3 VALLEYS BARRIER
FOOT BRIDGE
CALF STRETCH
BENCH WITH BIT-UP BAR
sign for free sponsorship
TEEN AREA
NORTH
SECTION
6M
TENNIS COURTS (2 No. 17M x 34M each)
TEEN SHELTER
BASKETBALL 5 A SIDE
grind ramp
SKATE AREA
half pipe
fun box
MONKEY BARS
VAULT
PULL UP BARS
SMALL DROVE
OUTDOOR CLASSROOM
SECTION
JUNIOR FOOTBALL PITCH (36.6M x 54.9M)
BOWLING GREEN (40M x 40M OR 30M x 40M)
seating area
BEAM RUN
Doorstep Green sign in this area
CAR PARK (c 41 spaces)
CHANGING ROOMS
gate
secure fence
TODDLER PLAY
mound
JUNIOR PLAY
BALANCE BEAM
SENIOR FOOTBALL PITCH (100M x 64M)
SHELTER BELT PLANTING
6M
METAL GATE & RAILINGS
SHELTER BELT PLANTING
PARALLEL BARS
6M
1M
STEP UPS
7M
3M
6M
DELGATE DRAIN

steep slope

water

bitmac path with gravel surface

bound gravel path

standard tree

shrub planting

tall fence (2M plus) as ball stop

short fence (1.2M max) as ball stop
N.B. Also around planting areas for first 2 or 3 years

seat

lighting - kit route, low level

special tree

reinforced grass access


DETERMINED PLAN


SHDC
Planning & Development
23 MAY 2003
Ref 0657/03

Karen Elliott Landscape Design 179 Haigh Moor Road Tingley Wakefield WF3 1EH Tel: 0113 252 9209 KELD	Drawing Title: Layout of facilities
	Drawing Number: D/WPF/152/A2/06A
Client: Weston Playing Field Steering Committee	Date: 21 February 2003
Project: Weston Playing Field, Weston	Scale: 1:500

NORTH


KEY TO AREAS ON PLAN

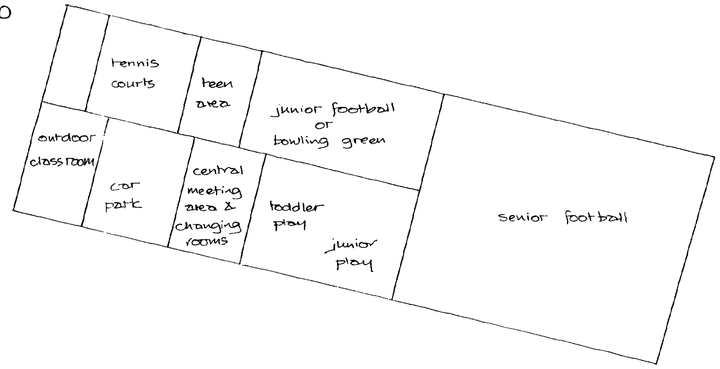

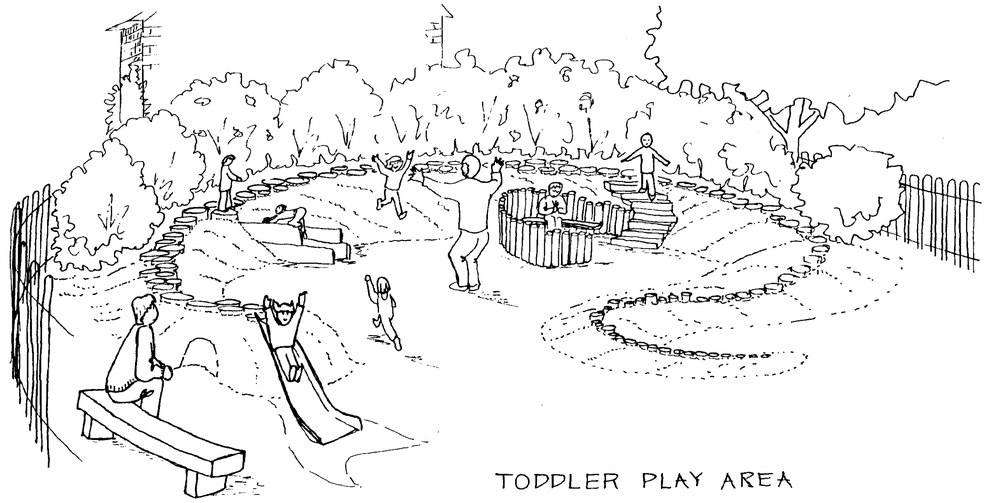


TODDLER PLAY AREA

N.B. No playground equipment shown except slide.

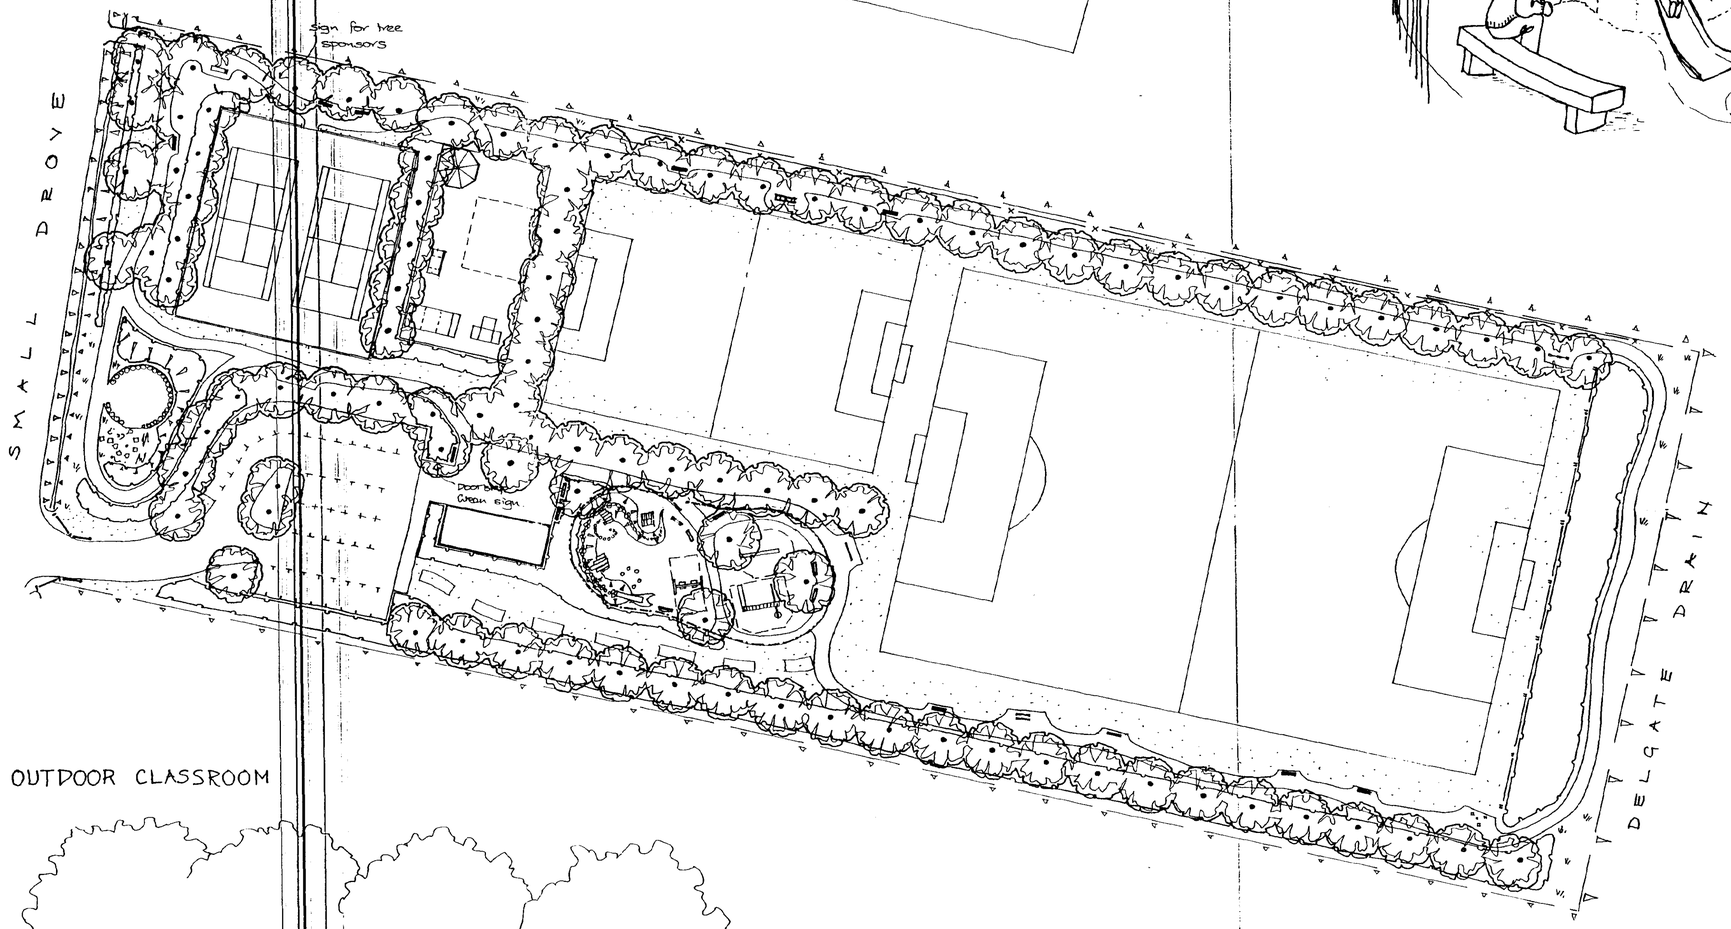

OUTDOOR CLASSROOM

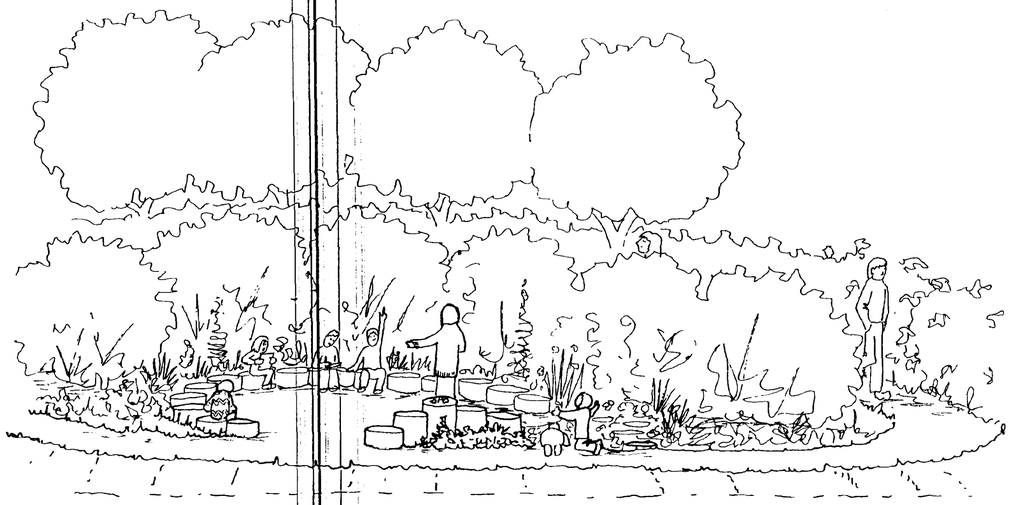

steep slope

water

bitmac / tarmac path with gravel surface

bound gravel path

seat

reinforced grass access

standard tree

special standard tree

shrub planting - tall

shrub planting - low

grass mown once per year

grass mown regularly

tall fence (2m plus) as ball stop

short fence (1.2m max), post and netting, as ball stop and to protect new planting

fence to secure junior and toddler play areas

N.B. See layout of facilities plan for more detail

DETERMINED PLAN

Ref 0657/03
Rec'd 23 MAY 03

Karen Elliott Landscape Design 179 Haigh Moor Road Tingley Wakefield WF3 1EH Tel: 0113 252 9209 KELD	Drawing Title: Proposals
	Drawing Number: D/WPF/152/A2/07
Client: Weston Playing Field Steering Committee	Date: 27 February 2003
Project: Weston Playing Field, Weston	Scale: 1:500