
NOTES: All measurements are in mm unless otherwise specified

Proposed Elevations


SCALE 1:50




Front / South West

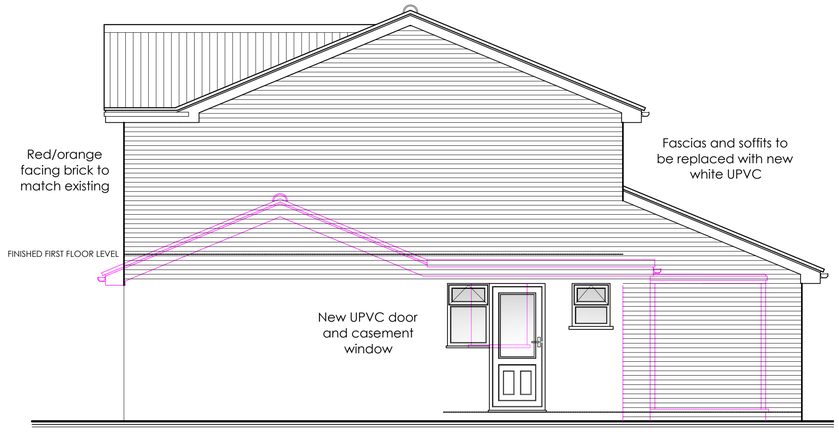

Side / South East

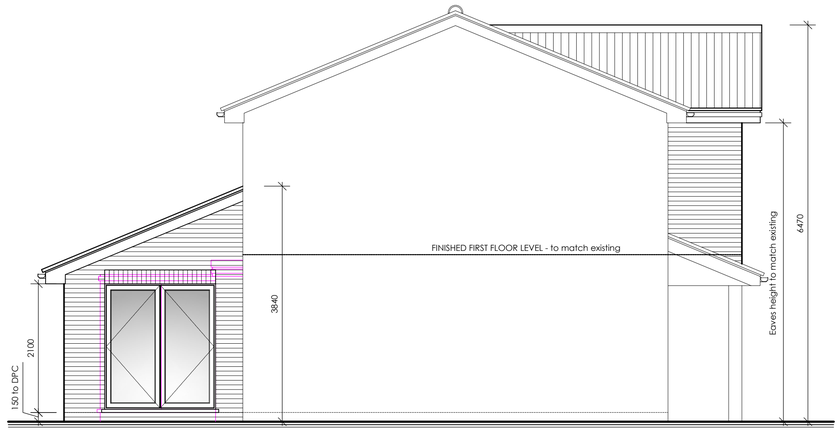

Side / North West

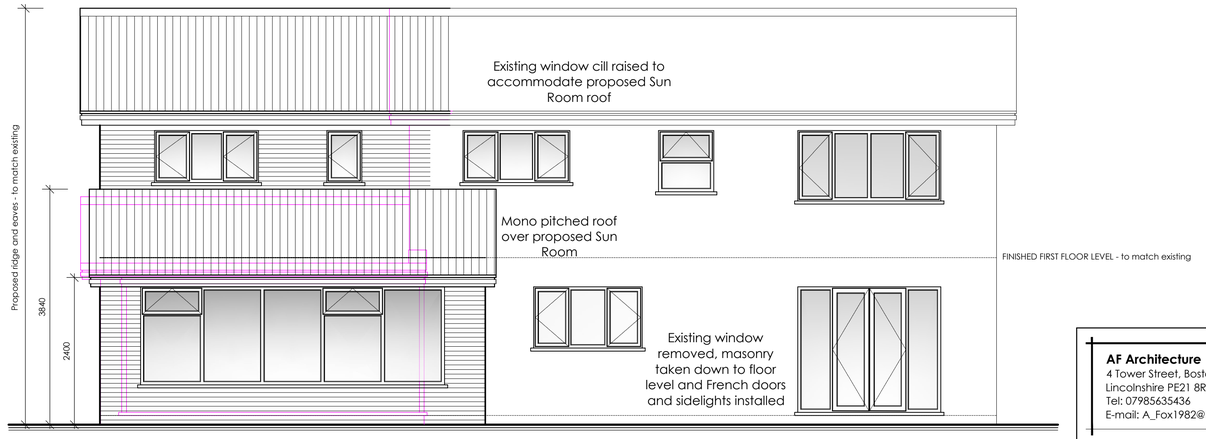

Rear / North East

AF Architecture
4 Tower Street, Boston,
Lincolnshire PE21 8RX
Tel: 07985635436
E-mail: A_Fox1982@hotmail.com

ARCHITECTURE

PROPOSED PROJECT INFORMATION

APPLICANT NAME:	DATE:
Mr. Grundy & Ms. Manson	June 2015
PROPOSAL:	
PROPOSED EXTENSIONS & ALTERATIONS TO EXISTING DWELLING	
SITE ADDRESS:	
5 Armstrong's Close, Weston, Spalding, Lincolnshire PE12 6JG	
DRAWING TITLE:	
Proposed Elevations	

DRAWING NO:	SCALE:	REVISION:	
15/126/Pr - 01	As shown	.	A1