
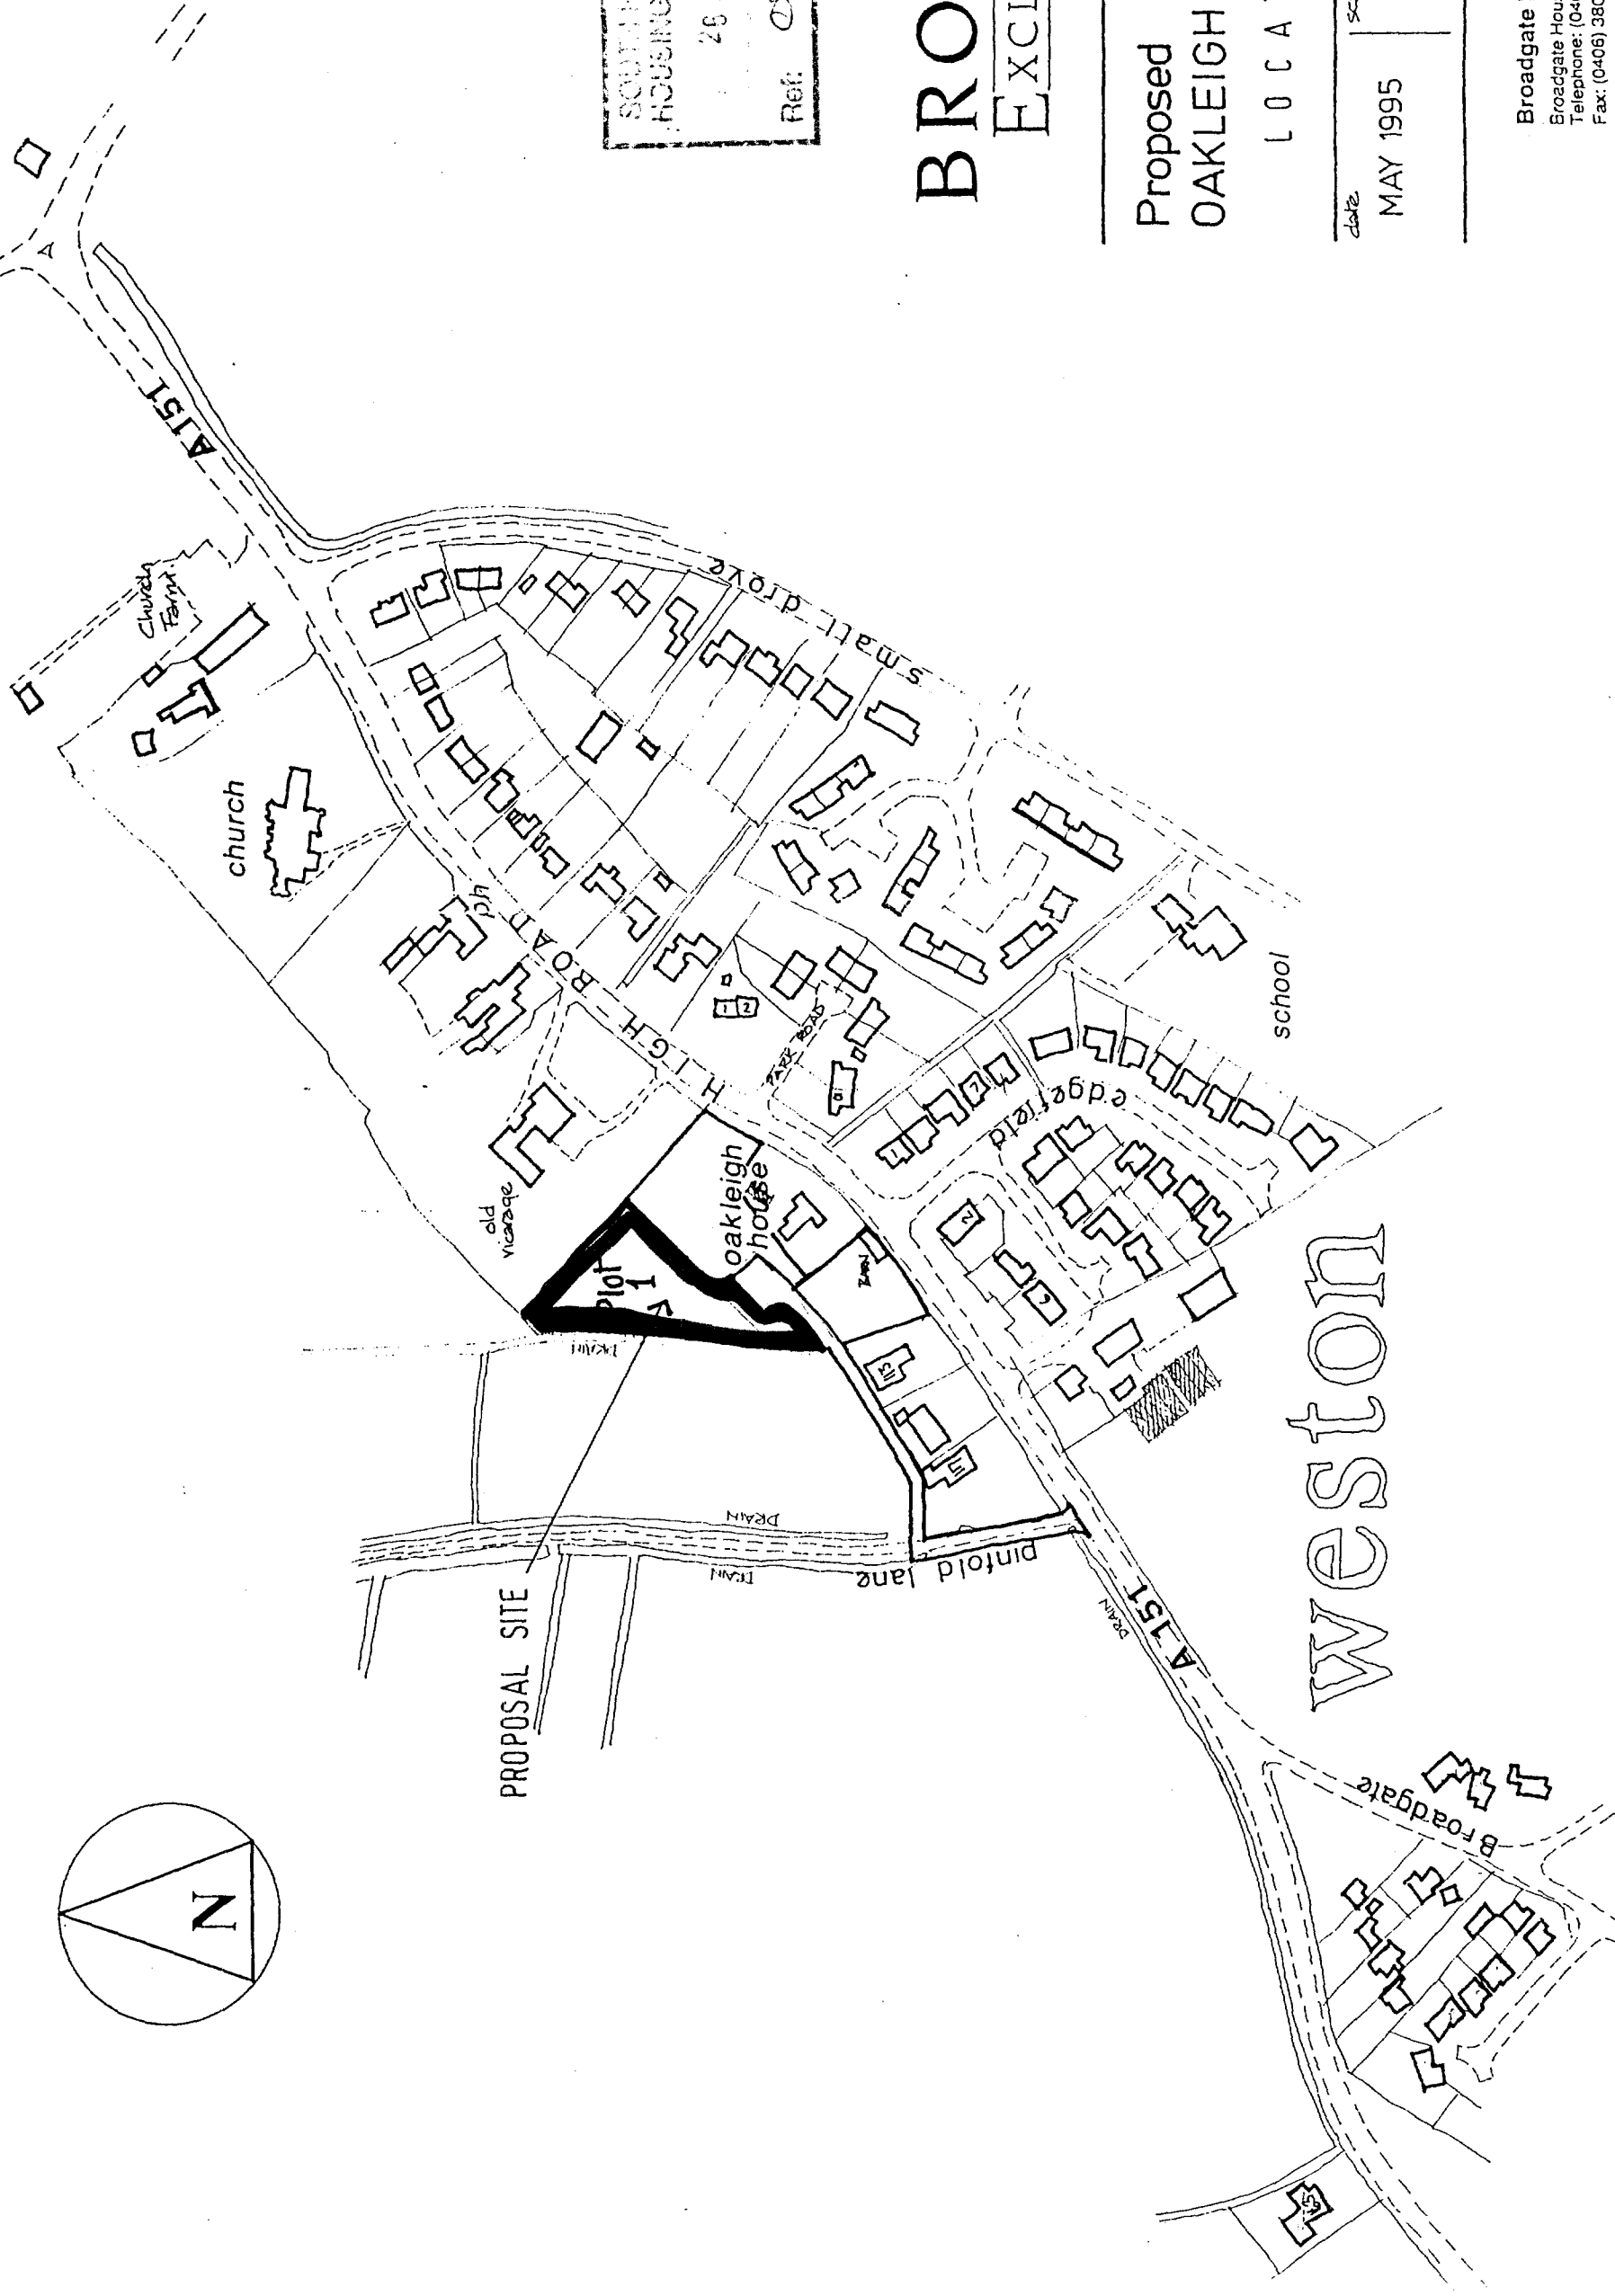


LOCATION PLAN

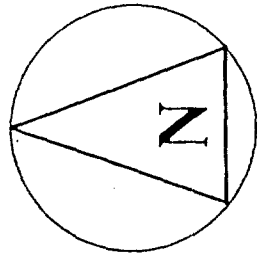

SOUTH LINCOLNSHIRE DISTRICT COUNCIL
HOUSING & PLANNING
28 JUN 1997
Ref: 0717/97

BROADGATE EXCLUSIVE HOMES

Proposed Residential Development
OAKLEIGH HOUSE WESTON

LOCATION PLAN

date	scale	dwg. no.	ref.
MAY 1995	1:2500	95014/002	

Broadgate Builders (Spalding) Limited
Broadgate House, Weston Hills, Spalding, Lincolnshire, PE12 6DB.
Telephone: (0406) 380532
Fax: (0406) 380014