
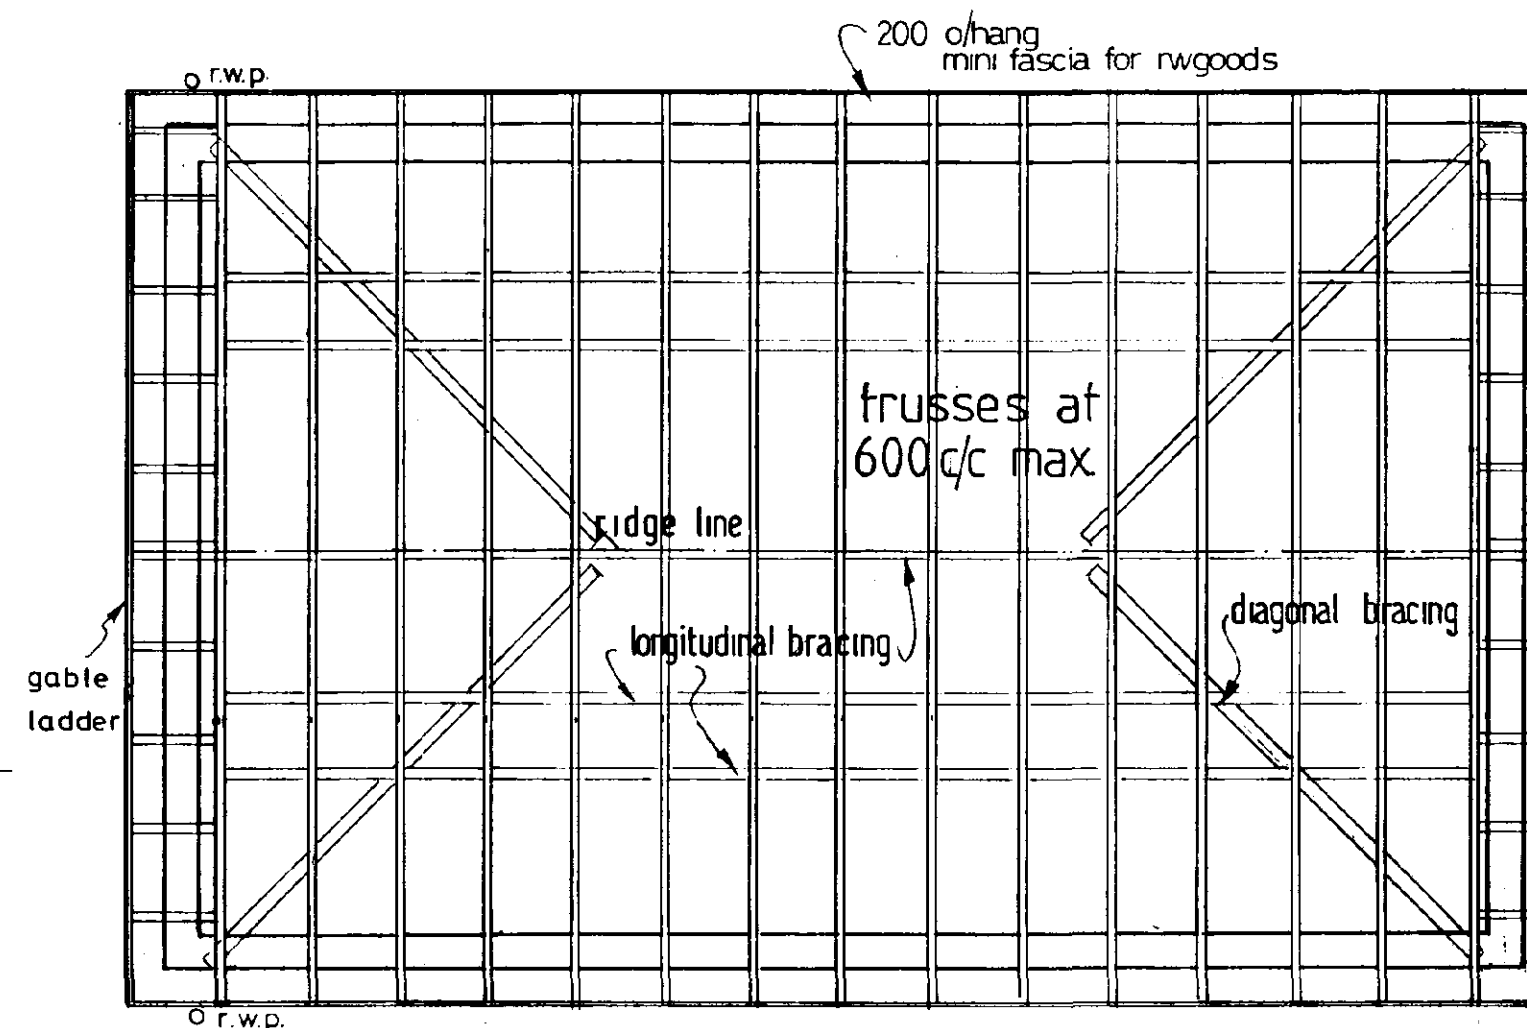
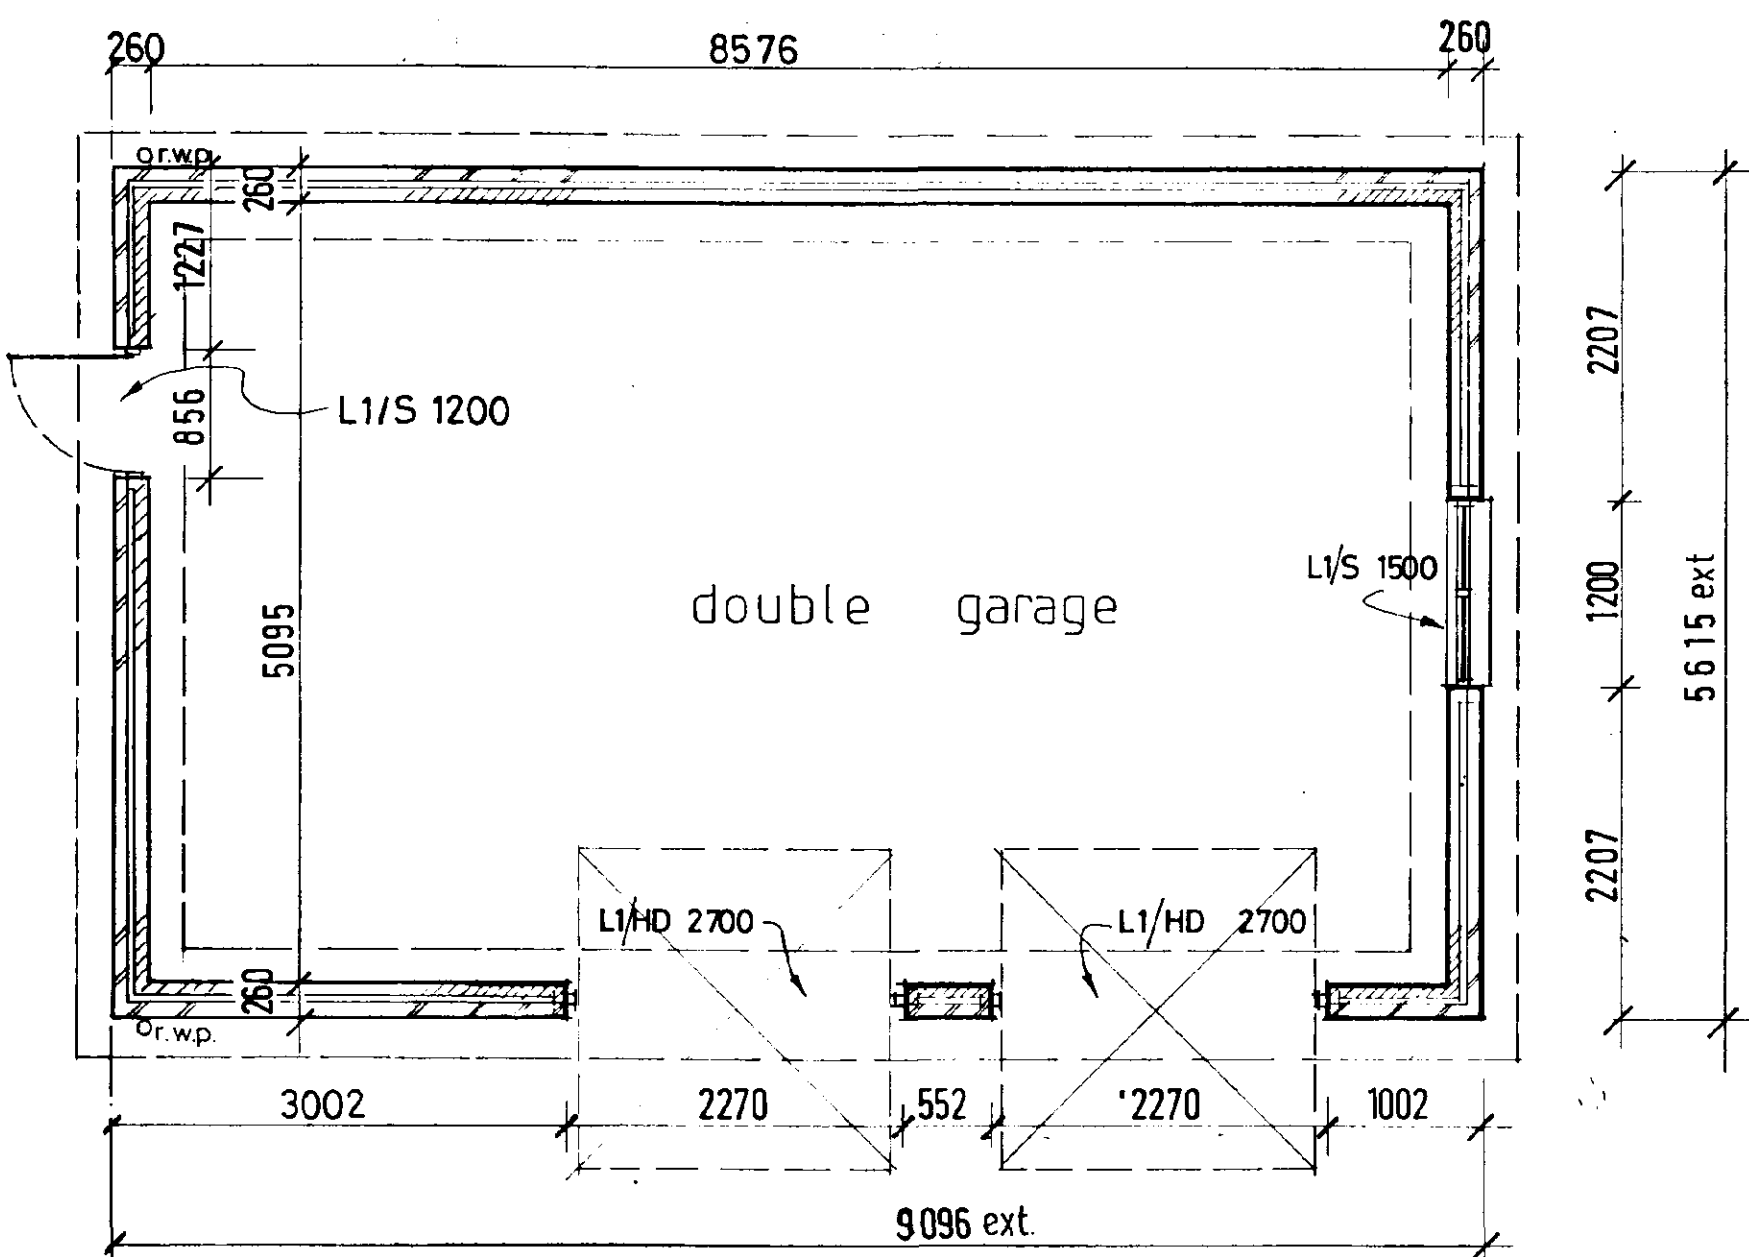
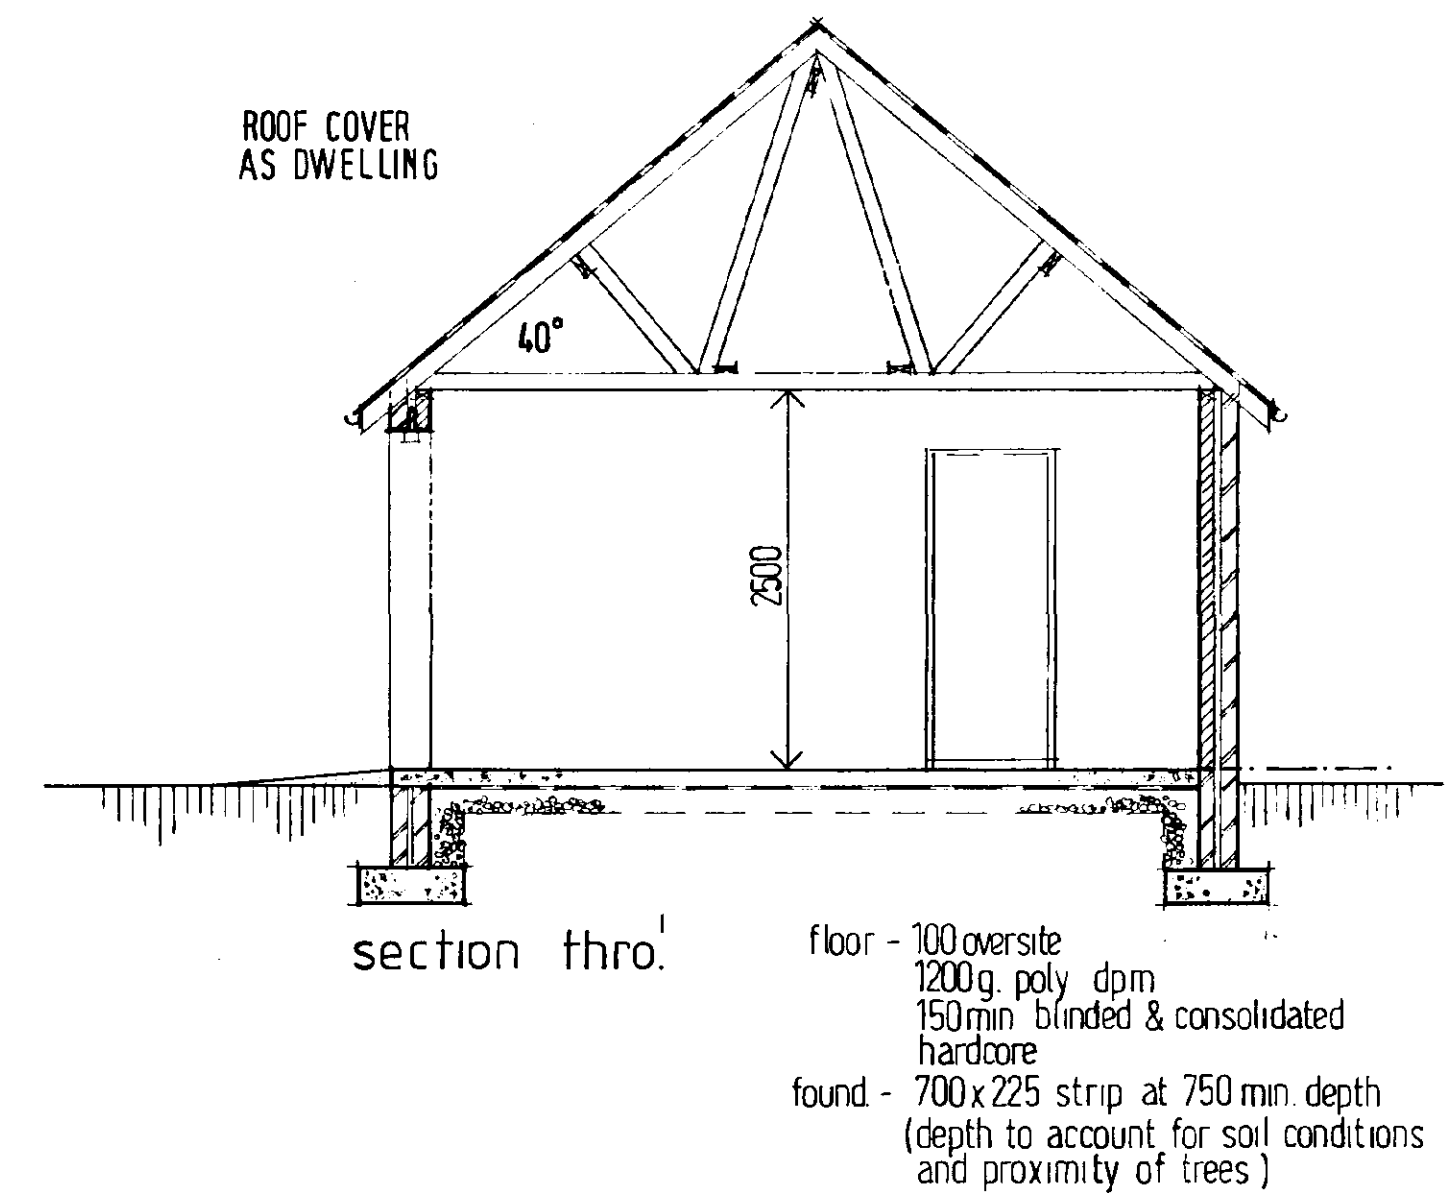
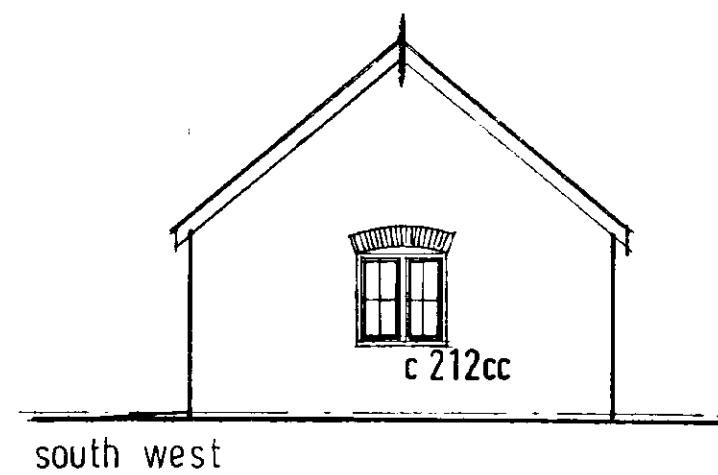


EXT. MATERIALS IDENTICAL TO DWELLING

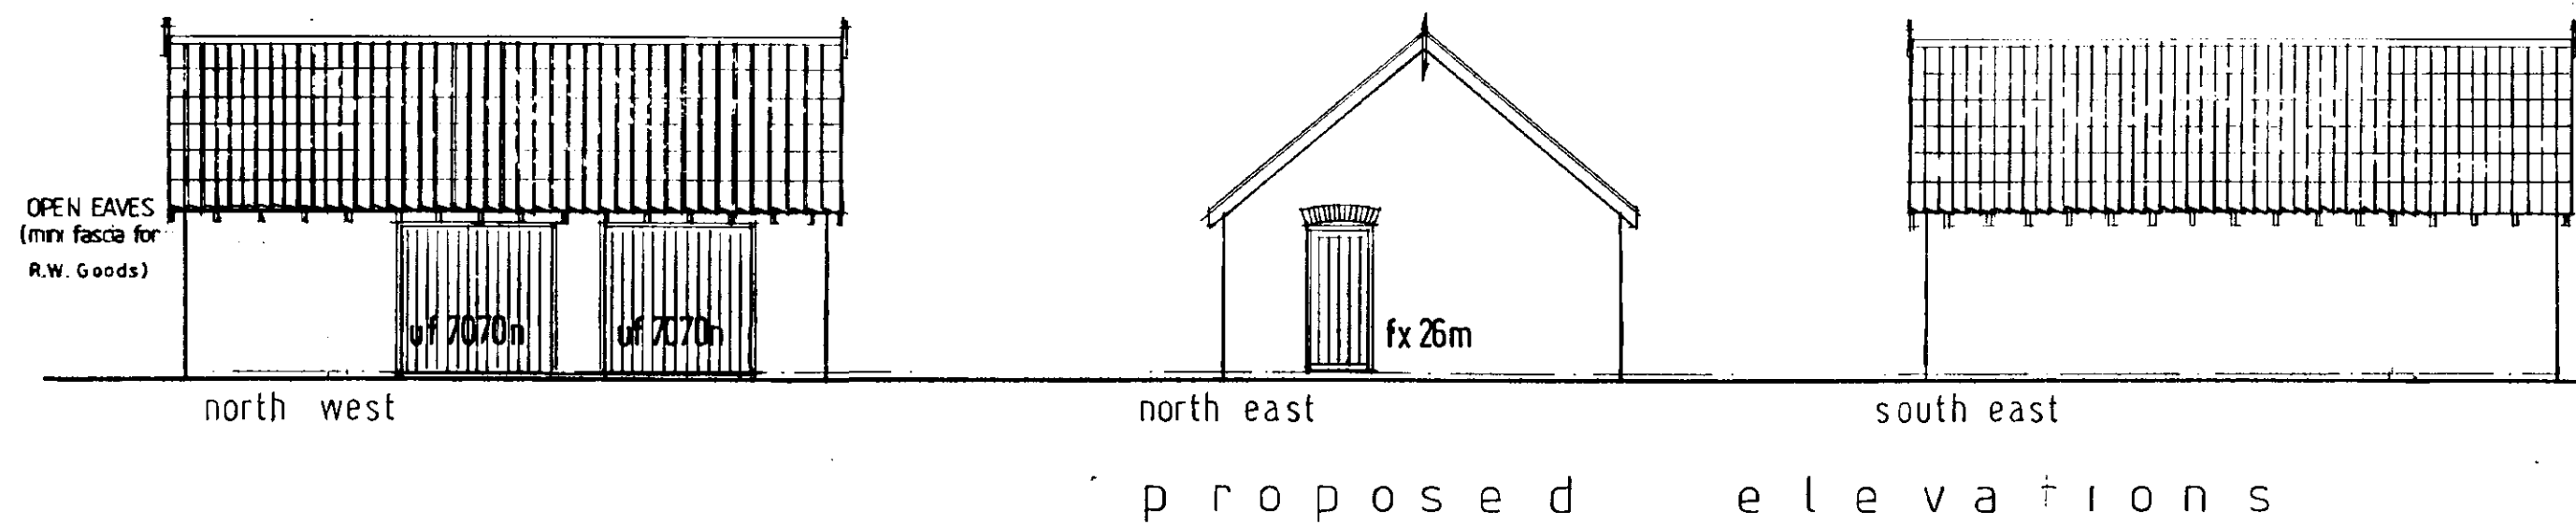

Ref: 7/7/97

11 AUG 1998

SOUTH HOLLAND DC
HOUSING & PLANNING

Broadgate

Exclusives

Broadgate Builders (Spalding) Ltd

Broadgate House, Weston Hills,
Spalding, Lincolnshire, PE12 6DB.
Telephone: (01406) 380532 Fax: (01406) 380014

PROJECT TITLE

Residential Development
Oakleigh House Weston

Plot 1 Detached Garage

Ref: Al

ATTENDED PLAN


FOR DWELLING DETAILS - DRG NO. 970605/P1

REV	DESCRIPTION	DATE	BY
1	2000H ADDED TO WIDTH OF GARAGE.	AUG 98	MR




SCALE 1:50 1:100

DATE 06/97

DRAWING No. 970605 / P2

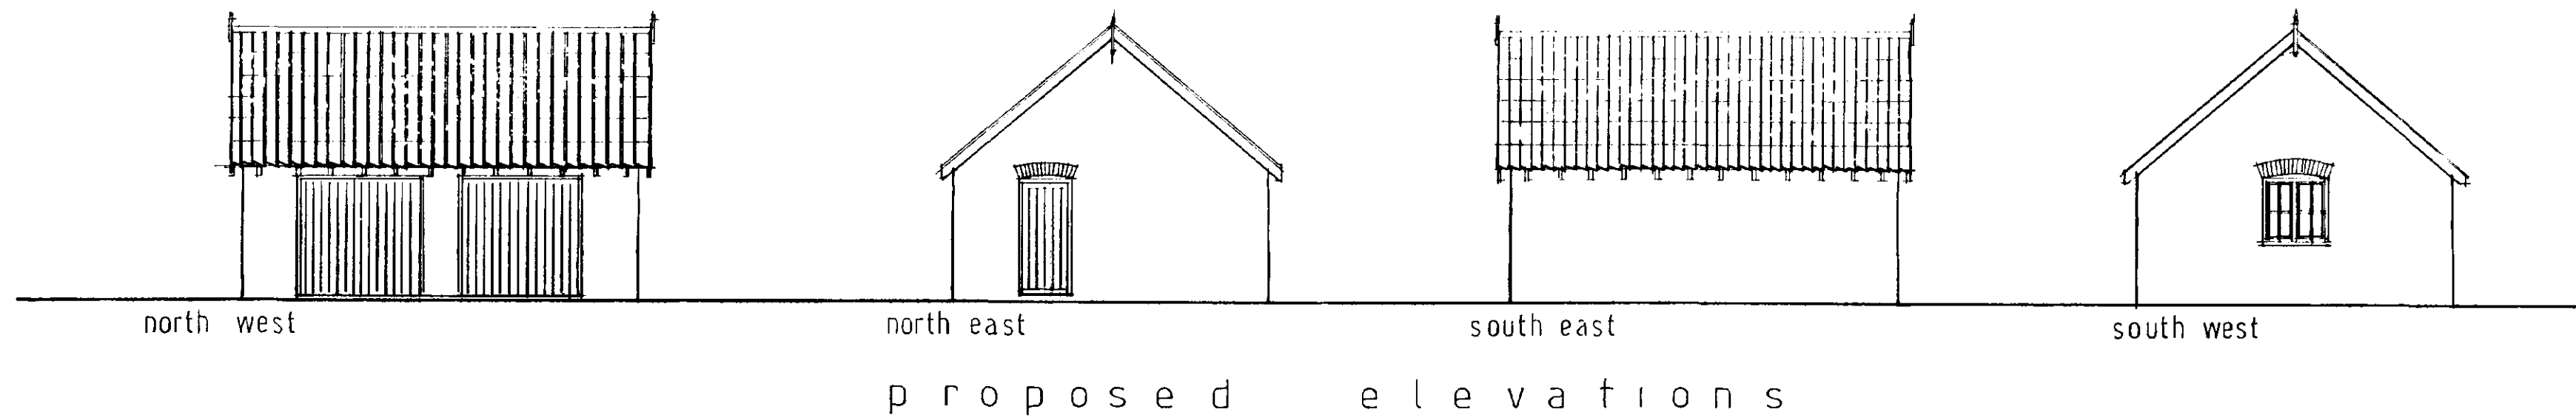

EXTERNAL MATERIALS
& DETAILS AS DWELLING

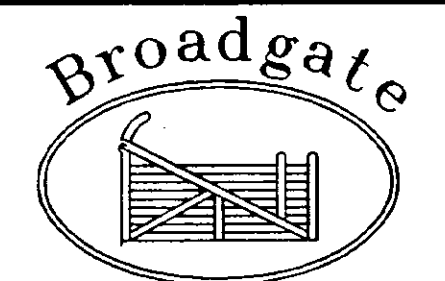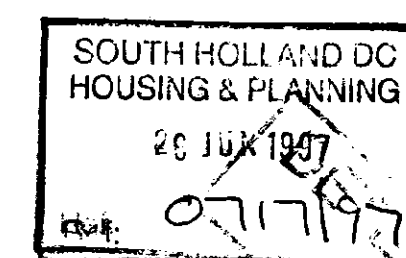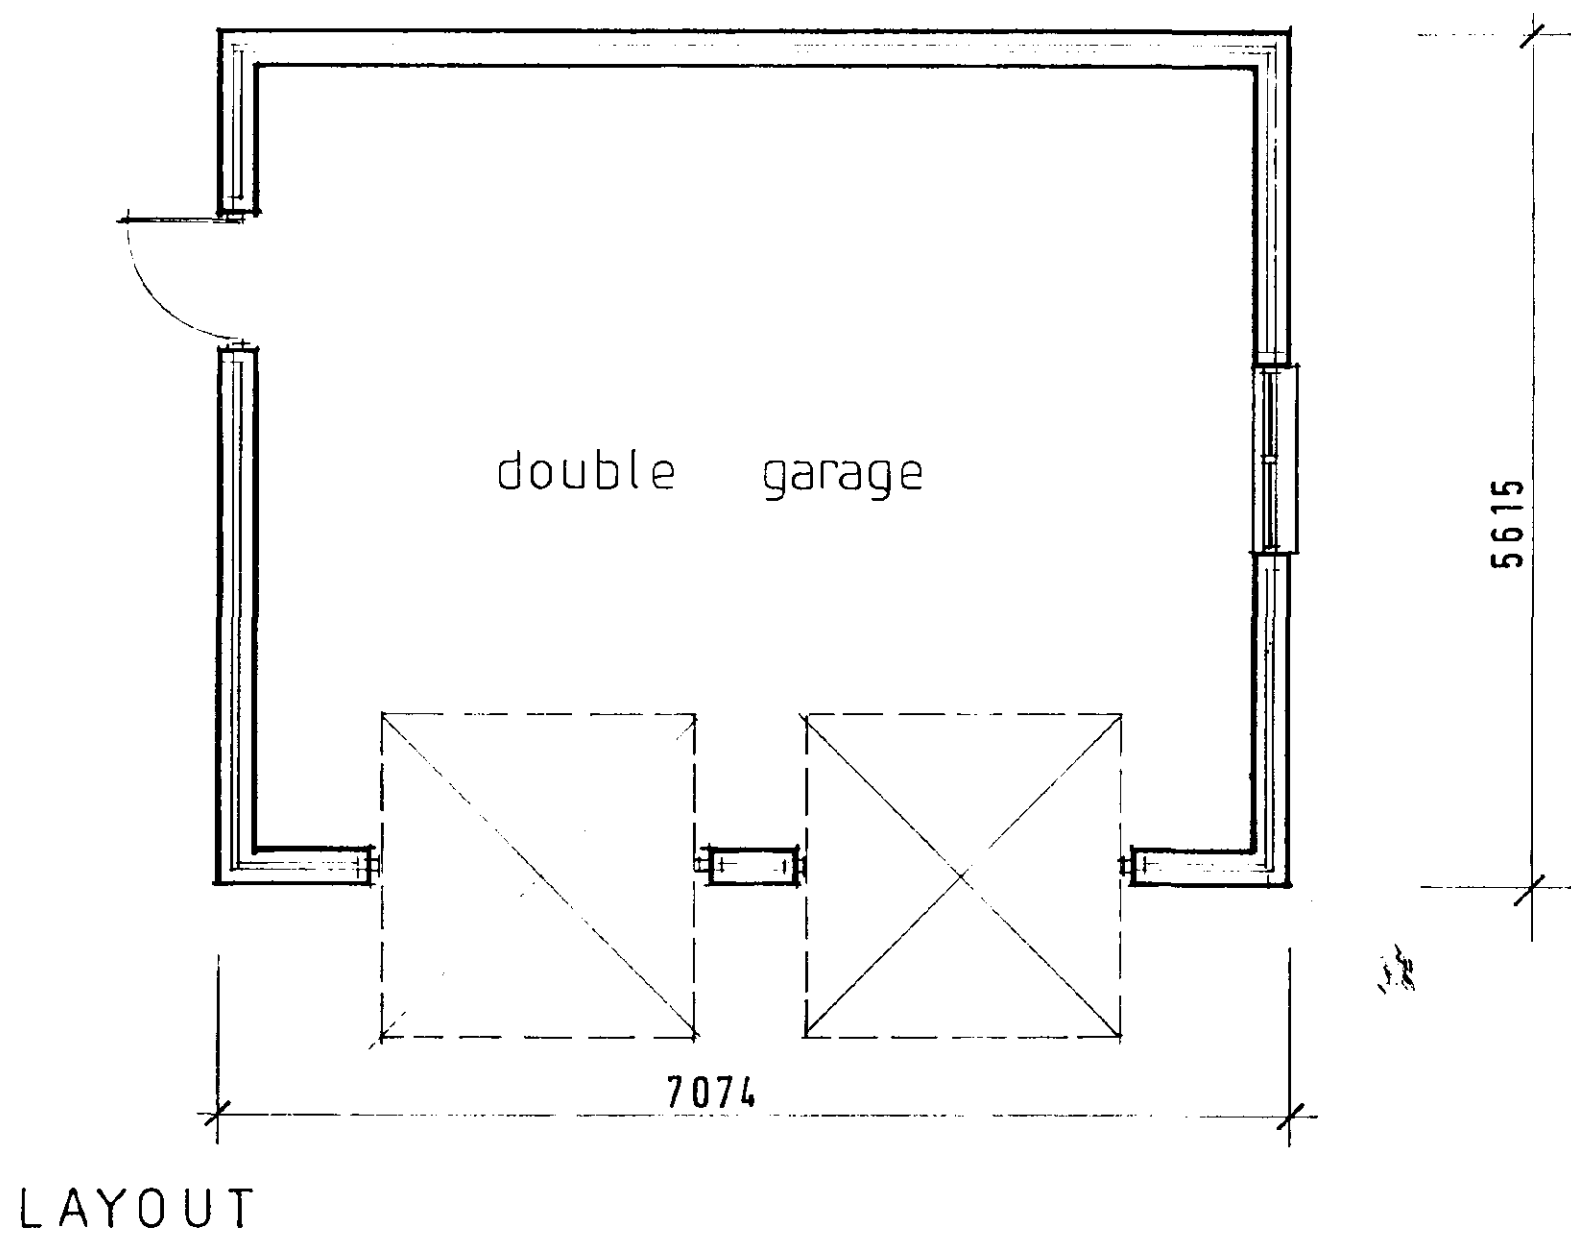

Broadgate Builders (Spalding) Ltd
Broadgate House, Weston Hills,
Spalding, Lincolnshire, PE12 6DB.
Telephone: (01406) 380532 Fax: (01406) 380014

PROJECT TITLE

Residential Development
Oakleigh House Weston

Plot 1 Detached Garage

FOR DWELLING DETAILS - ORG NO. 970605/P1

REV	DESCRIPTION	DATE	BY

SCALE 1:50 1:100

DRAWN alan j. finch


DATE 06/97

DRAWING No. 970605 / P2

A black and white photograph showing a landscape with a rocky or uneven ground in the foreground. In the background, there are several tall, thin trees, possibly pines or firs, standing against a light sky. The image is somewhat grainy and has a high-contrast appearance.

A black and white photograph of a two-story brick house. The house has a prominent chimney on the left side of the roof. The roof appears to be made of shingles or tiles. There are several windows visible, some with dark shutters. A large, leafless tree stands in the foreground on the right side of the house. A fence or gate is visible in the lower left corner. The overall image has a high-contrast, grainy quality.

A black and white photograph showing a dirt road or path leading through a wooded area. In the background, a small, light-colored building with a dark roof is visible, partially obscured by trees. The foreground is filled with the texture of the dirt road and the silhouettes of trees and branches. The lighting is bright, creating high contrast between the dark foliage and the lighter sky and building.

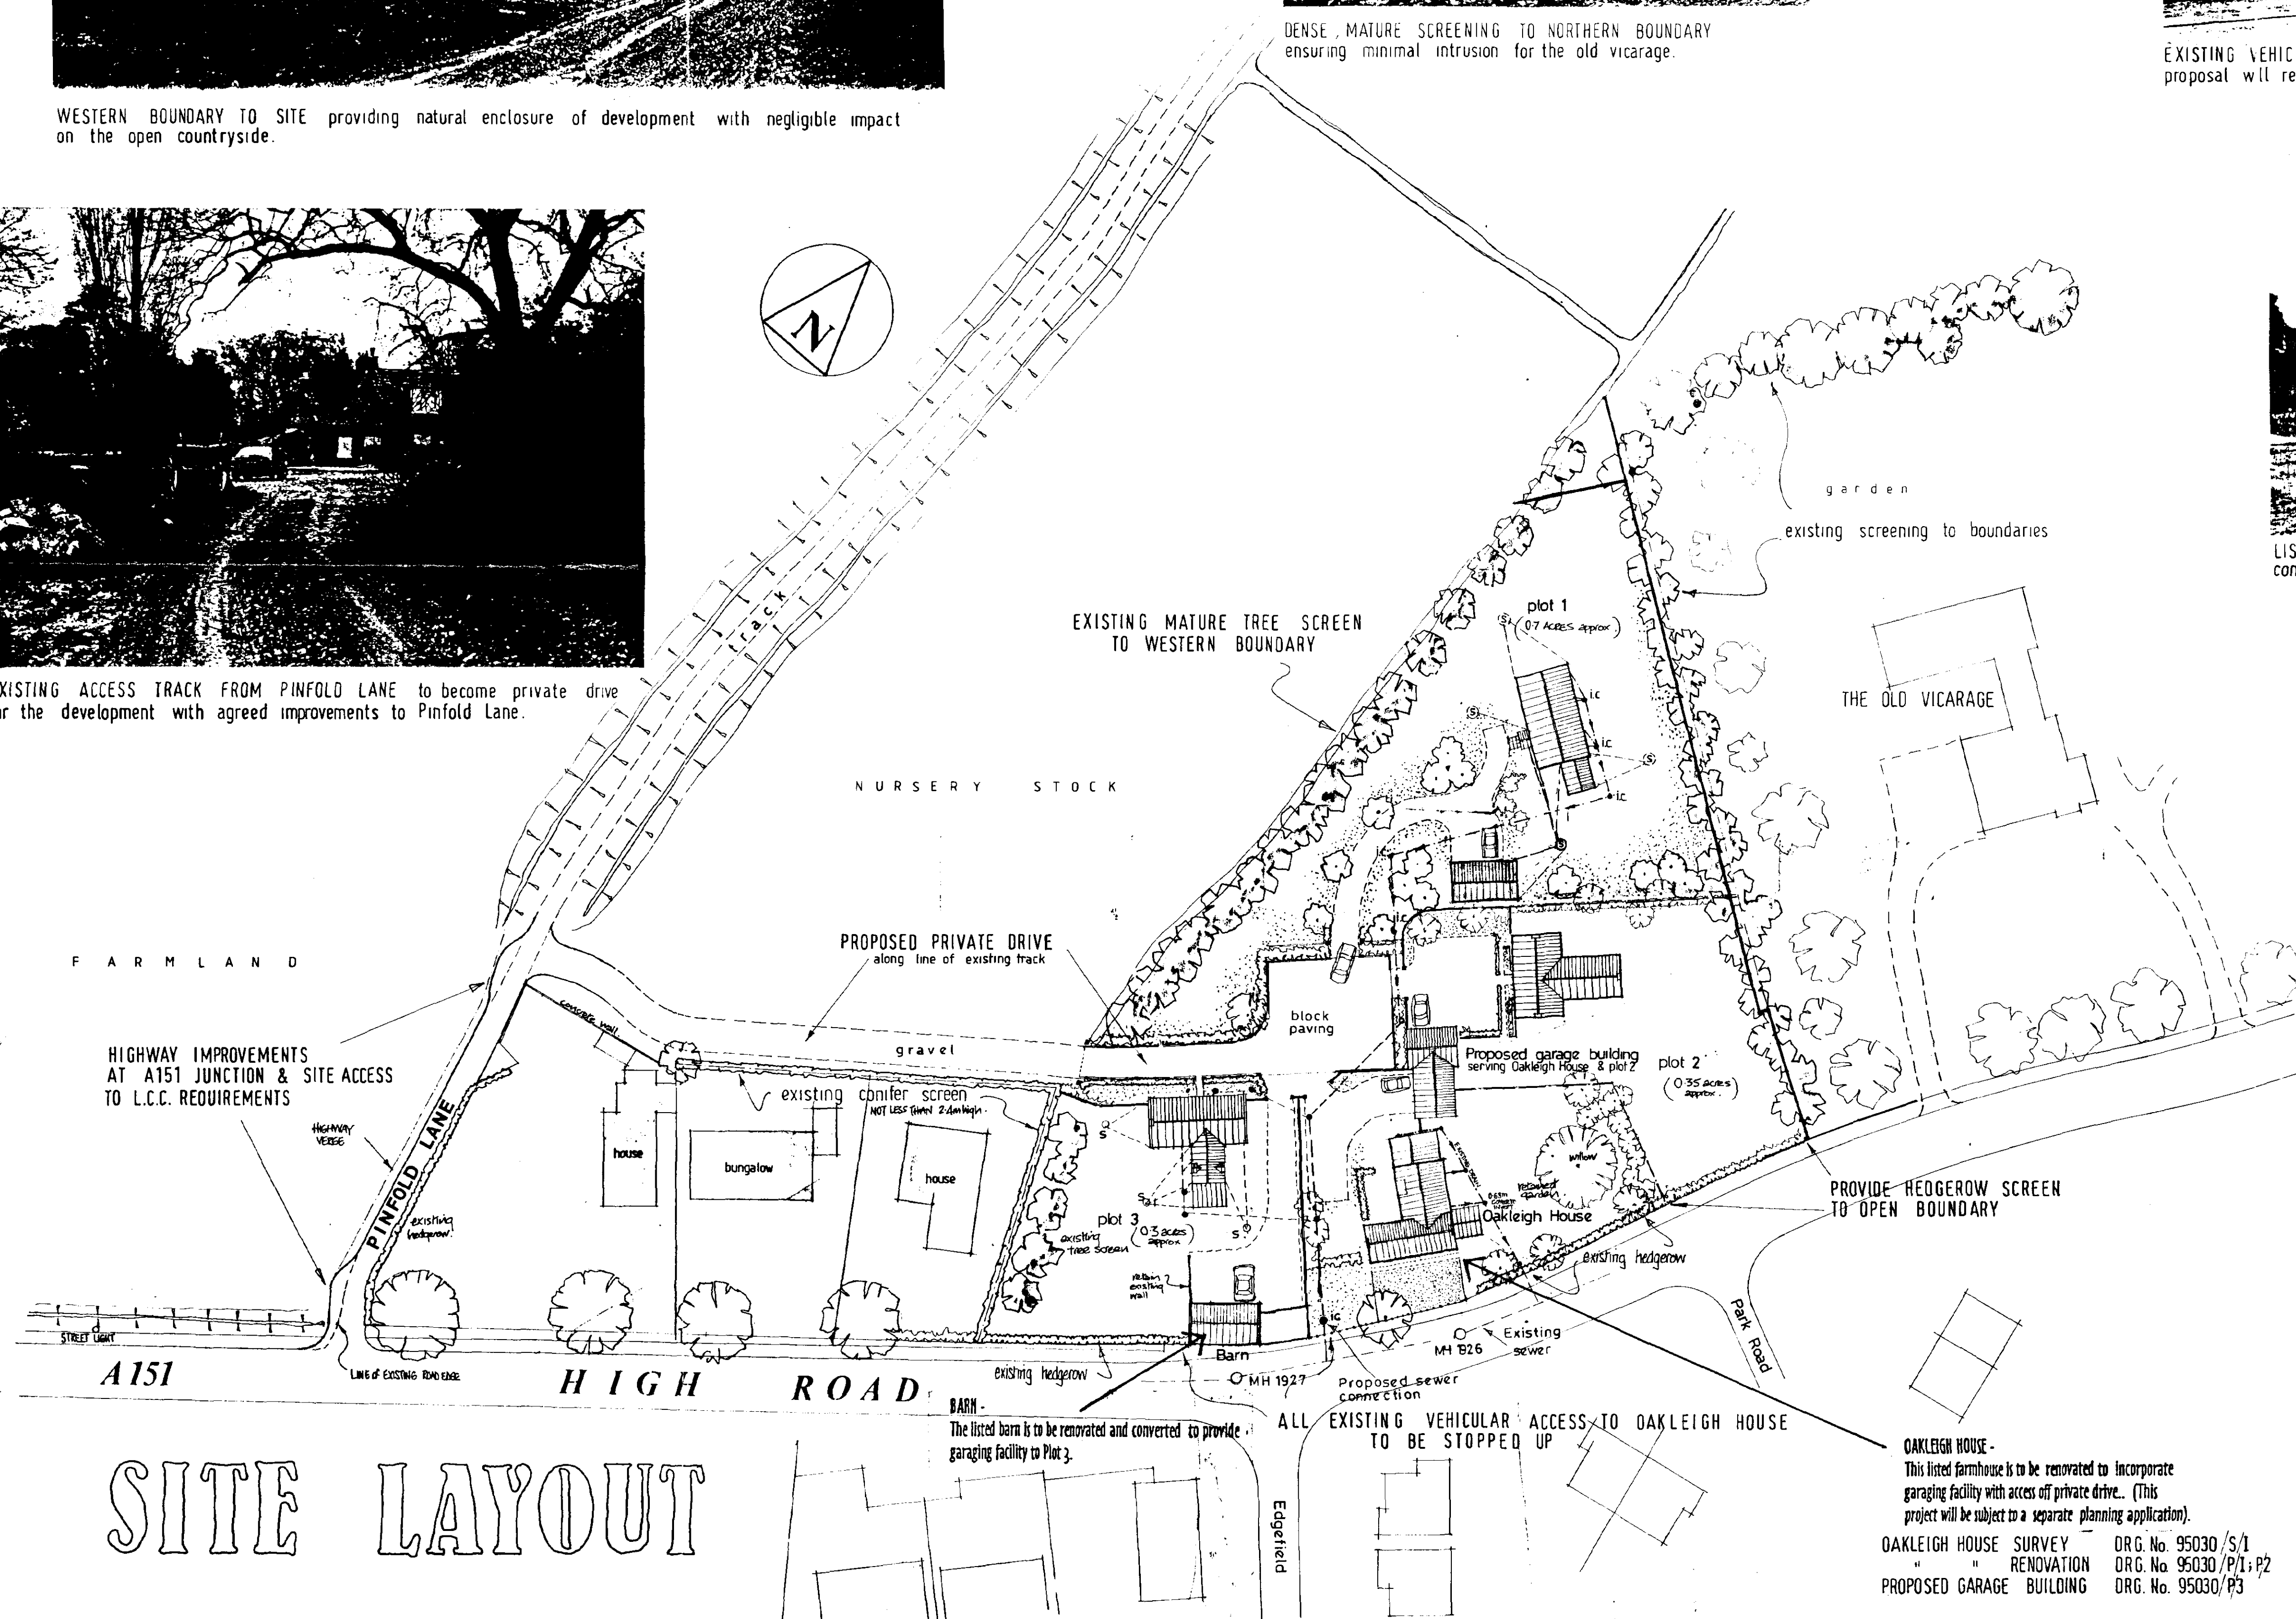

LISTED BARN ADJACENT HIGH ROAD to be renovated with sensitive conversion to provide garaging facility for proposed dwelling (plot 3).



Broadgate Builders (Spalding) Limited
Broadgate House, Weston Hills,
Spalding, Lincolnshire PE12 6DB.
Telephone: (0406) 380532 Fax: (0406) 380014

PROJECT TITLE

OAKLEIGH HOUSE
WESTON

Proposal for Residential Development

AMENDED PLAN

DRAWING

1

SITE LAYOUT SOUTH HOLLAND DC

11 AUG 1998

717/97


REV.	DESCRIPTION	DATE	BY
A	Designs - Plots 2 & 3, Private Drive mott. indicated	19/4/95	gjt
B	Outline plan these. Expansion - d/gs identified in schedule.		
C	proposed garage building pulled	18/10/95	gjt
	Drainage indicated @ Plot 3	31/1/96	MD
D	REVISED BOUNDARY TO OLD VICARAGE (RELATIVE PLOTS 1&2)	9-8-96	ajc
E	PLOT 1 Detail Design	25-6-97	MD
F	PLOT 1 GARAGE INCREASED IN SIZE.	10/9/97	MD

SCALE 1:500


DRAWN
Alan J. Finch

DATE MAY 1995

DRAWING No.	95014 / 001
-------------	-------------

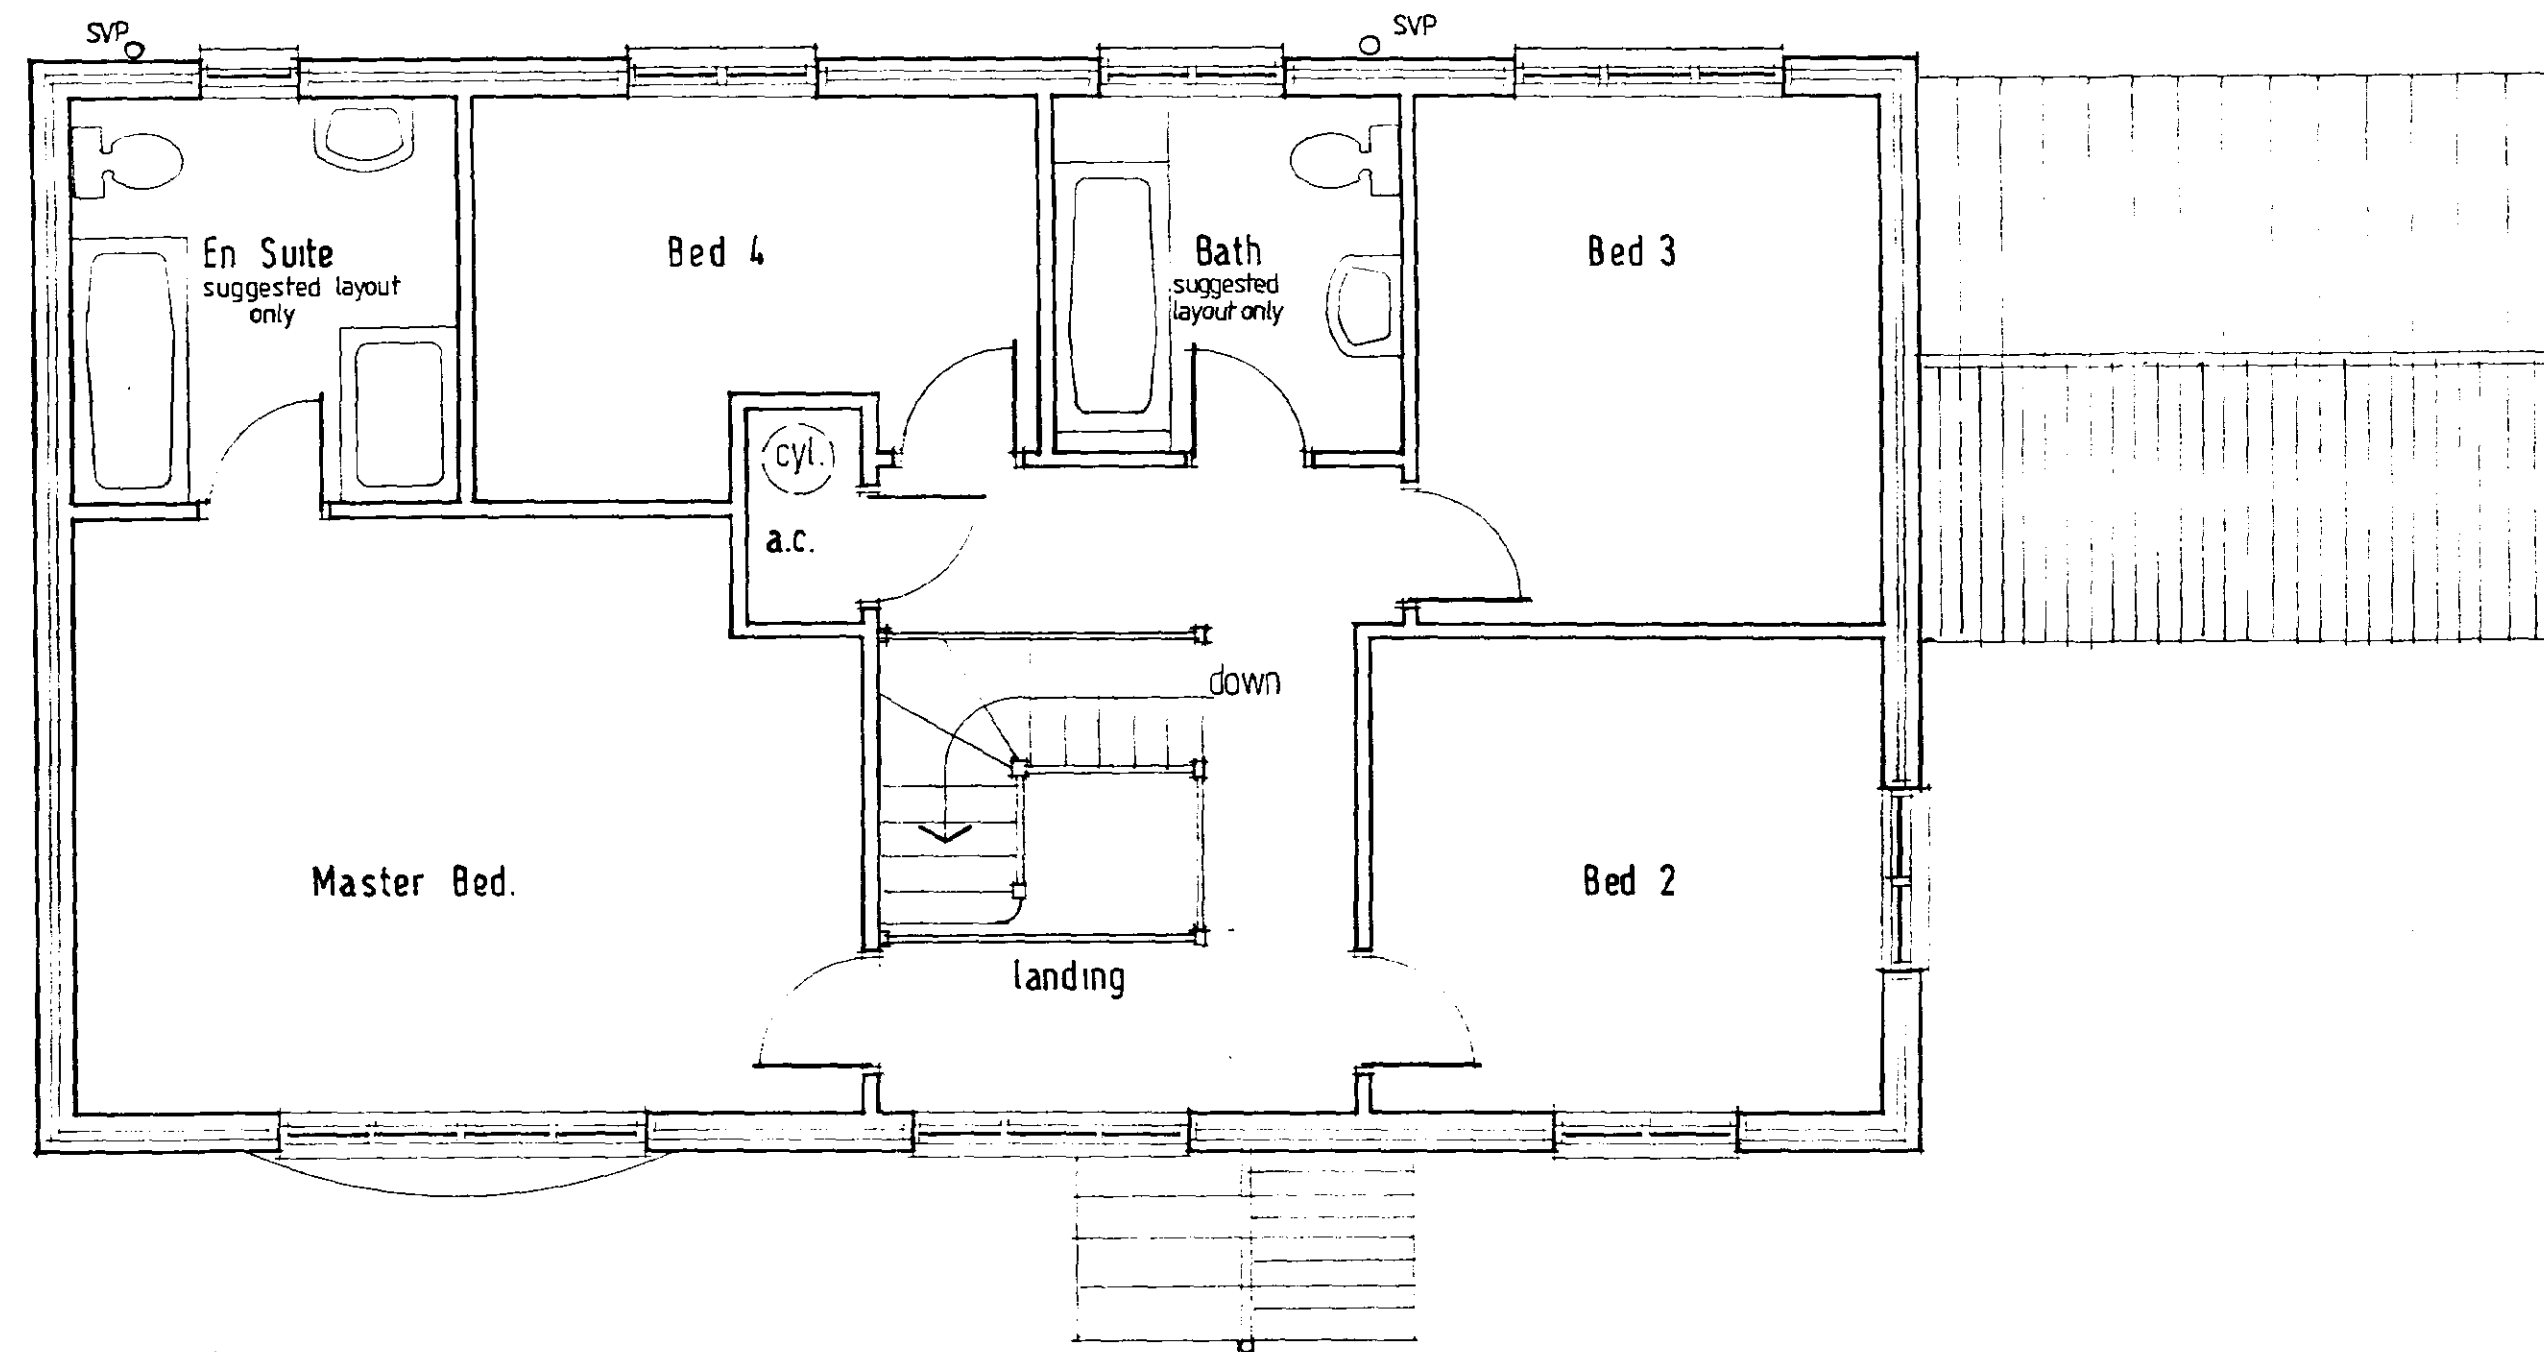

FIRST

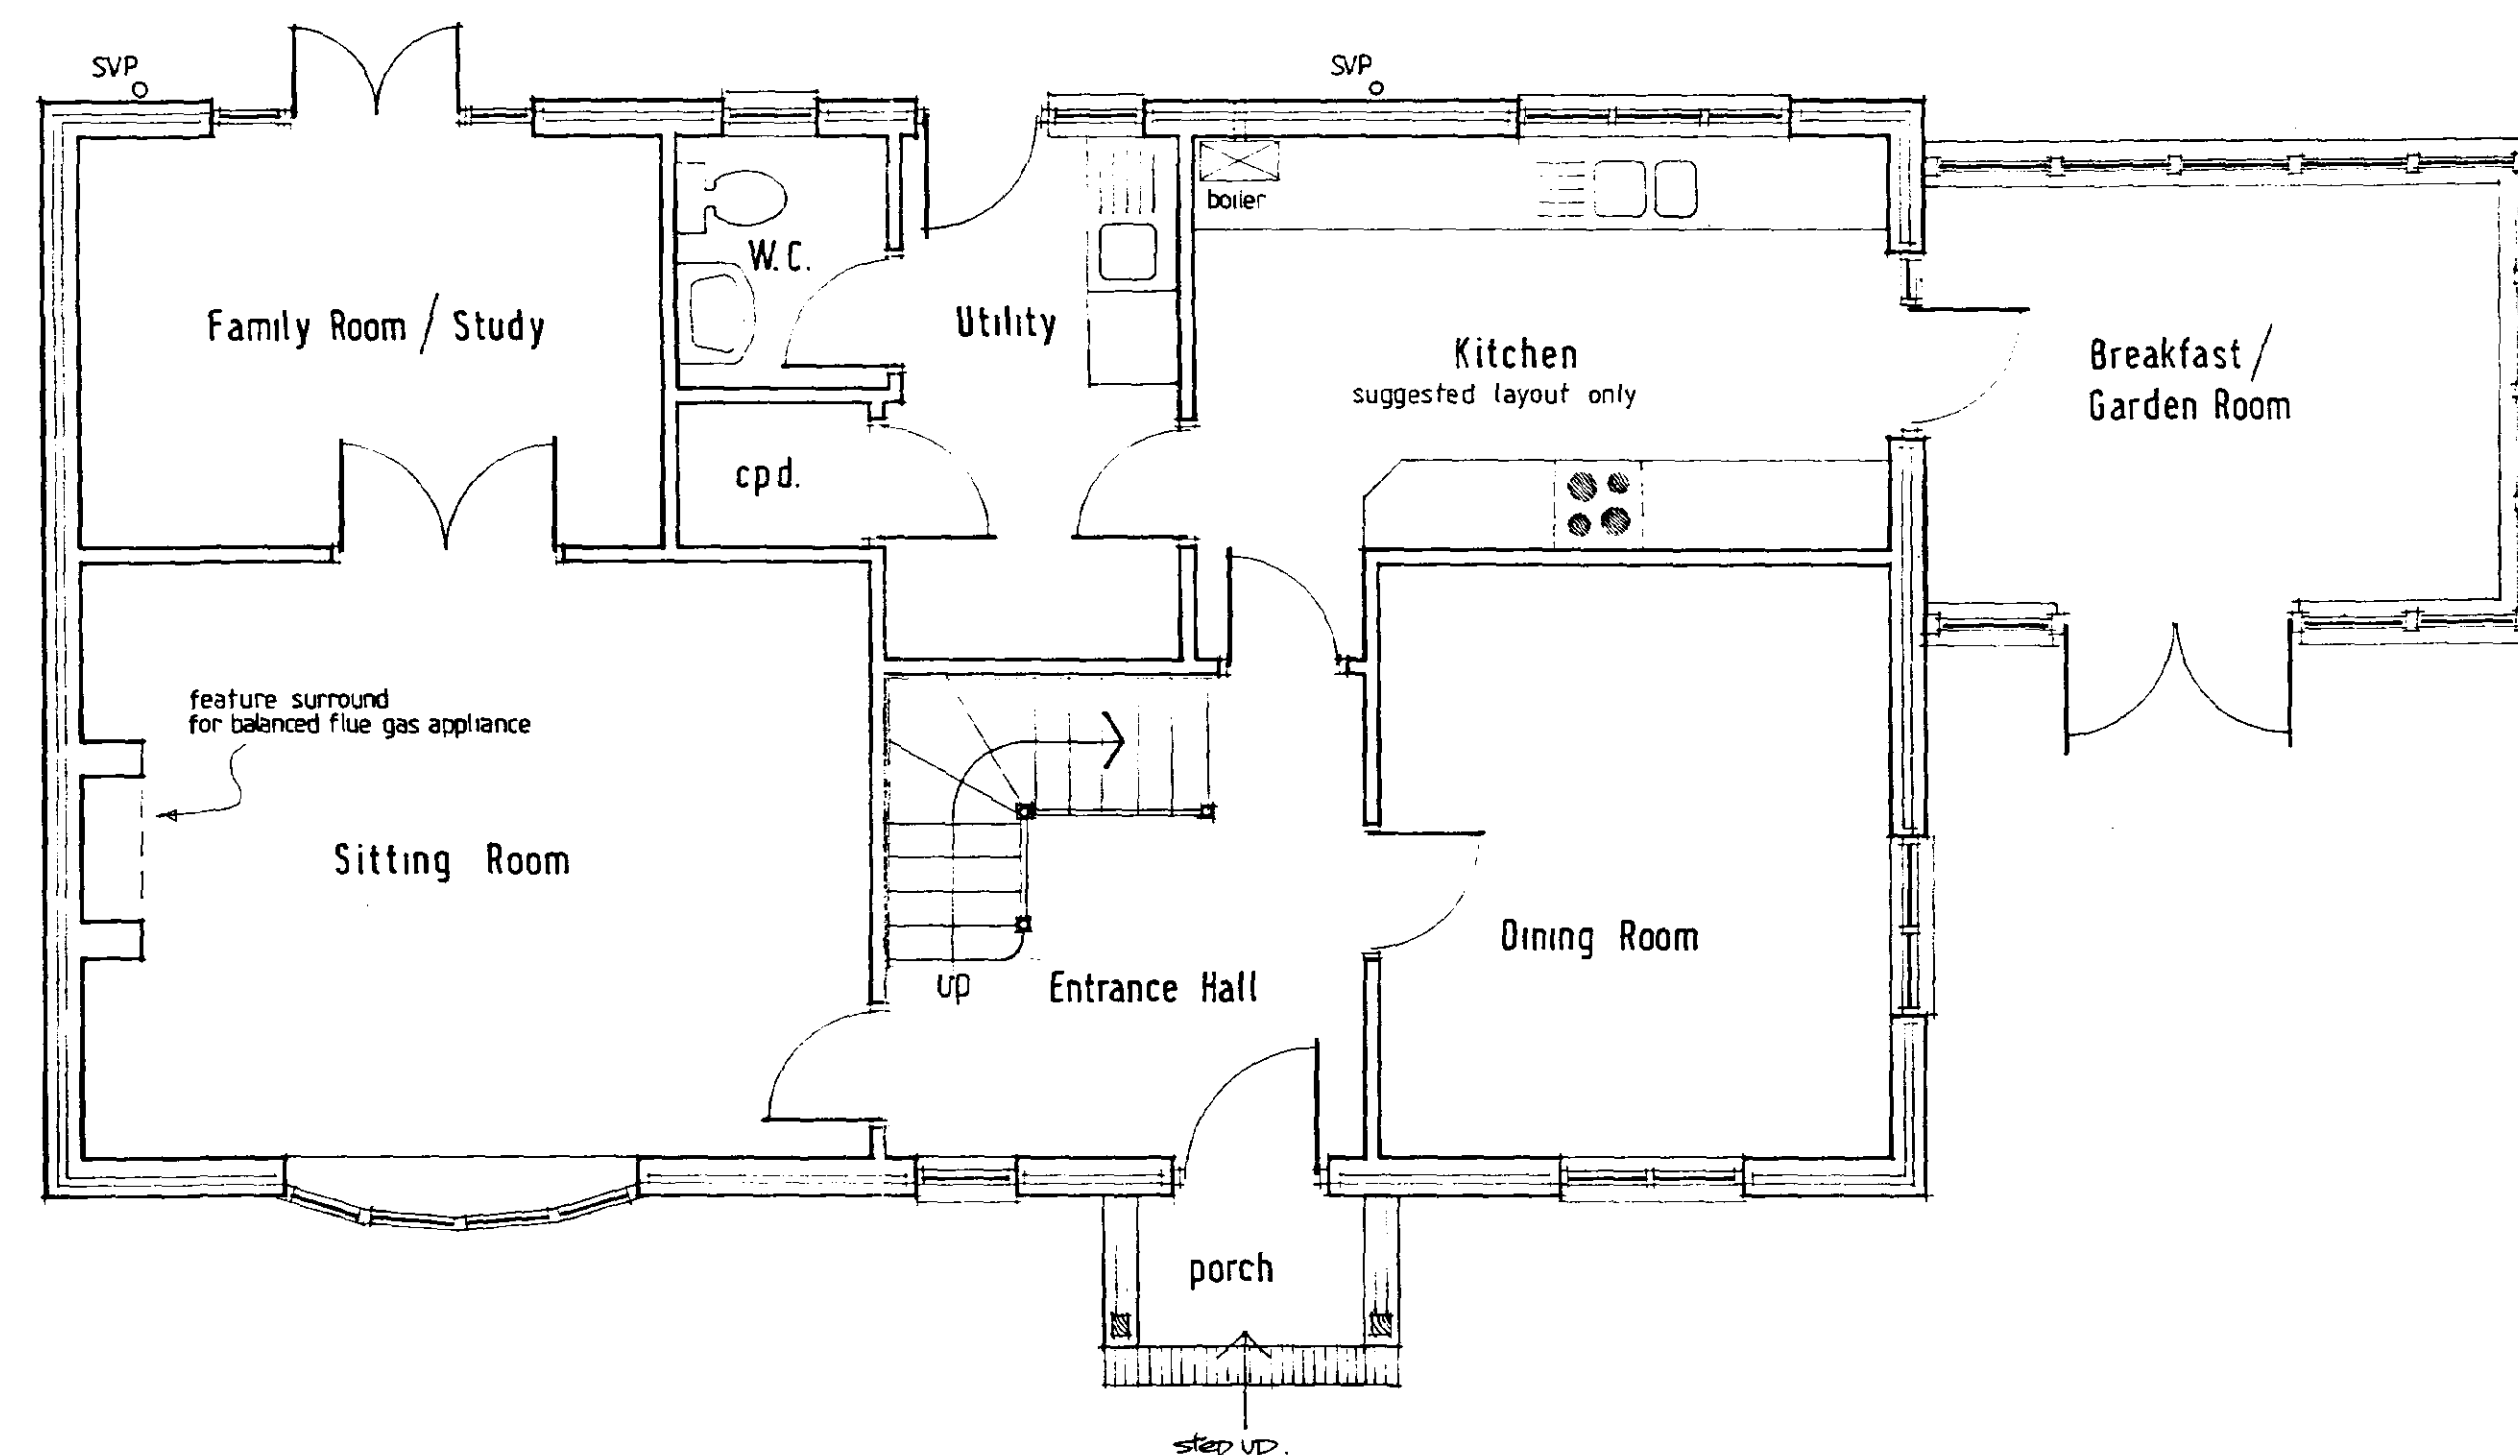

GROUND

REDLAND NORFOLK
TERRACOTTA

KEMPSTON SALISBURY
MULTI STOCKS

IVORY EXT JOINERY



south - west



north - east

- for site location see drg. no. 95014/001
- for detached garage : - drg. no. 970605/P2



Exclusives

Broadgate Builders (Spalding) Ltd

Broadgate House, Weston Hills,

Spalding, Lincolnshire, PE12 6DB.

Telephone: (01406) 380532 Fax: (01406) 380014

PROJECT TITLE

Residential Development
Oakleigh House
Pinfold Lane High Road
Weston Spalding Lincs.

DRAWING

PLOT 1

ground floor layout
first floor layout
elevations

SOUTH HOLLAND DC
HOUSING & PLANNING
26 JUN 1997
Ref: 07/17

REV	DESCRIPTION	DATE	BY


SCALE 1:50 1:100 DRAWN alan j. finch

DATE 06-97 DRAWING No. 970605/P1

A black and white photograph showing a dense thicket of brush and trees. The foreground is filled with low-lying, tangled vegetation. In the background, several taller trees with dark foliage are visible against a light sky. The overall scene appears to be a natural, uncultivated landscape.

A black and white photograph of a two-story stone house. The house has a gabled roof with a chimney on the left side. There are several windows, some with shutters. A large, leafless tree stands in the foreground on the right, partially obscuring the house. A fence or gate is visible in the lower left foreground. The image is grainy and has a high-contrast, almost woodcut-like appearance.

A black and white photograph of a large, multi-story house with a prominent chimney, surrounded by trees and a lawn. The house is partially obscured by the branches of a large tree in the foreground.

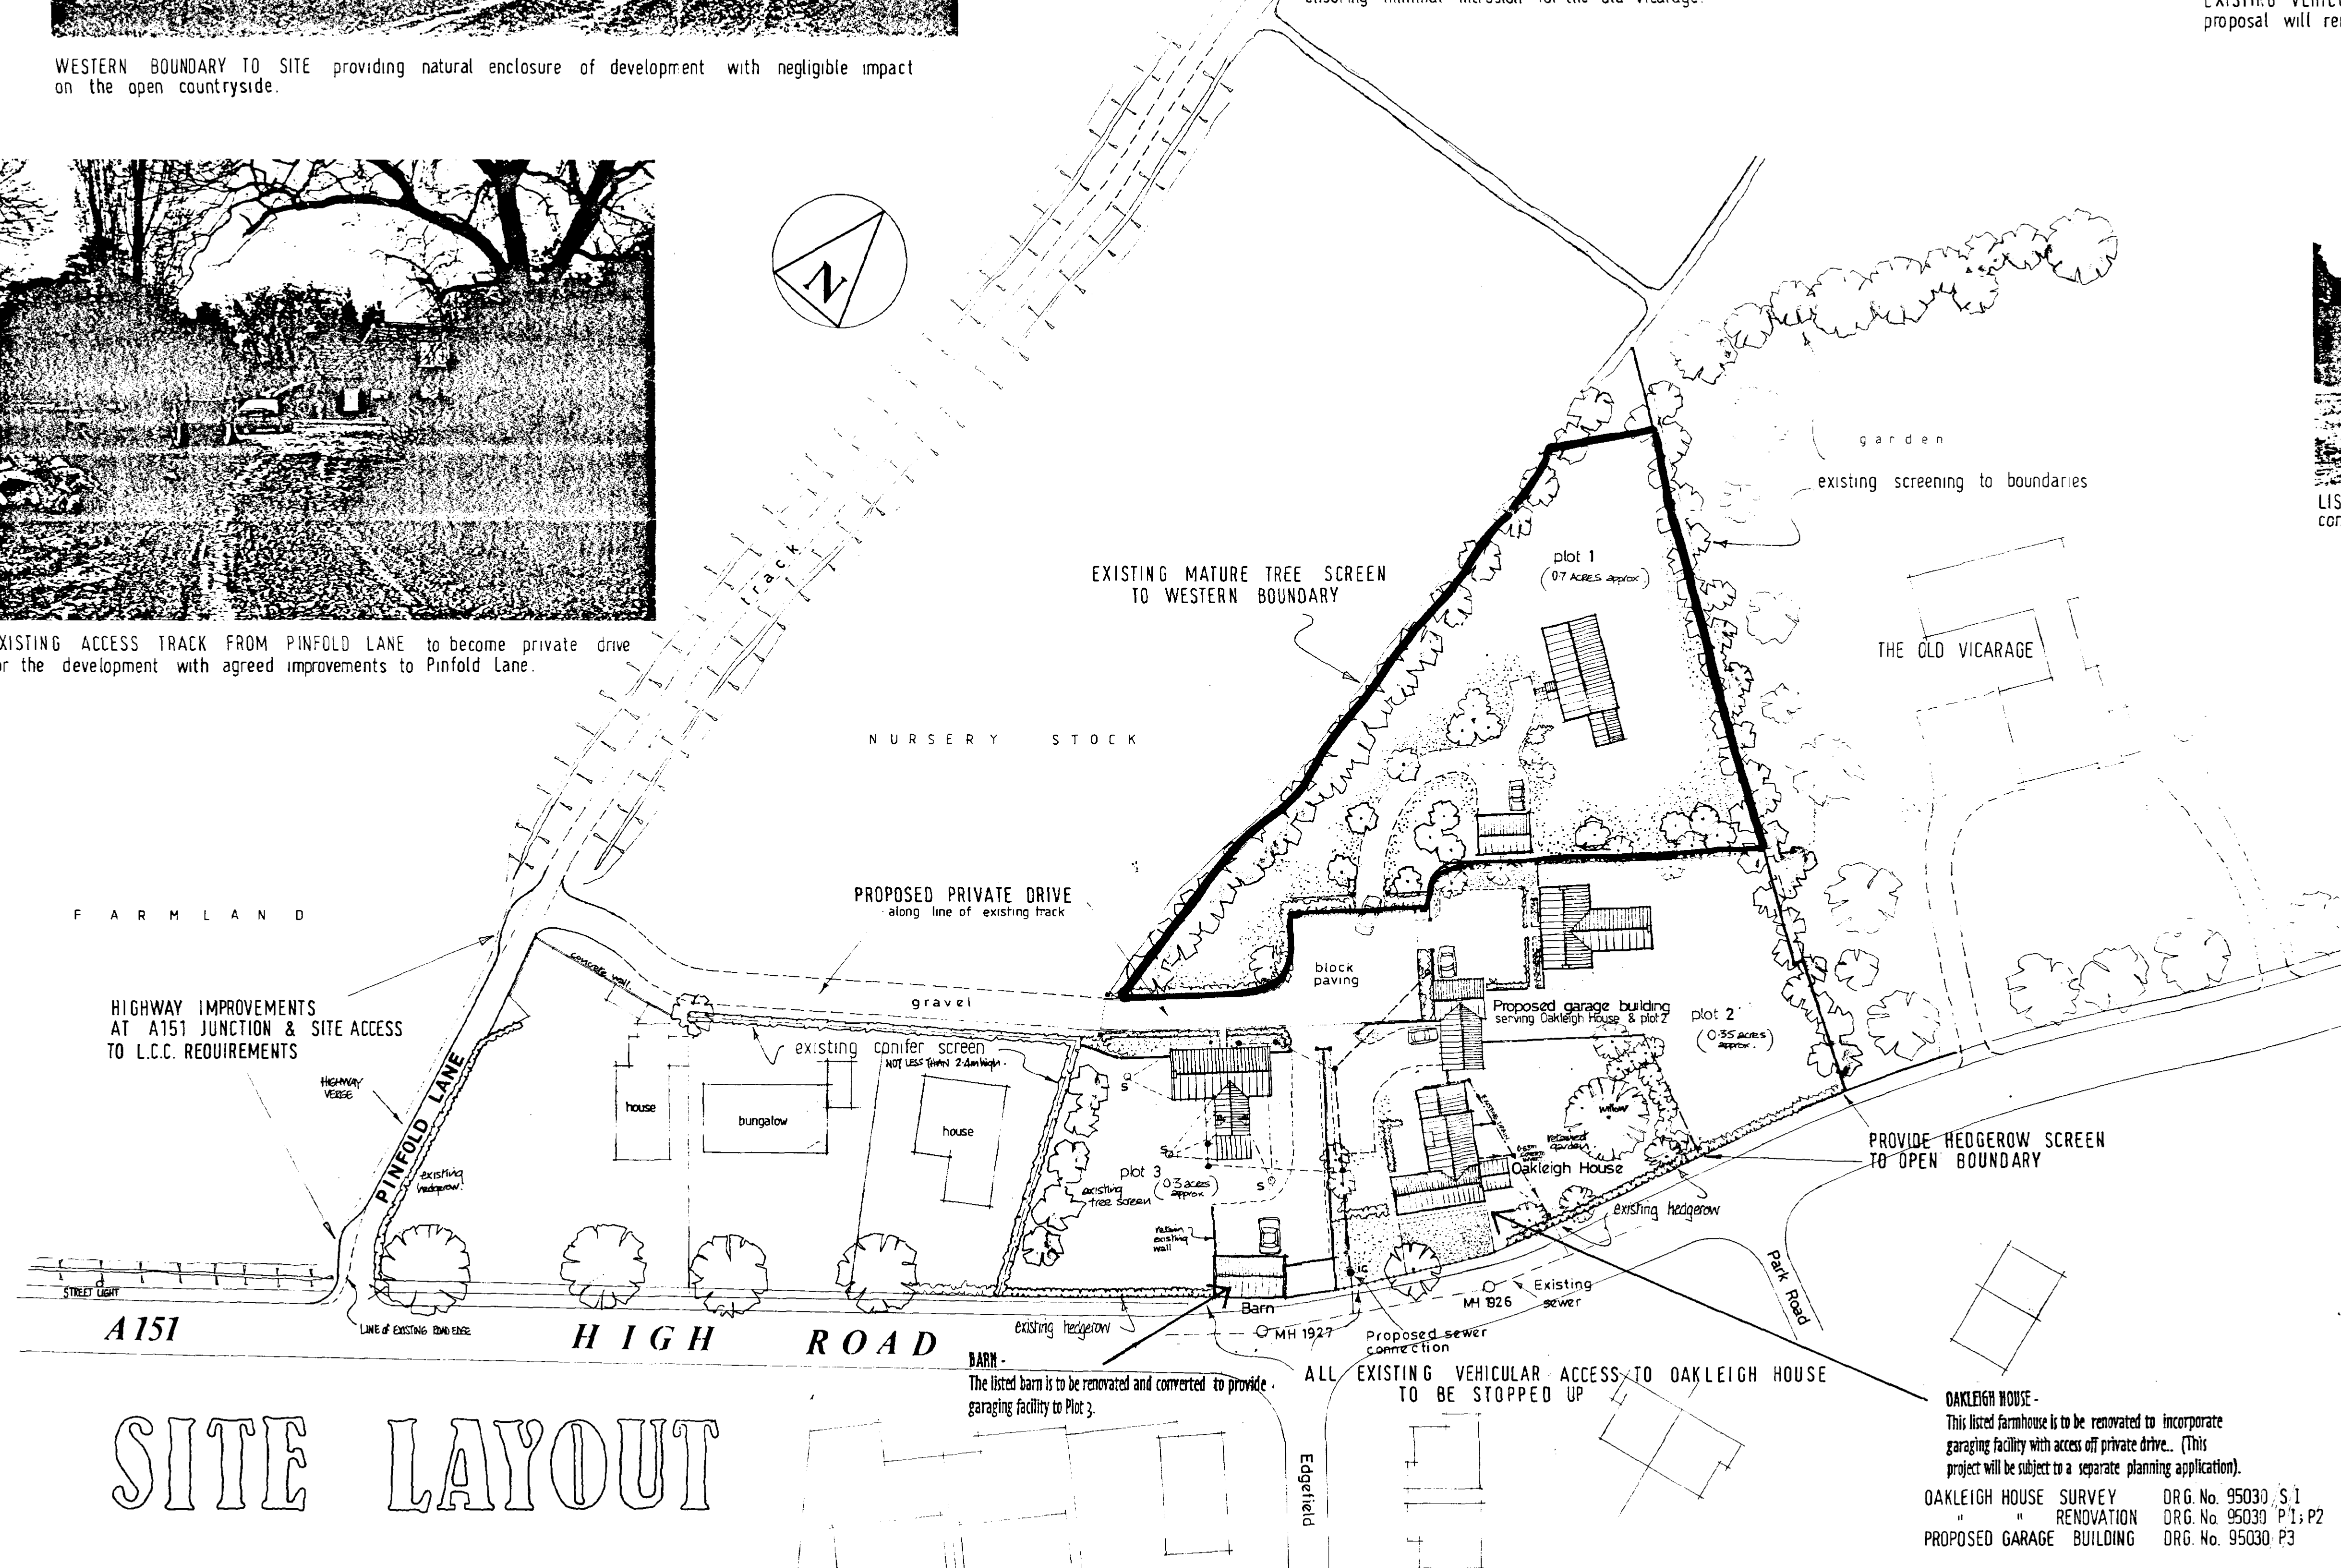

A black and white photograph of a traditional thatched-roof house, likely a dwelling in a coastal village. The house features a steeply pitched, textured roof and a prominent chimney. A large window with multiple panes is visible on the left side of the facade. The foreground shows a rocky or pebbly shore, and other buildings are visible in the background under a clear sky.

PROJECT TITLE _____

Proposal for Residential Development

DRAWING

SITE LAYOUT

SOUTH HOLLAND DISTRICT
HOUSING & PLANNING
26 JUN 1997
Ref: 0717/97

[illegible]

SCALE 1:500

DATE 11-11-1995

DRAWN
Alan J. Finch

g No. 25-4160-1

OAKLEIGH HOUSE	SURVEY	DRG. No. 95030 S.1
"	"	RENOVATION
PROPOSED GARAGE	BUILDING	DRG. No. 95030 P.1; P.2
		DRG. No. 95030 P.3