PLAN A

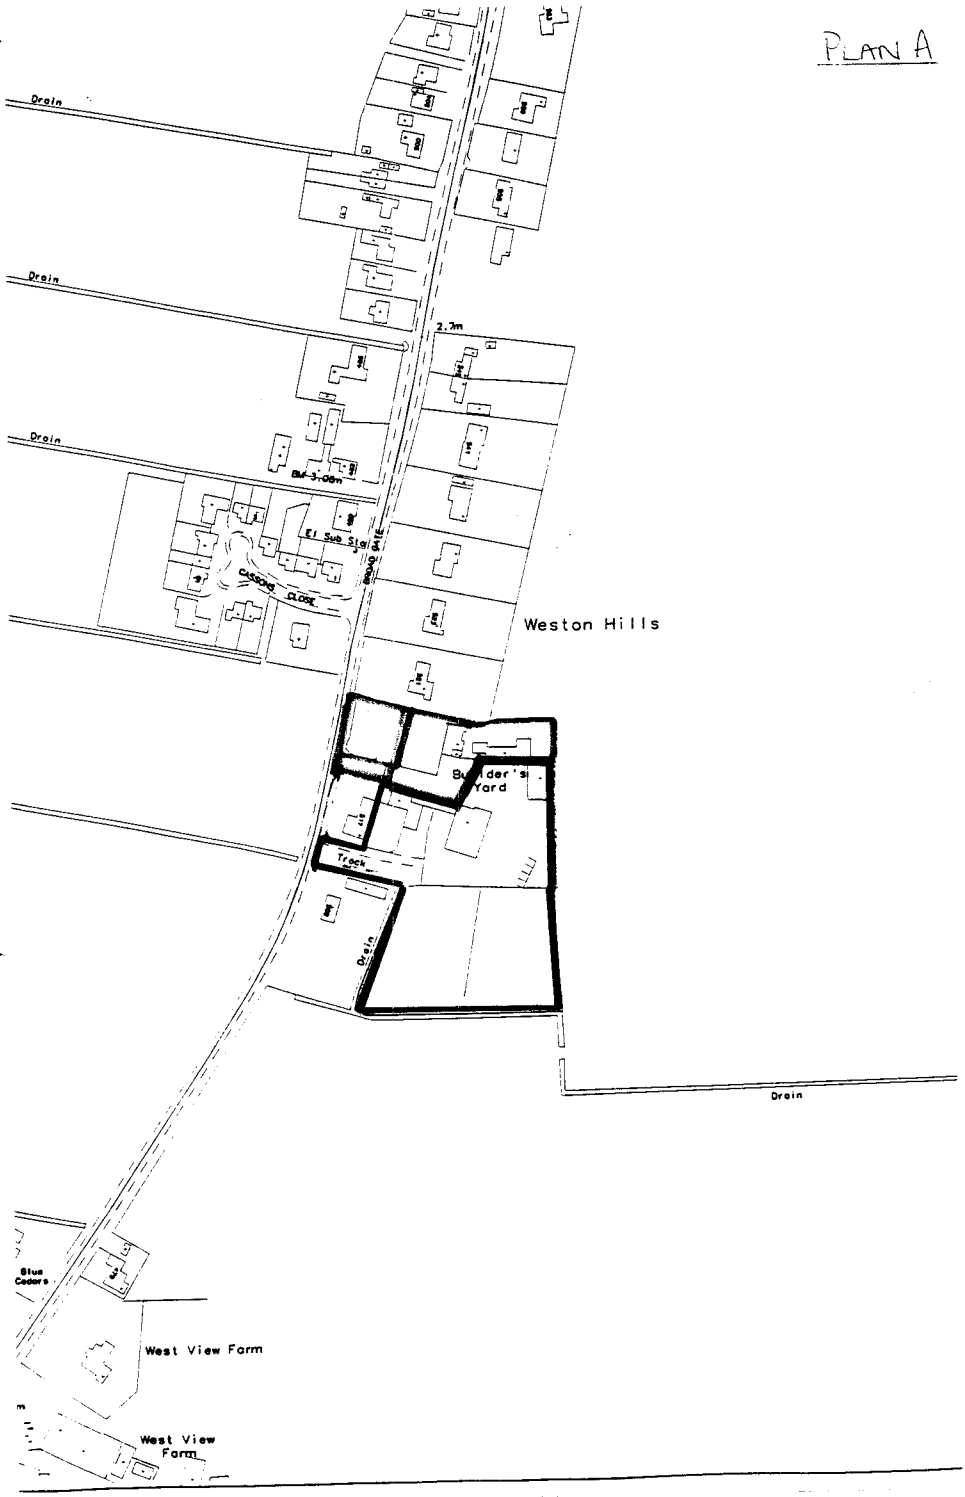

Drain
Drain
Drain
2.7m
BM 3.08m
El Sub Sta
CASSONS CLOSE
BROAD GATE
Weston Hills
Builder's Yard
Track
Drain
Drain
Blue Cedars
West View Farm
West View Farm