



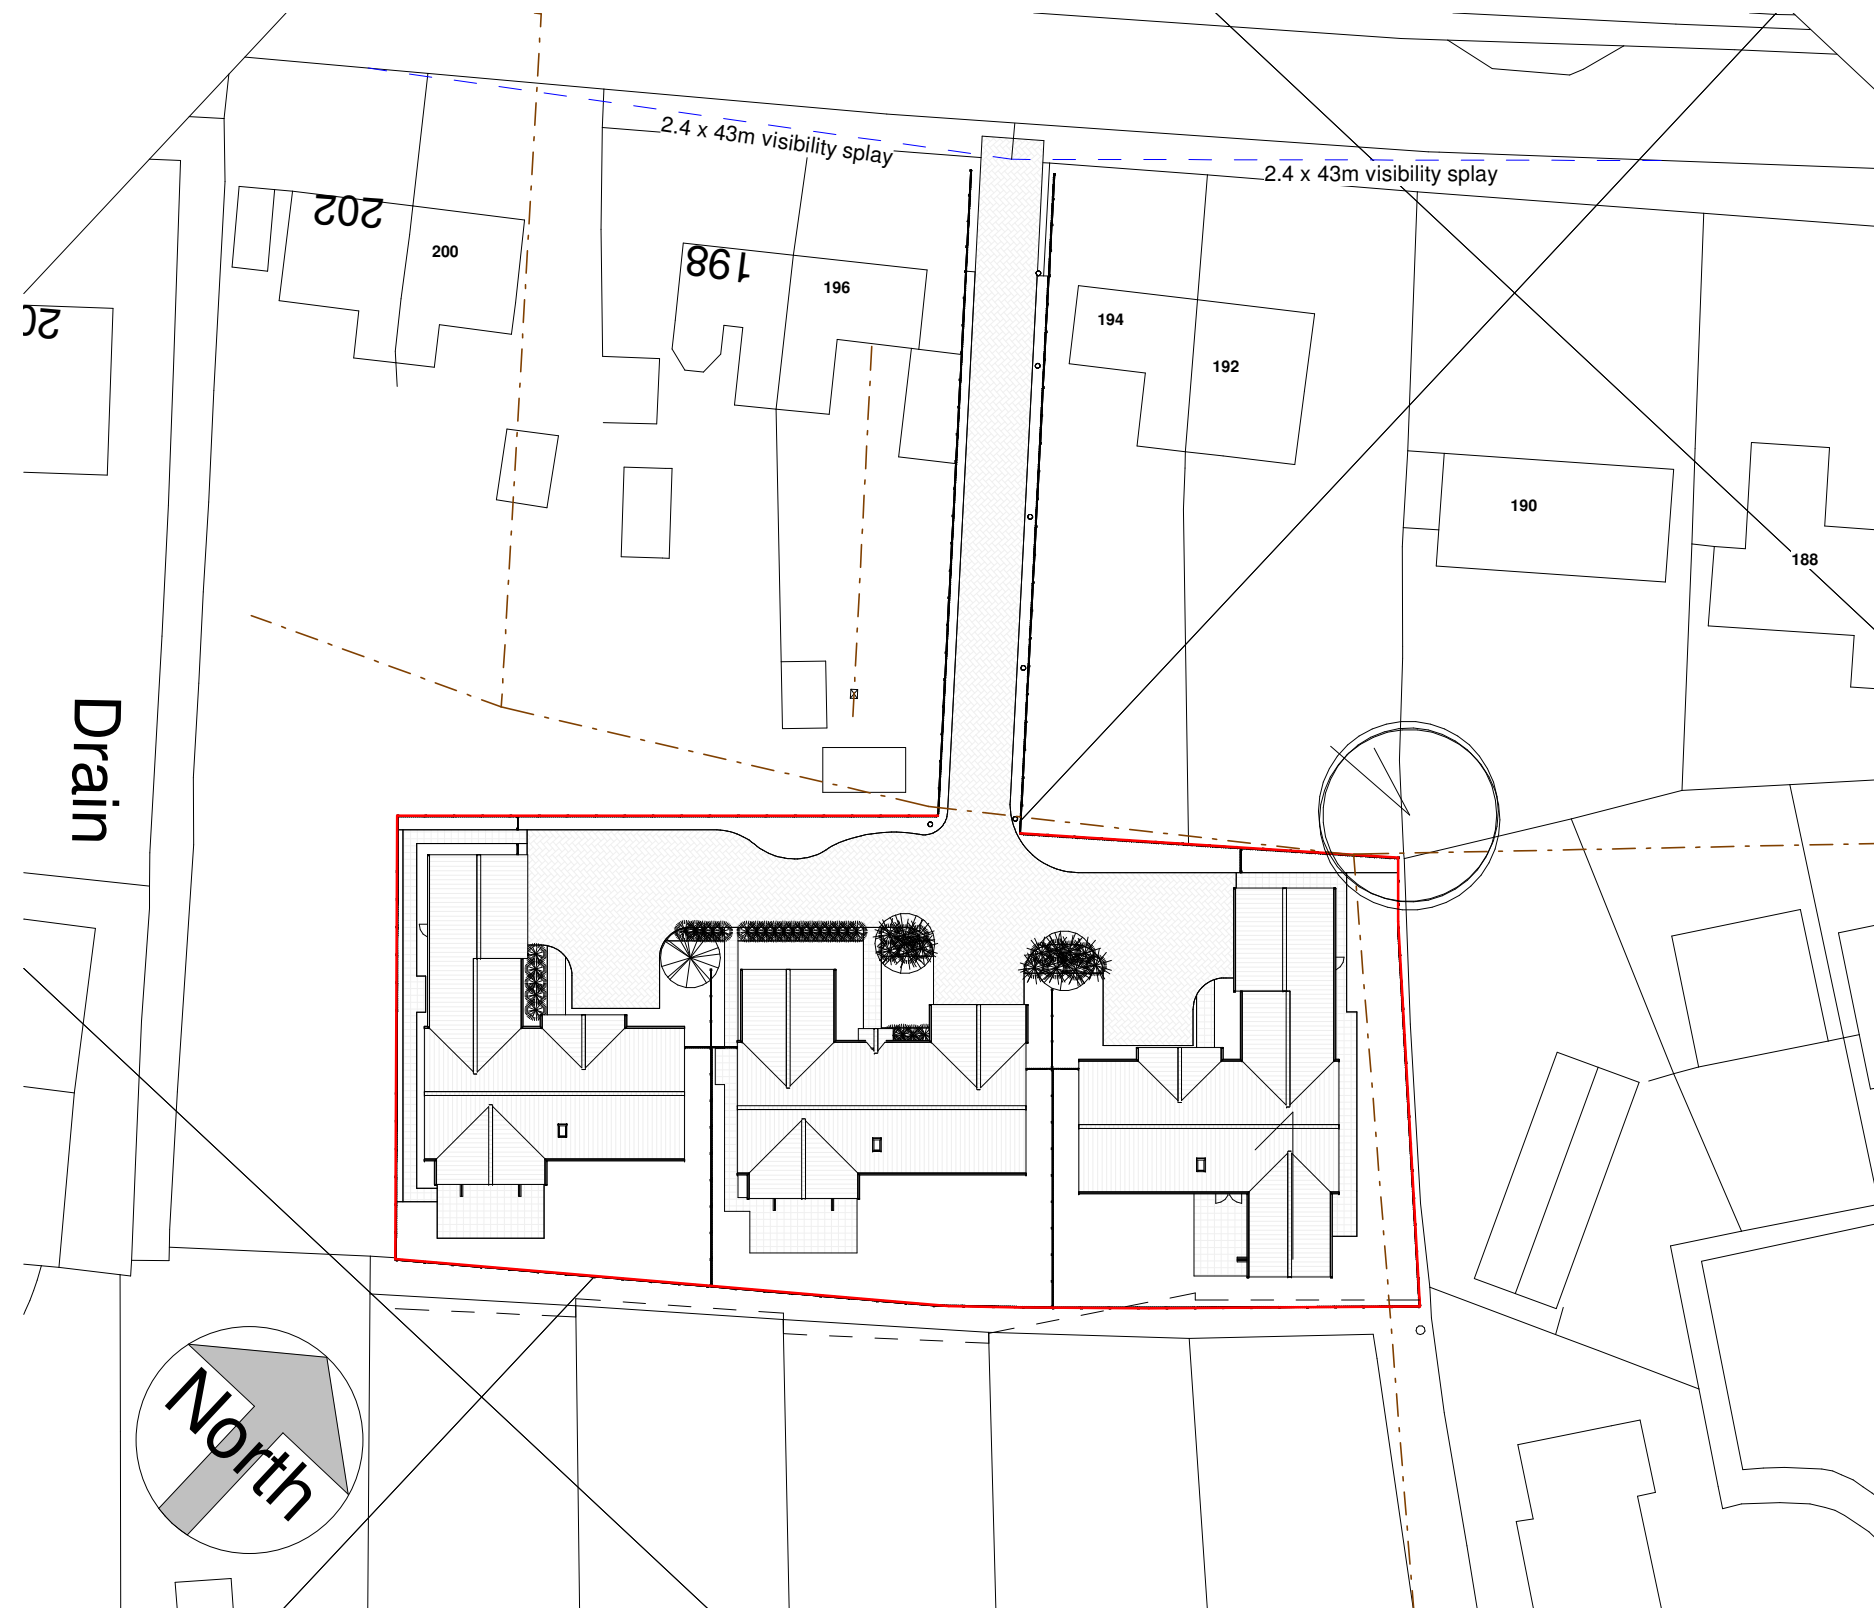

1 Proposed Block Plan
1 : 500

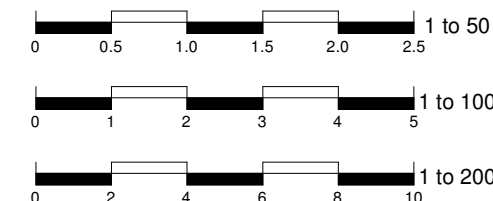

All work to be undertaken in accordance with any planning approvals, building regulations approvals and party wall awards, if applicable. Any work undertaken before approval is granted or before conditions are discharged is at your own risk.

All materials to be used in accordance with the manufacturer's instructions and the appropriate British Standards.

Workmanship shall comply with the appropriate British Standard. Work that does not comply shall be removed and completed again at the contractor's cost.



ARC Survey & Design Consultants Ltd
Architectural Services
Chartered Building Surveyors

10 Thurlaston Close,
Peterborough, PE3 6LD

T: 01733 753727 / 07787 536417
e: info@arcsurvey.co.uk
e: arcpb.co.uk

No.	Description	Date
A	Revise site layout	05.11.20
B	Planning issue (RM)	05.07.21

Rear 192 to 200 High Road, Weston

3 dwellings

Proposed Block Plan

Project number	21 016	P101	
Date	05.07.2021		
Drawn by	RG		
Paper	A3	Scale	1 : 500