


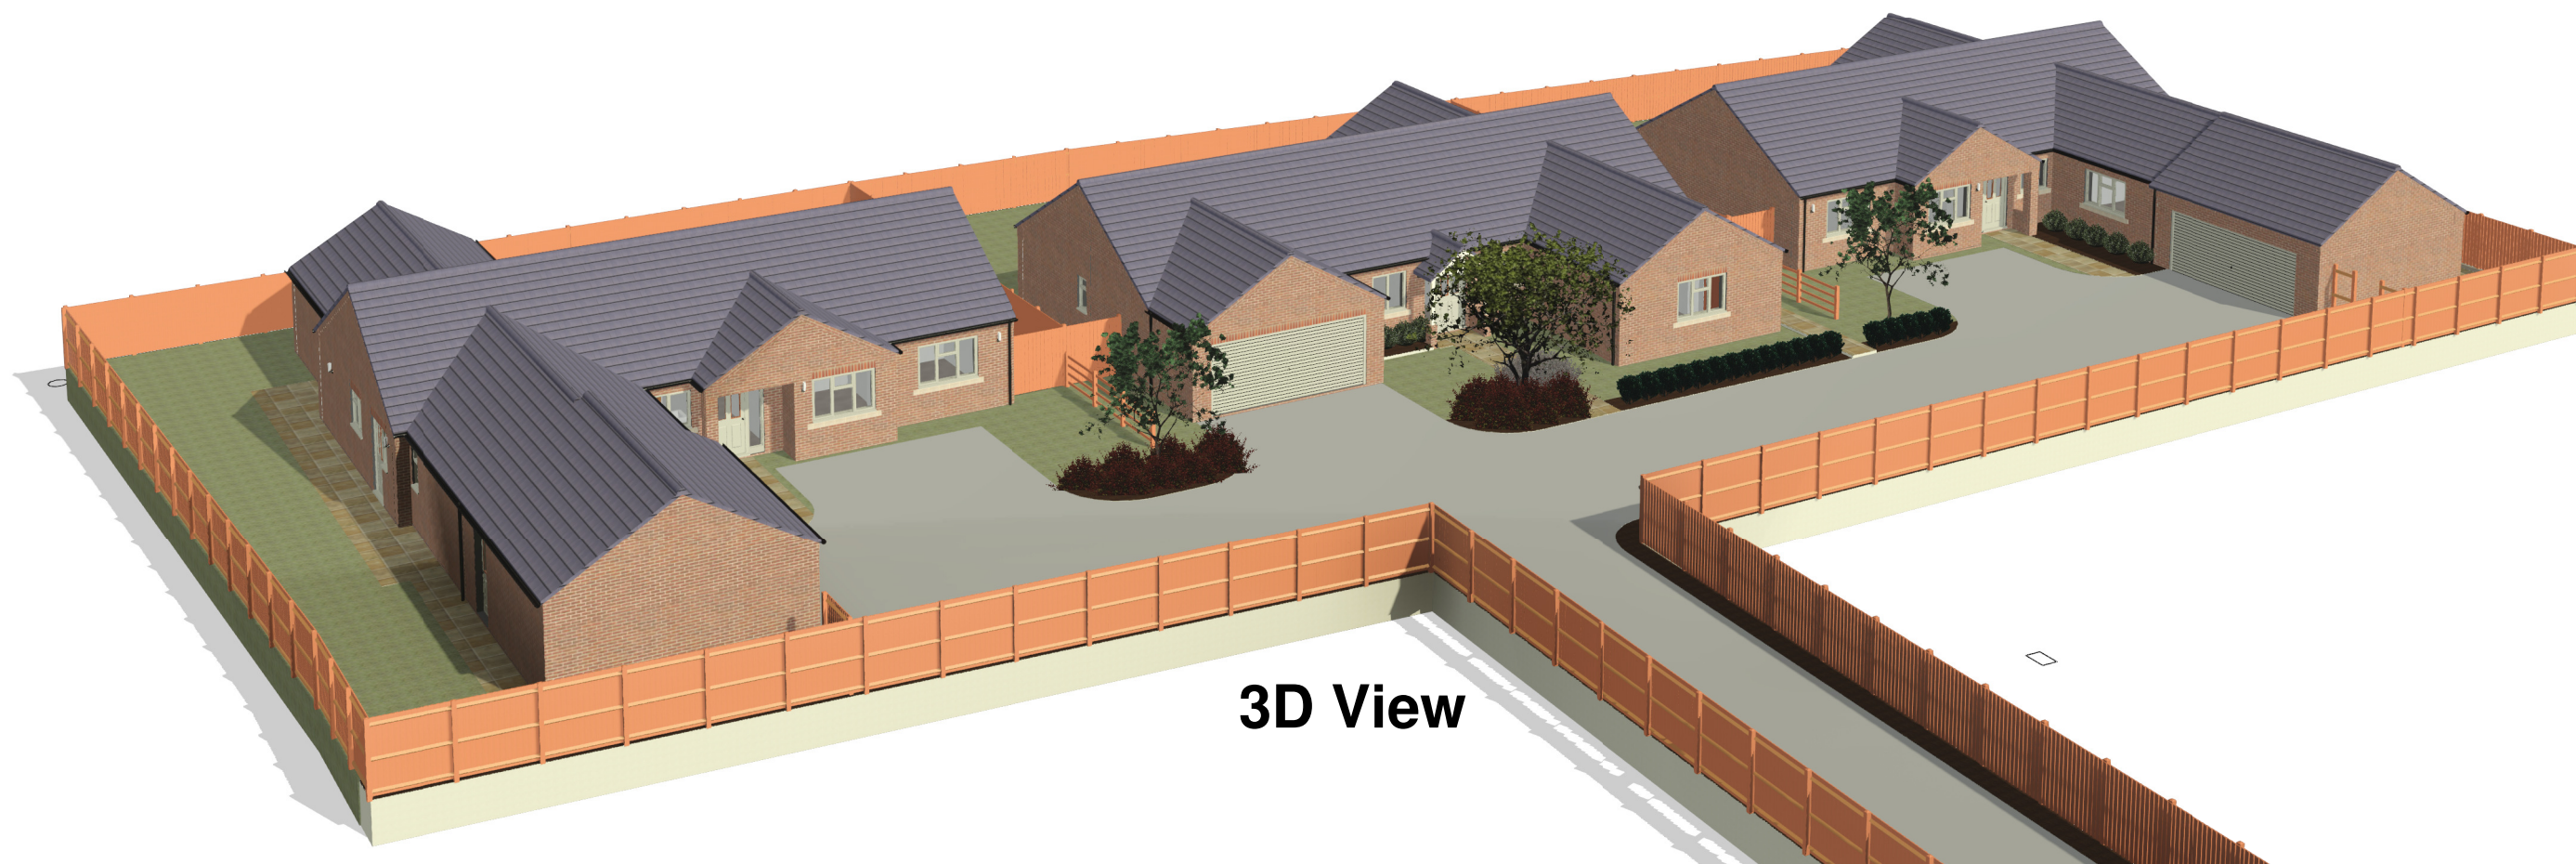

3D View



ARC Survey & Design Consultants Ltd
Architectural Services
Chartered Building Surveyors
10 Thurlaston Close,
Peterborough, PE3 6LD
T: 01733 753727 / 07787 536417
e: info@arcsurvey.co.uk
e: arcpb.co.uk

No.	Description	Date

Rear 192 to 200 High Road, Weston

3 dwellings

3D View

Project number	21 016
Date	05.07.2021
Drawn by	RG
Paper	A3

Scale

P104