

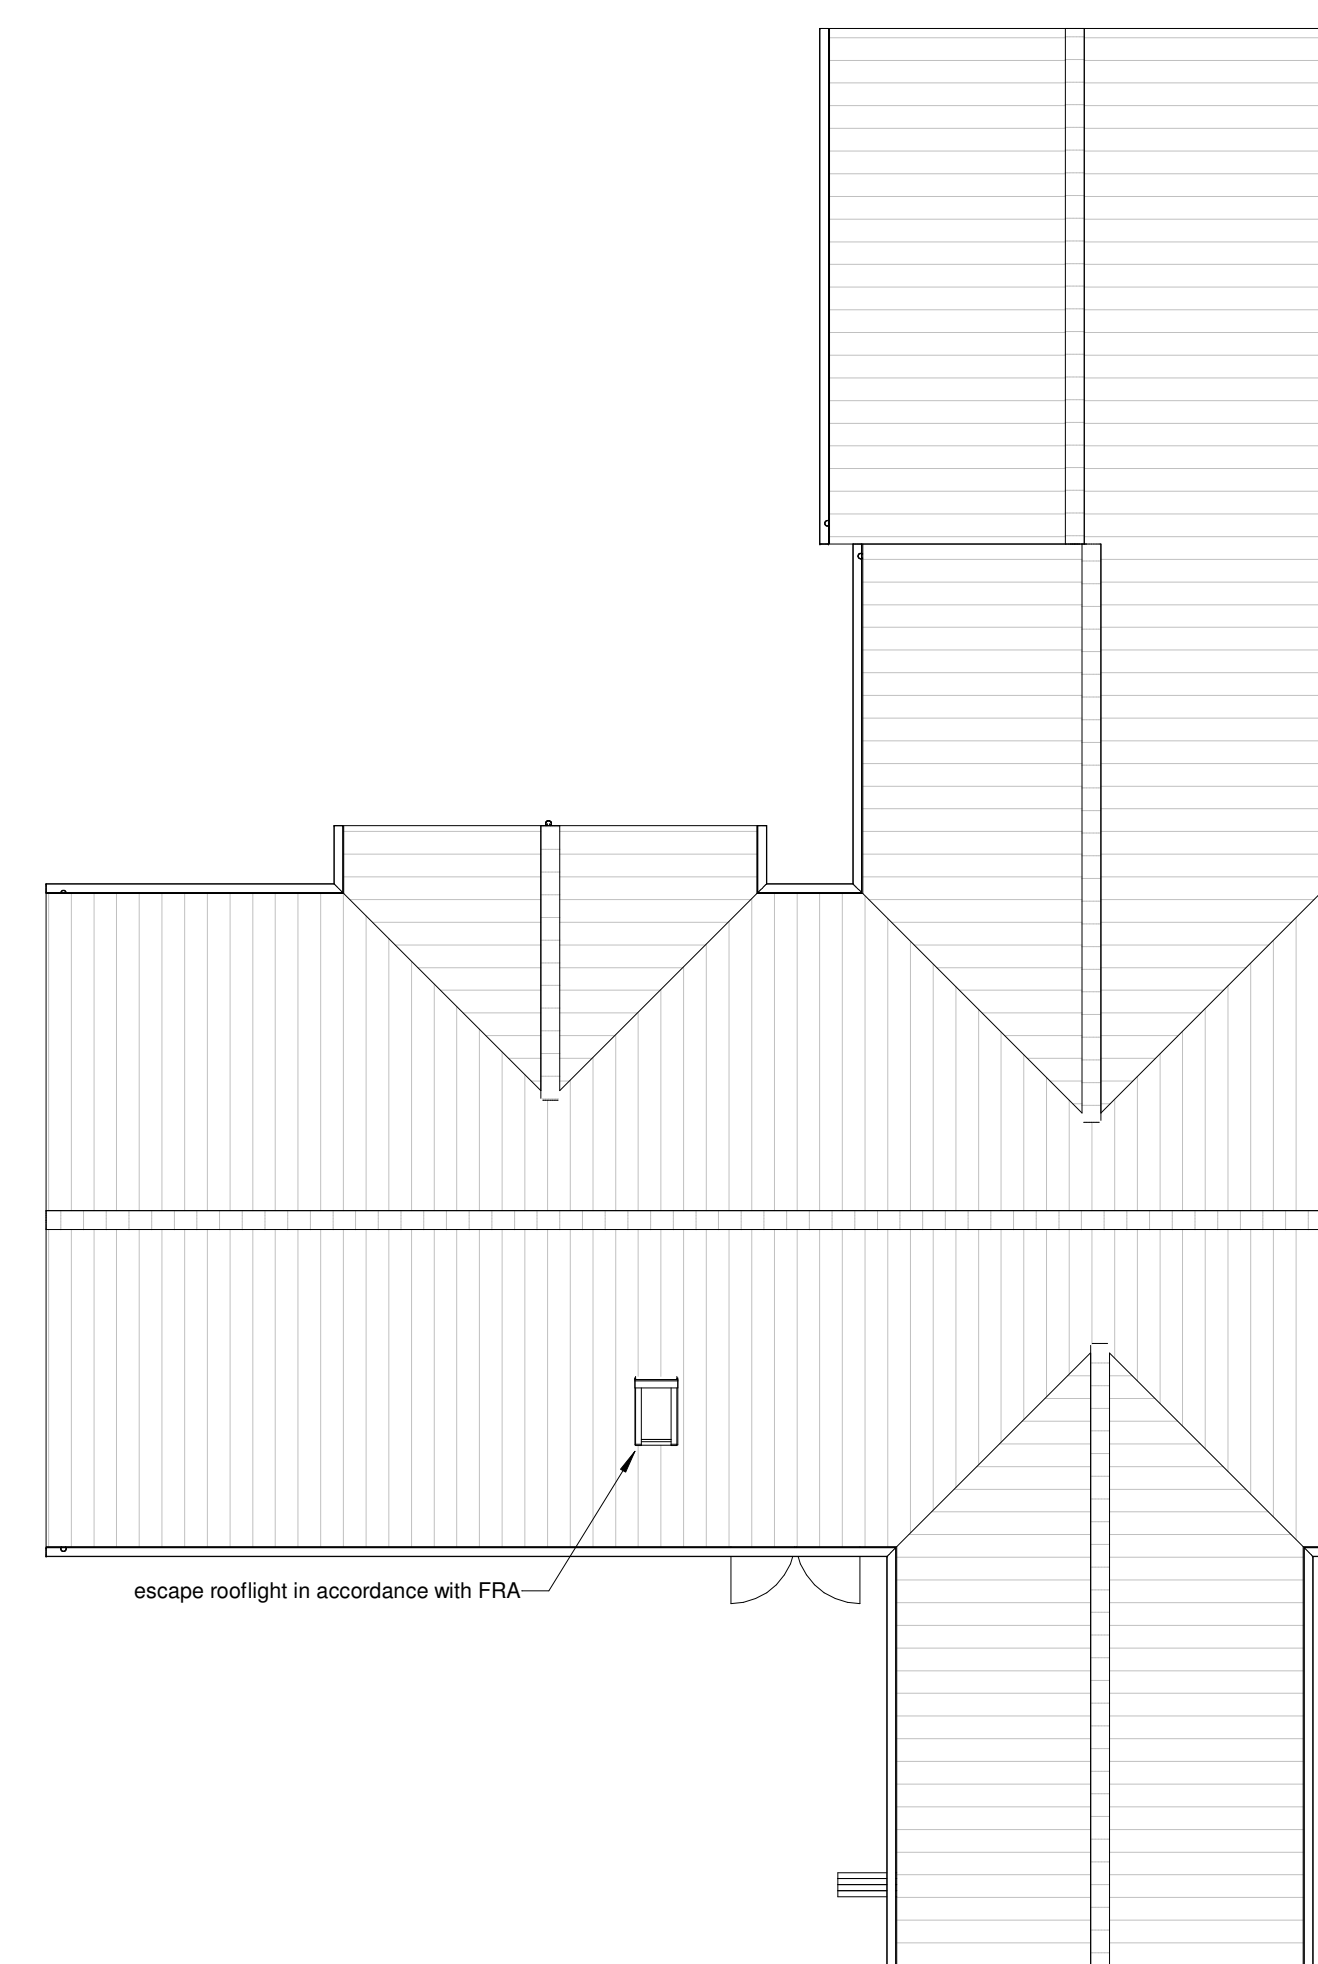
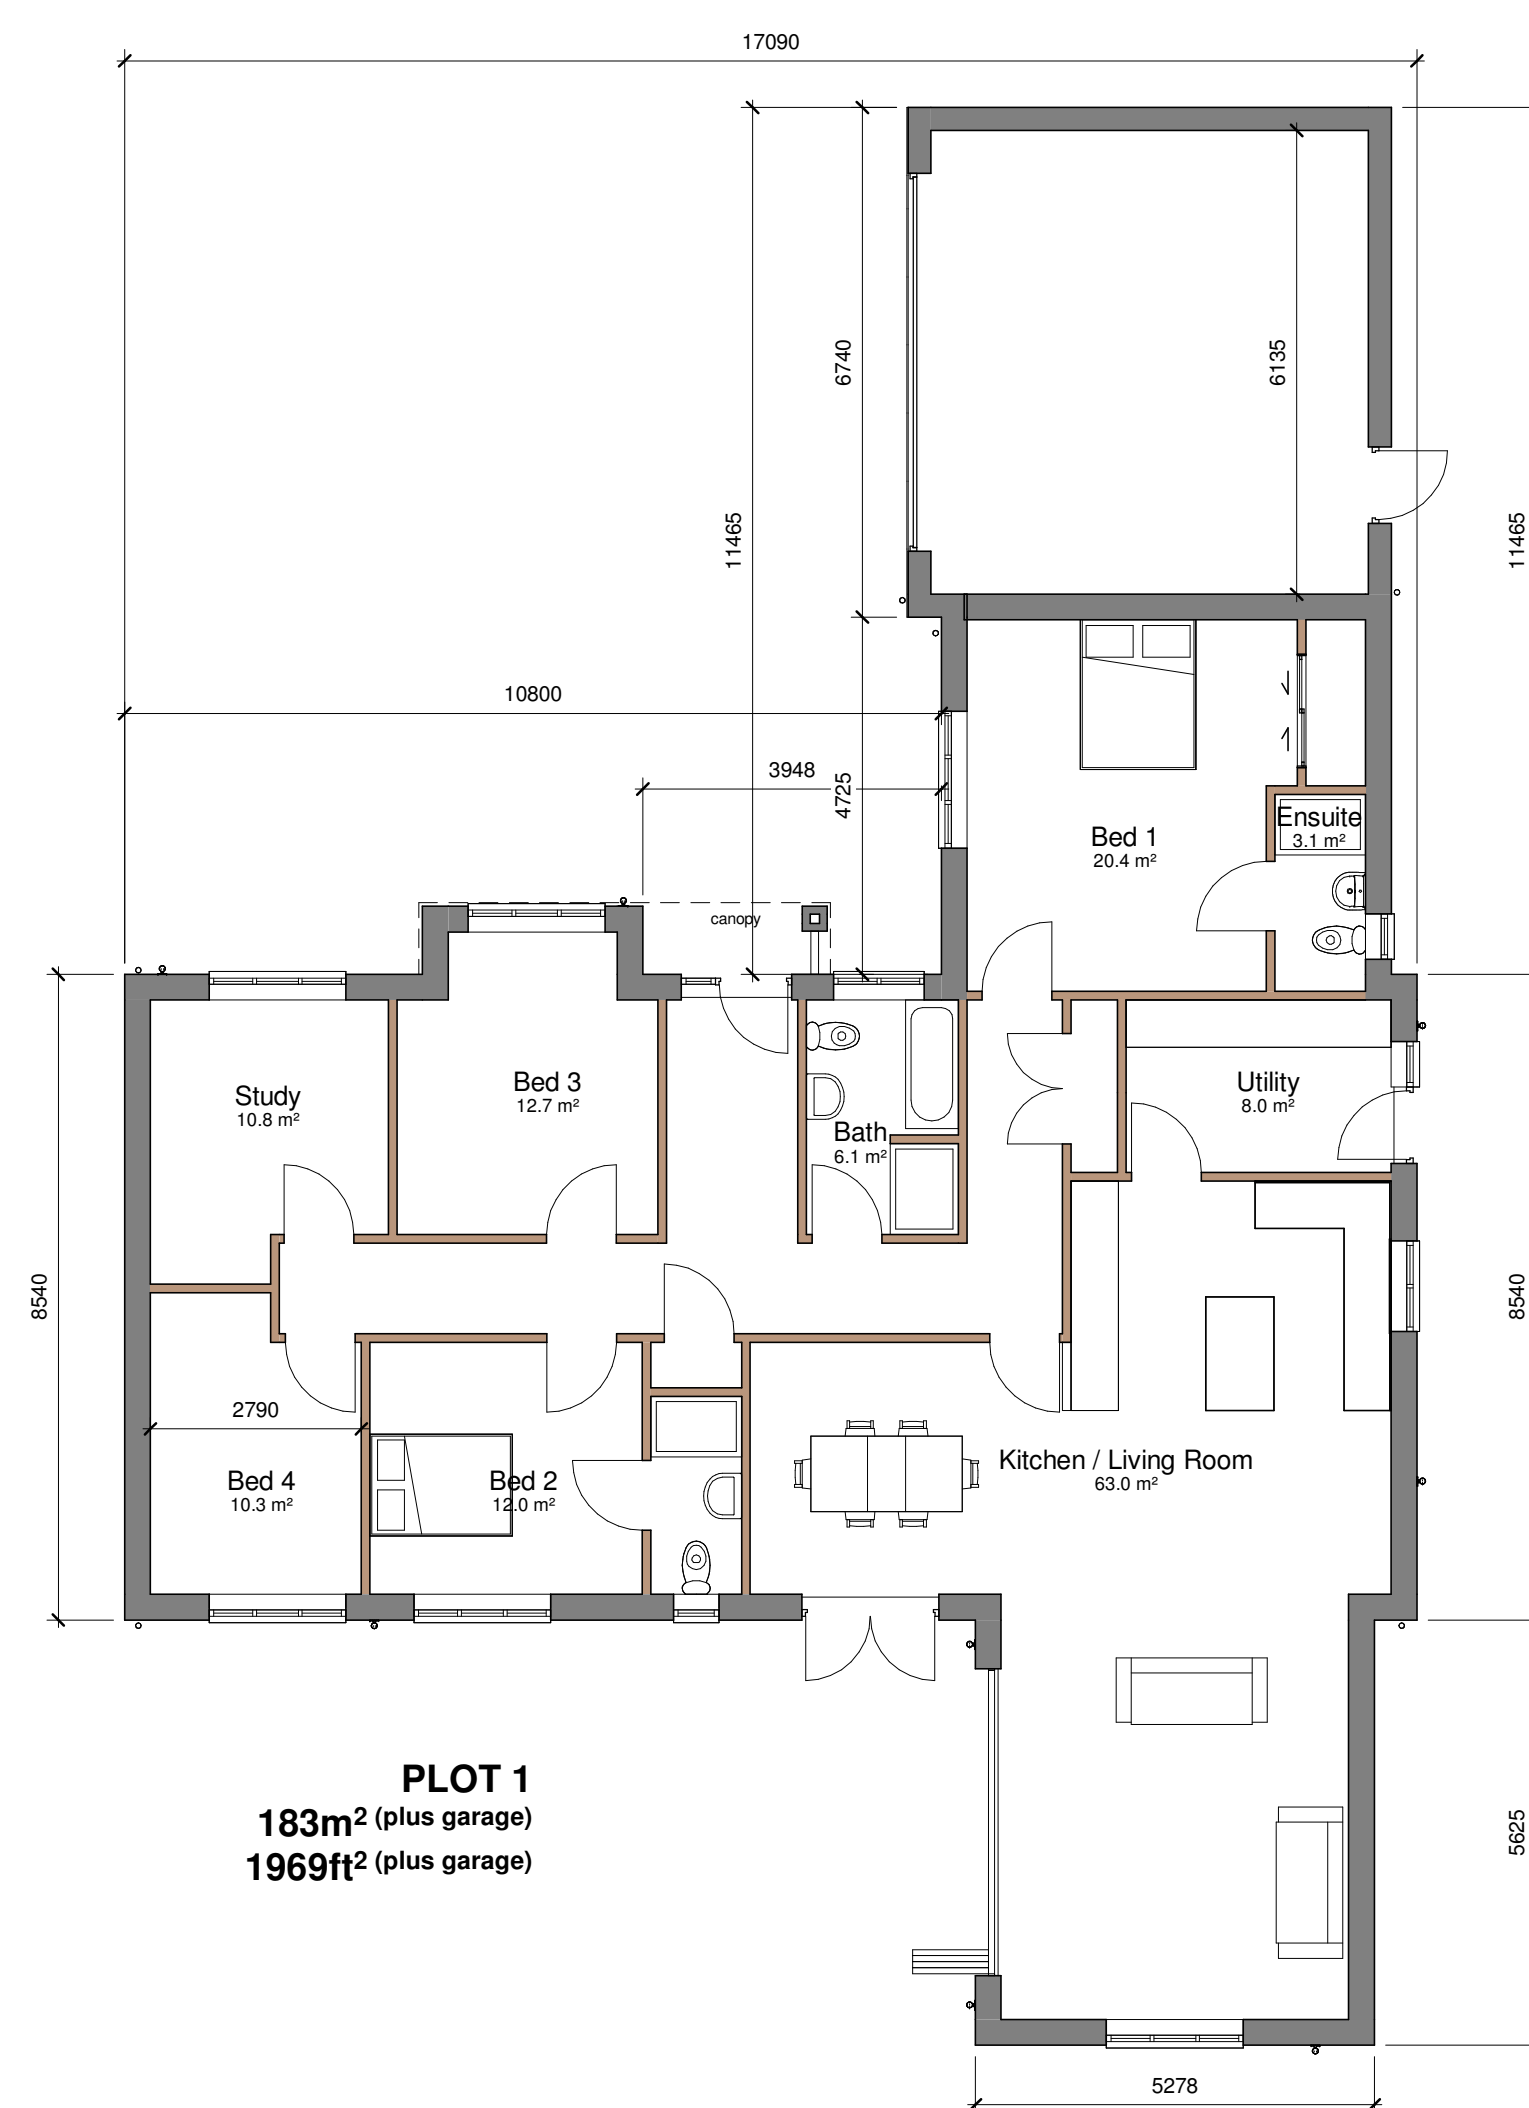


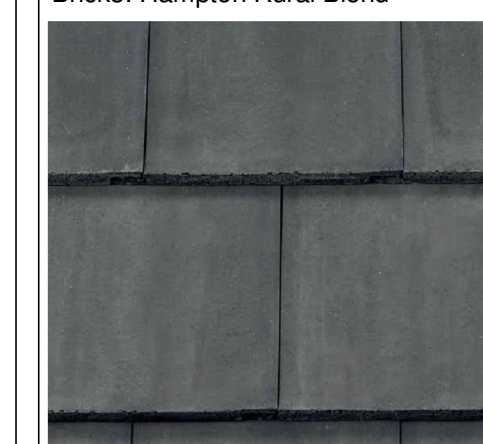

All work to be undertaken in accordance with any planning approvals, building regulations approvals and party wall awards, if applicable. Any work undertaken before approval is granted or before conditions are discharged is at your own risk.

All materials to be used in accordance with the manufacturer's instructions and the appropriate British Standards.

Workmanship shall comply with the appropriate British Standard. Work that does not comply shall be removed and completed again at the contractor's cost.

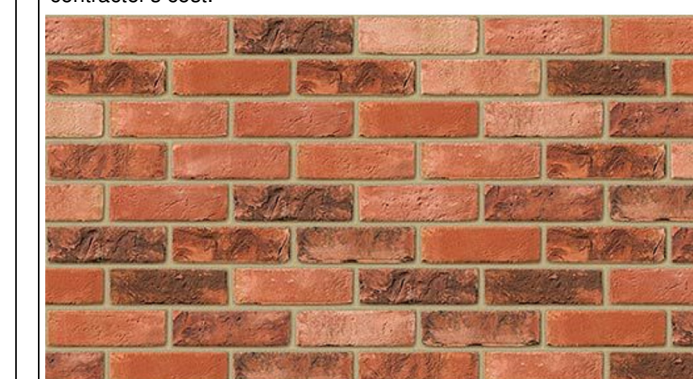

Windows: Agate Grey Ral 7038 uPVC
Front door: Composite Agate Grey Ral 7038
Garage door: Steel Agate Grey Ral 7038
RW Goods: Black half round gutter on brackets (no fascia) Circular black uPVC downpipes
Cills (front): Composite stone

[illegible]

Rear of 192 to 200 High
Road, Weston, PE12 6JU

Plot 1

Proposed Plans and Elevations

Project number	21 016
----------------	--------

Date	05.07.21
------	----------

Drawn by RG

Paper size	A1
------------	----

P111

Scale 1 : 100