
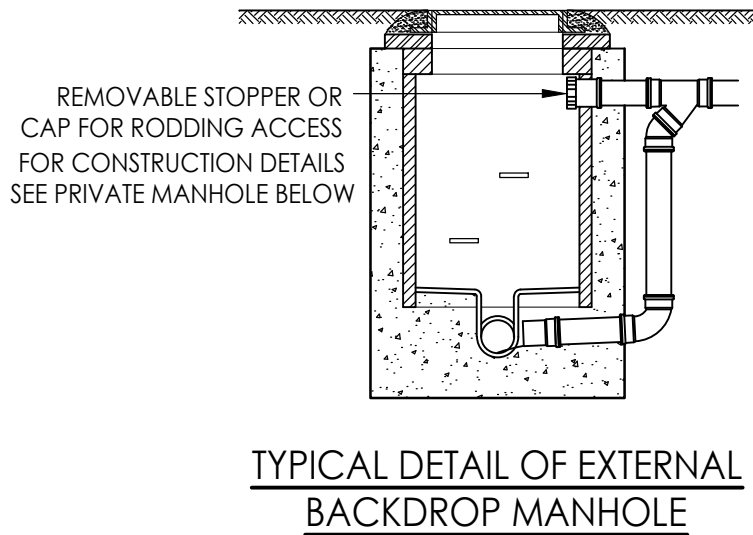
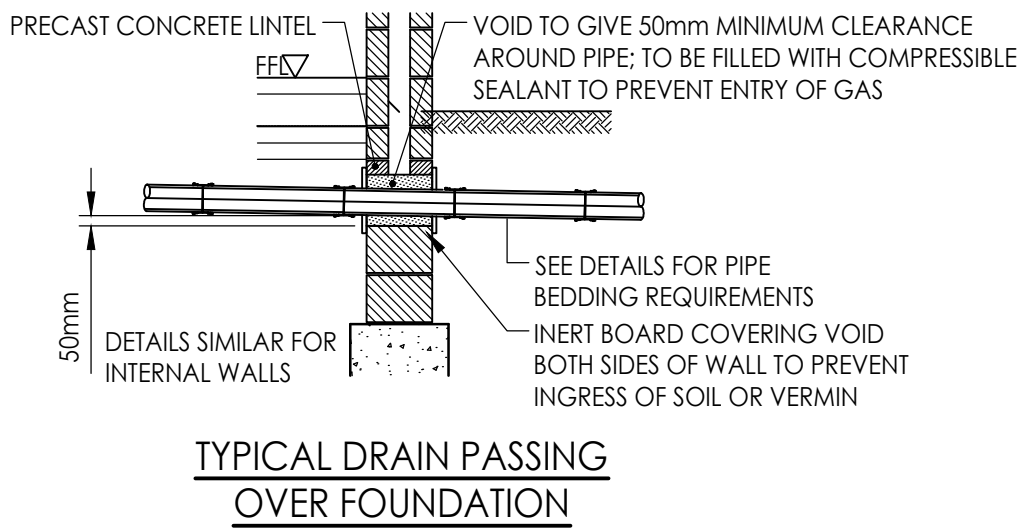
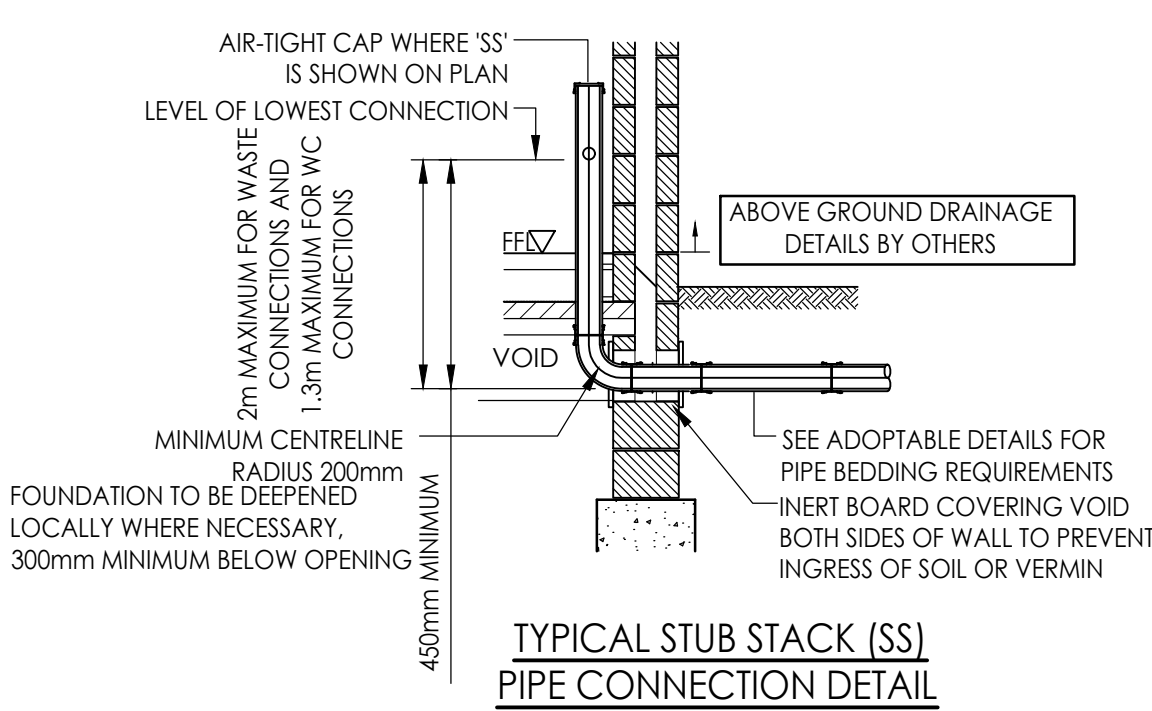


| MINIMUM DIMENSIONS FOR ACCESS FITTINGS AND INSPECTION CHAMBERS   |                                                 |                             |                  |                                                  |                                               |
|---|-------------------------------------------------|-----------------------------|------------------|--------------------------------------------------|-----------------------------------------------|
| TYPE OF ACCESS   | DEPTH TO INVERT FROM COVER LEVEL (m)            | MINIMUM INTERNAL DIMENSIONS |                  | MINIMUM CLEAR OPENING SIZE                       |                                               |
|   |                                                 | LENGTH x WIDTH (mm x mm)    | CIRCULAR (mm)    | LENGTH x WIDTH (mm x mm)                         | CIRCULAR (mm)                                 |
| RODDING EYE   | -                                               | AS DRAIN BUT 100mm MINIMUM  | -                | -                                                | SAME SIZE AS PIPEWORK <sup>1</sup>            |
| ACCESS FITTING<br>SMALL 150mmØ<br>SMALL 150mmx100mm<br>LARGE 225mmx100mm   | 0.6m OR LESS EXCEPT WHERE SITUATED IN A CHAMBER | 150 x 100<br>225 x 100      | 150<br>225       | 150 x 100 <sup>1</sup><br>225 x 100 <sup>1</sup> | SAME SIZE AS ACCESS FITTING                   |
| INSPECTION CHAMBER   |                                                 |                             |                  |                                                  |                                               |
| SHALLOW   | 0.6m OR LESS                                    | 225 x 100                   | 190 <sup>2</sup> |                                                  | 190 <sup>1</sup>                              |
| MEDIUM   | 1.2m OR LESS                                    | 450 x 450                   | 450              | MINIMUM 430 x 430                                | 430                                           |
| DEEP   | GREATER THAN 1.2m                               | 450 x 450                   | 450              | MAXIMUM 300 x 300 <sup>3</sup>                   | ACCESS RESTRICTED TO 350 MAXIMUM <sup>3</sup> |
| NOTES:<br>1. THE CLEAR OPENING MAY BE REDUCED BY 20mm IN ORDER TO PROVIDE PROPER SUPPORT FOR THE COVER AND FRAME.<br>2. DRAINS UP TO 150mm DIAMETER.<br>3. A LARGER CLEAR OPENING COVER MAY BE USED IN CONJUNCTION WITH A RESTRICTED ACCESS. THE SIZE IS RESTRICTED FOR HEALTH AND SAFETY REASONS TO DETER ENTRY. |                                                 |                             |                  |                                                  |                                               |

| MINIMUM DIMENSIONS FOR MANHOLES   |                           |                                          |                                |                                         |                        |
|---|---------------------------|------------------------------------------|--------------------------------|-----------------------------------------|------------------------|
| TYPE OF ACCESS   | SIZE OF LARGEST PIPE (DN) | MINIMUM INTERNAL DIMENSIONS <sup>1</sup> |                                | MINIMUM CLEAR OPENING SIZE <sup>1</sup> |                        |
|   |                           | RECTANGULAR LENGTH x WIDTH (mm x mm)     | CIRCULAR DIAMETER (mm)         | RECTANGULAR LENGTH x WIDTH (mm x mm)    | CIRCULAR DIAMETER (mm) |
| MANHOLE<br>LESS THAN 1.5m DEEP TO SOFFIT   | LESS THAN OR EQUAL TO 150 | 750 x 675 <sup>7</sup>                   | 1000 <sup>7</sup>              | 750 x 675 <sup>2</sup>                  | N/A <sup>3</sup>       |
|   | 225                       | 1200 x 675                               | 1200                           | 1200 x 675 <sup>2</sup>                 |                        |
|   | 300                       | 1200 x 750                               | 1200                           |                                         |                        |
|   | GREATER THAN 300          | 1800 x (DN+450)                          | THE LARGER OF 1800 OR (DN+450) |                                         |                        |
| MANHOLE<br>GREATER THAN 1.5m DEEP TO SOFFIT   | LESS THAN OR EQUAL TO 225 | 1200 x 1000                              | 1200                           | 600 x 600                               | 600                    |
|   | 300                       | 1200 x 1075                              | 1200                           |                                         |                        |
|   | 375-450                   | 1350 x 1225                              | 1200                           |                                         |                        |
|   | GREATER THAN 450          | 1800 x (DN+775)                          | THE LARGER OF 1800 OR (DN+775) |                                         |                        |
| MANHOLE SHAFT <sup>4</sup><br>GREATER THAN 3.0m DEEP TO SOFFIT   | STEPS <sup>5</sup>        | 1050 x 800                               | 1050                           | 600 x 600                               | 600                    |
|   | LADDER <sup>5</sup>       | 1200 x 800                               | 1200                           |                                         |                        |
|   | WINCH <sup>6</sup>        | 900 x 800                                | 900                            | 600 x 600                               | 600                    |
| NOTES:<br>1. LARGER SIZES MAY BE REQUIRED FOR MANHOLES ON BENDS OR WHERE THERE ARE JUNCTIONS<br>2. MAY BE REDUCED TO 600mmx600mm WHERE REQUIRED BY HIGHWAY LOADING CONSIDERATIONS, SUBJECT TO A SAFE SYSTEM OF WORK BEING SPECIFIED<br>3. NOT APPLICABLE DUE TO WORKING SPACE NEEDED<br>4. MINIMUM HEIGHT OF CHAMBER IN SHAFTED MANHOLE 2m FROM BENCHING TO UNDERSIDE OF REDUCING SLAB<br>5. MINIMUM CLEAR SPACE BETWEEN LADDER OR STEPS AND THE OPPOSITE FACE OF THE SHAFT SHOULD BE APPROXIMATELY 900mm<br>6. WINCH ONLY - NO STEPS OR LADDERS, PERMANENT OR REMOVABLE<br>7. THE MINIMUM SIZE OF ANY MANHOLE SERVING A SEWER (i.e. ANY DRAIN SERVING MORE THAN ONE PROPERTY) SHOULD BE 1200mmx675mm RECTANGULAR OR 1200mm DIAMETER. |                           |                                          |                                |                                         |                        |

| TABLE SHOWING PRIVATE MANHOLE/INSPECTION CHAMBER COVER GRADES AND AREAS OF USE |   |
|--------------------------------------------------------------------------------|---|
| COVER GRADE TO BS EN 124                                                       | LOCATION   |
| D400                                                                           | FOR USE IN INDUSTRIAL ROADS AND PARKING AREAS ACCESSIBLE TO ALL TYPES OF ROAD VEHICLES INCLUDING HGVs                                                                   |
| C250*                                                                          | FOR USE IN PRIVATE ROADS OR PARKING AREAS, e.g. CAR PARKS AND MINOR PRIVATE ROADS ACCESSIBLE TO REFUSE VEHICLES, FIRE APPLIANCES, etc, WITH POSSIBLE OCCASIONAL HGV USE |
| B125                                                                           | FOR USE IN FOOTWAYS, PEDESTRIAN AREAS, DRIVEWAYS AND CAR PARKS ACCESSIBLE BY LIGHT VEHICLES ONLY                                                                        |
| A15                                                                            | FOR USE IN AREAS WHICH CAN BE USED ONLY BY PEDESTRIANS AND PEDAL CYCLISTS                                                                                               |
| * D400 MAY BE USED IN LIEU OF C250 IF PREFERRED                                |   |

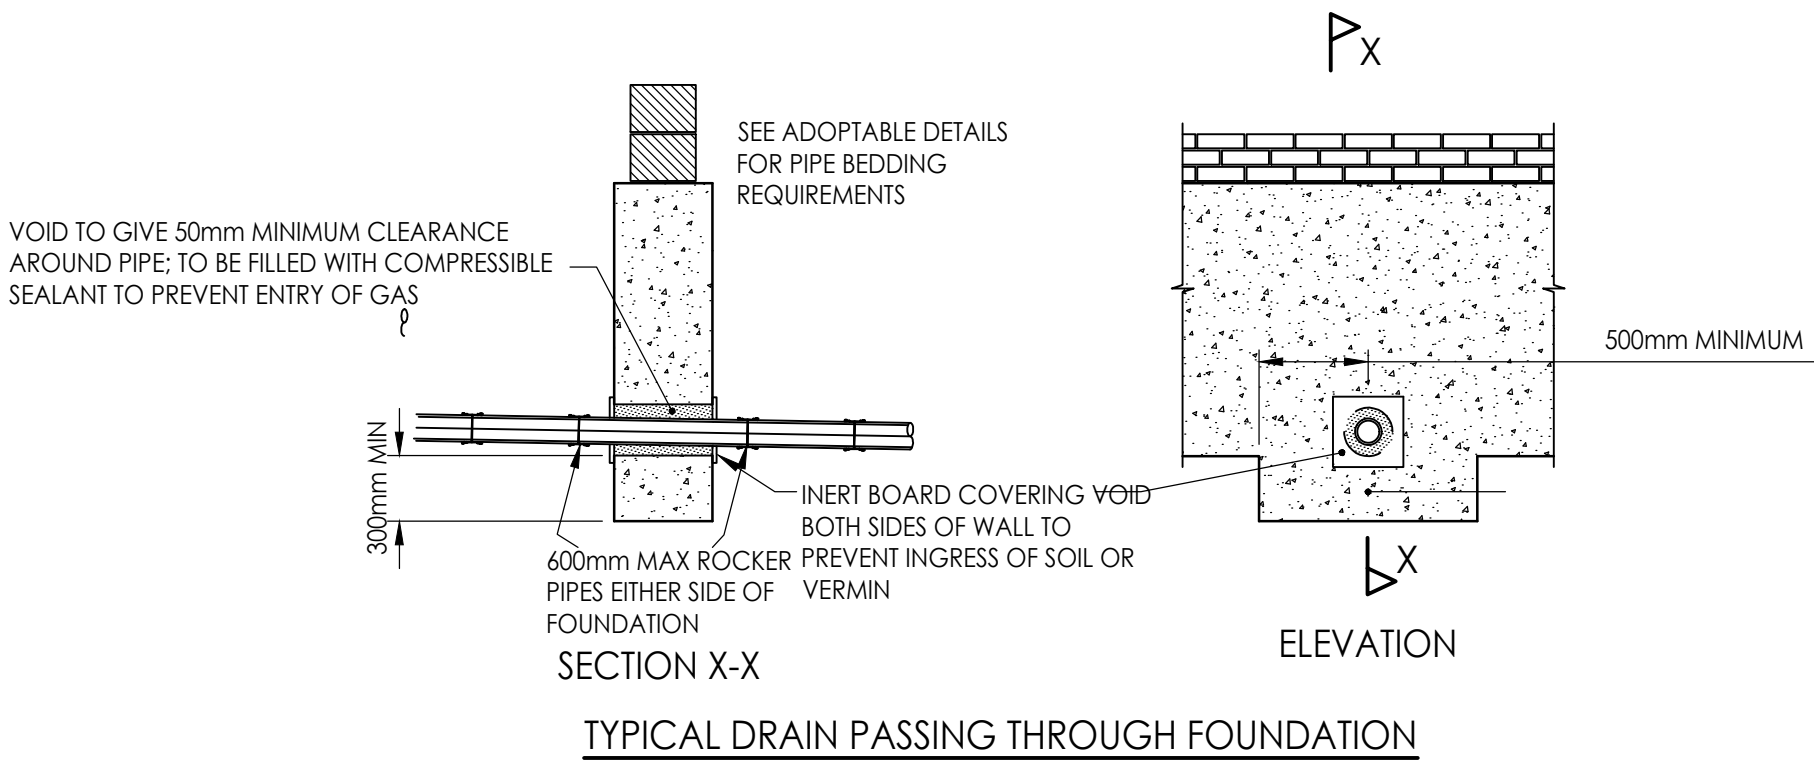

ALL PRODUCTS REFERENCED WITHIN THIS DRAWING CAN BE CHANGED TO ALTERNATE PRODUCTS SUBJECT TO APPROVAL OF THE ENGINEER

Create Consulting Engineers accept no responsibility for any unauthorised amendments to this drawing. Only figured dimensions are to be worked to. COPYRIGHT © RESERVED

|     |          |                        |  |       |          |
|-----|----------|------------------------|--|-------|----------|
|     |          |                        |  |       |          |
|     |          |                        |  |       |          |
| A   | 19.06.19 | AMENDED DRAWING LAYOUT |  | BC    | JPP      |
| REV | DATE     | AMENDMENT DETAILS      |  | DRAWN | APPROVED |

|                                                                       |                      |                               |  |
|-----------------------------------------------------------------------|----------------------|-------------------------------|--|
| PROJECT<br>PINFOLD LANE, WESTON<br>LINCOLNSHIRE                       | DATE<br>29.03.19     | DRAWING STATUS<br>INFORMATION |  |
|                                                                       | SCALE(S)<br>JS       | DESIGNED<br>BC                |  |
| DRAWING TITLE<br>PRIVATE DRAINAGE STANDARD<br>DETAILS<br>SHEET 2 OF 2 | AS SHOWN             | CHECKED<br>JPP                |  |
|                                                                       | JOB No<br>1489       | APPROVED<br>JPP               |  |
| CLIENT<br>BROADGATE HOMES LTD                                         | DRAWING No<br>02/003 | REVISION<br>A                 |  |

www.createconsultingengineers.co.uk