



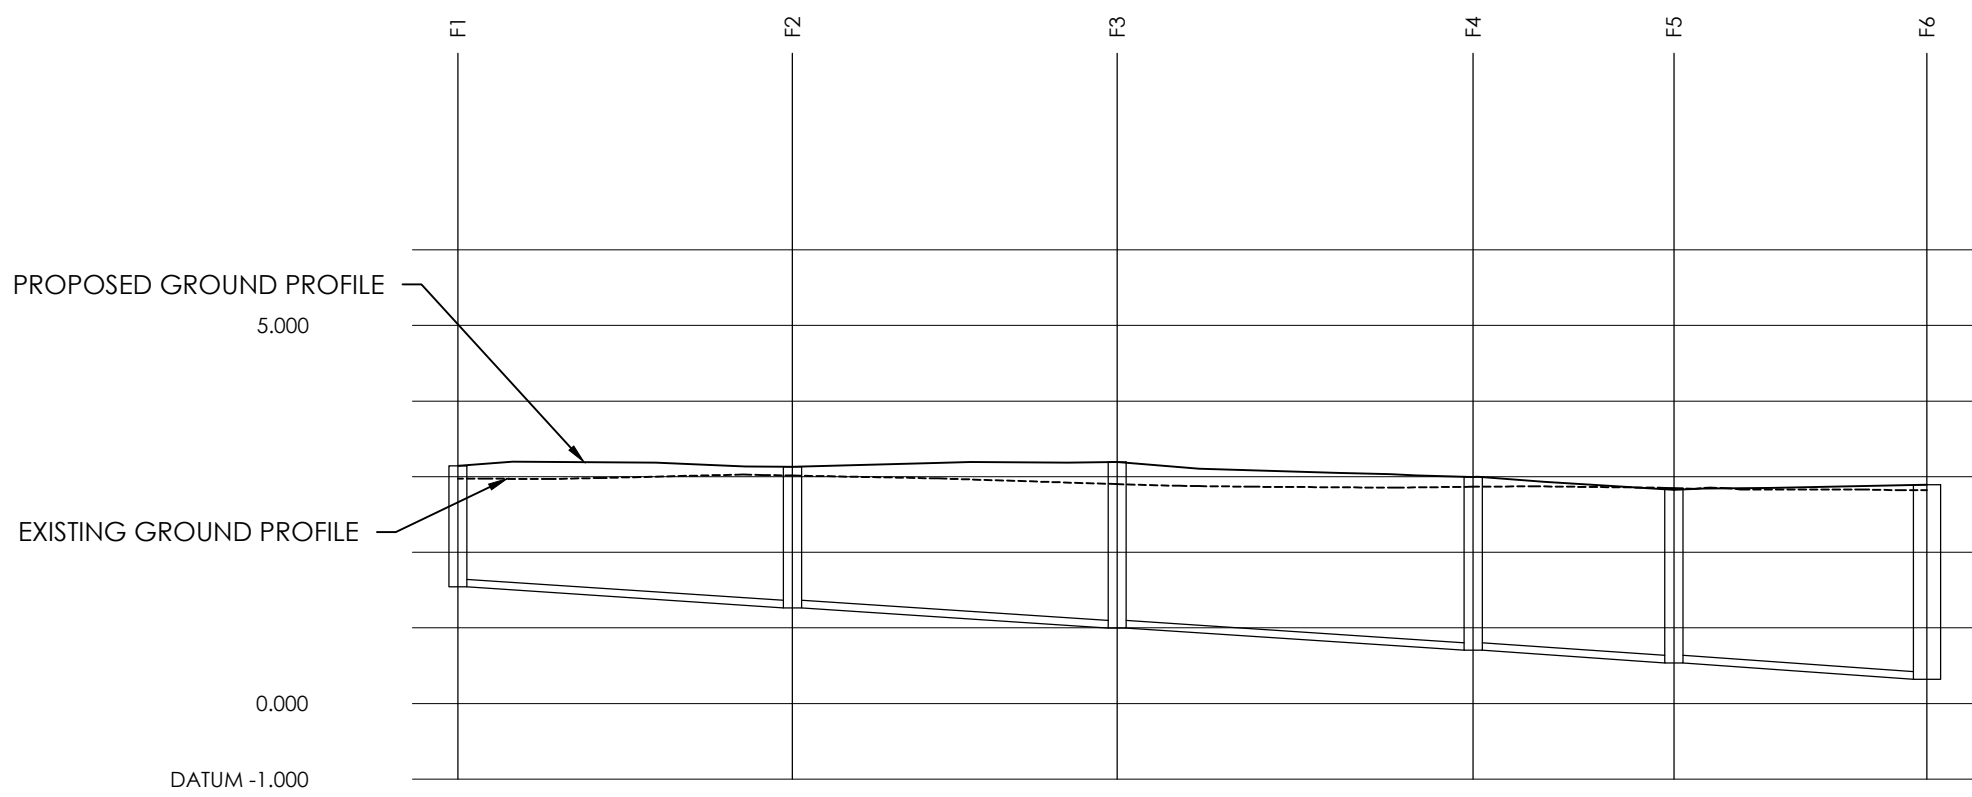

CHAINAGE	0.000	10.000	20.000	30.000	40.000	50.000	60.000	70.000	80.000	90.000	97.138
EXISTING GROUND LEVEL	2.976	2.965	3.024	2.984	2.925	2.873	2.857	2.868	2.851	2.830	2.824
PROPOSED GROUND LEVEL	3.142	3.192	3.133	3.171	3.185	3.098	3.041	3.133	2.852	2.845	2.894
FOULWATER COVER LEVEL	3.142		3.130		3.193			2.996	2.848		2.894
FOULWATER INVERT	1.542		1.266		0.998			0.704	0.538		0.322
FOULWATER DETAILS	Pipe 1.000 Dia 100 Circular CLAY 1 in 80 22.116		Pipe 1.001 Dia 100 Circular CLAY 1 in 80 21.479		Pipe 1.002 Dia 100 Circular CLAY 1 in 80 23.537		Pipe 1.003 Dia 100 Circular CLAY 1 in 80 13.272		Pipe 1.004 Dia 100 Circular CLAY 1 in 79 16.732		
PIPE BEDDING	CLASS S BEDDING		CLASS S BEDDING		CLASS S BEDDING		CLASS S BEDDING		CLASS S BEDDING		

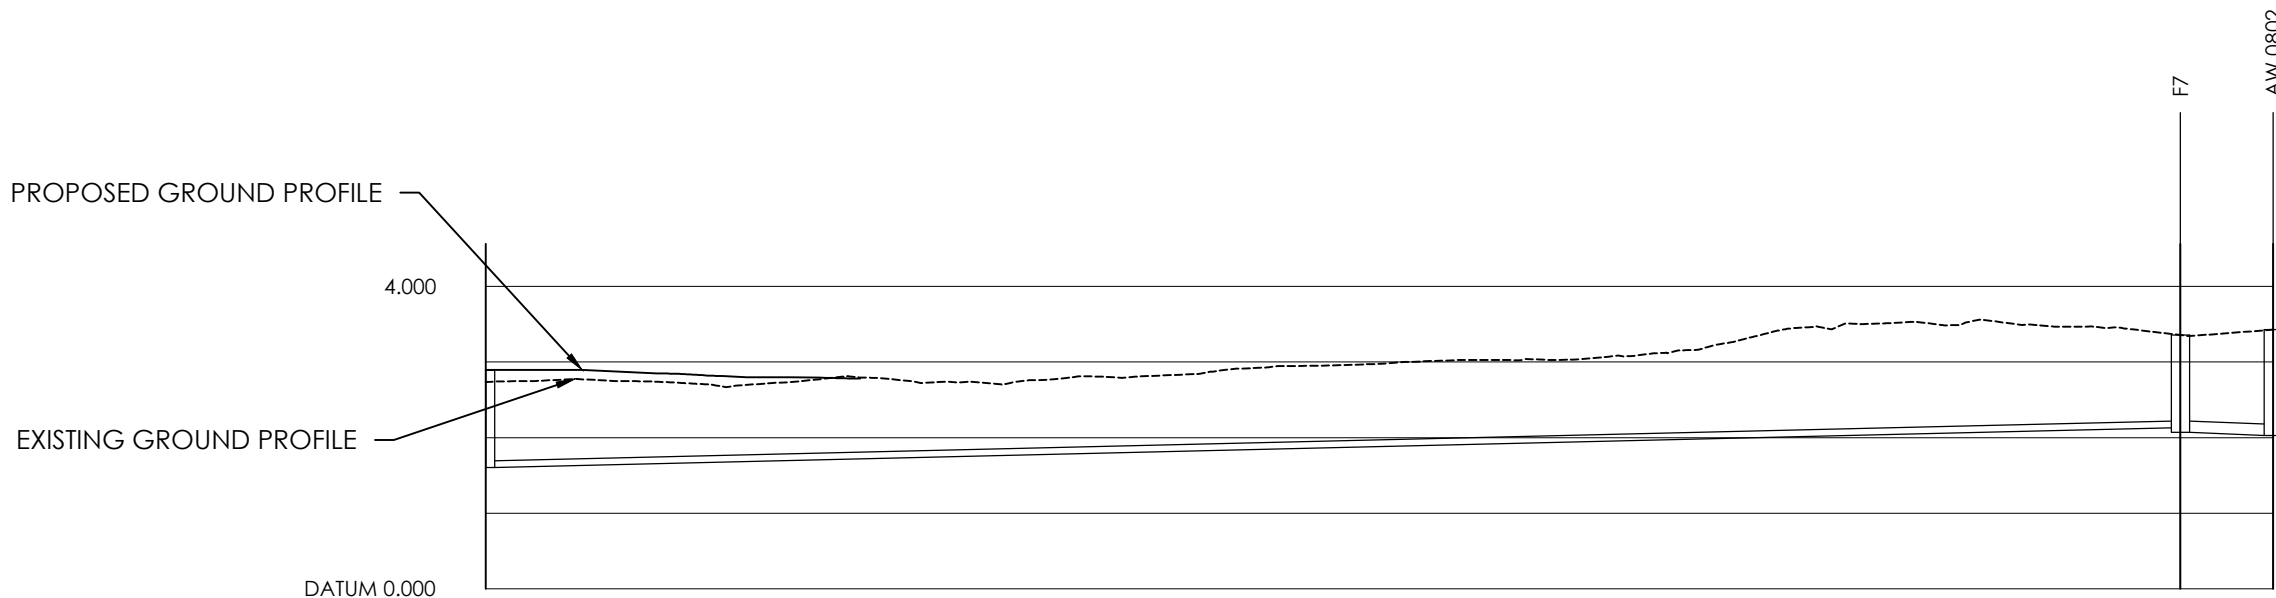

CHAINAGE	0.000	10.000	20.000	30.000	40.000	50.000	60.000	70.000	80.000	90.000	100.000	110.000	118.207
EXISTING TOPO LEVEL	2.735	2.746	2.732	2.735	2.810	2.914	2.988	3.029	3.160	3.509	3.532	3.406	3.428
PROPOSED LEVELS PUMP S	2.894	2.861	2.800										
FOULWATER COVER LEVEL	2.894											3.356	3.428
FOULWATER INVERT	1.604	1.649	1.696	1.743	1.791	1.838	1.885	1.933	1.980	2.027	2.0748	2.122	2.028
FOULWATER DETAILS	Rising Main Dia 90 Circular CLAY 1 in 238 110.885												Pipe 2.000 Dia 150 Circular CLAY 1 in 150 6.138
PIPE BEDDING	CLASS S BEDDING												CLASS S BEDDING

Rising Main Longsection

Manhole Number	Cover Level	Connections	Pipe			Manhole Size	Types	
			Code	Inverts	Diams		Manhole	Cover
F1	3.142							
E. 529032.007 N. 325037.117	1.500		0	1.000	1.542	100	1200	E D400
F2	3.130		1	1.000	1.266	100		
E. 529031.727 N. 325015.002	1.764		0	1.001	1.266	100	1200	B D400
F3	3.193		1	1.001	0.998	100		
E. 529025.971 N. 324994.308	2.095		0	1.002	0.998	100	1200	B D400
F4	2.996		1	1.002	0.704	100		
E. 529032.845 N. 324971.797	2.192		0	1.003	0.704	100	1200	B D400
F5	2.848		1	1.003	0.538	100		
E. 529029.067 N. 324959.073	2.210		0	1.004	0.322		1200	B D400
F6	2.894		1	1.004	0.322	100		
E. 529014.334 N. 324951.143	2.473		0				1200	WET WELL D400
F7	3.356		1	RISING MAIN	2.129	90		
E. 529027.253 N. 324893.806	1.137		0	2.000	2.049	150	1200	E D400

Create Consulting Engineers accept no responsibility for any unauthorised amendments to this drawing. Only figured dimensions are to be worked to. COPYRIGHT © RESERVED

D	01.10.19	F7 ADDED TO MH SCHEDULE; RISING MAIN LONGSECTION ADDED	BC	JPP	
C	16.08.19	MANHOLE SCHEDULE AND LONG SECTION UPDATED	BC	GS	
B	19.07.19	MANHOLE INFORMATION AMENDED	AD	JPP	
A	18.06.19	MANHOLE INFORMATION AMENDED	WL	JPP	
REV	DATE	AMENDMENT DETAILS	DRAWN	APPROVED	

PROJECT PINFOLD LANE, WESTON LINCOLNSHIRE	DATE 31.05.19	DRAWING STATUS INFORMATION		
	SCALE(S) H @ 1:500 V @ 1:100	DESIGNED JPP	DRAWN BC	
		CHECKED JPP	APPROVED JS	
JOB No 1636				
CLIENT BROADGATE HOMES LTD	DRAWING No 02/013	REVISION D		

www.createconsultingengineers.co.uk