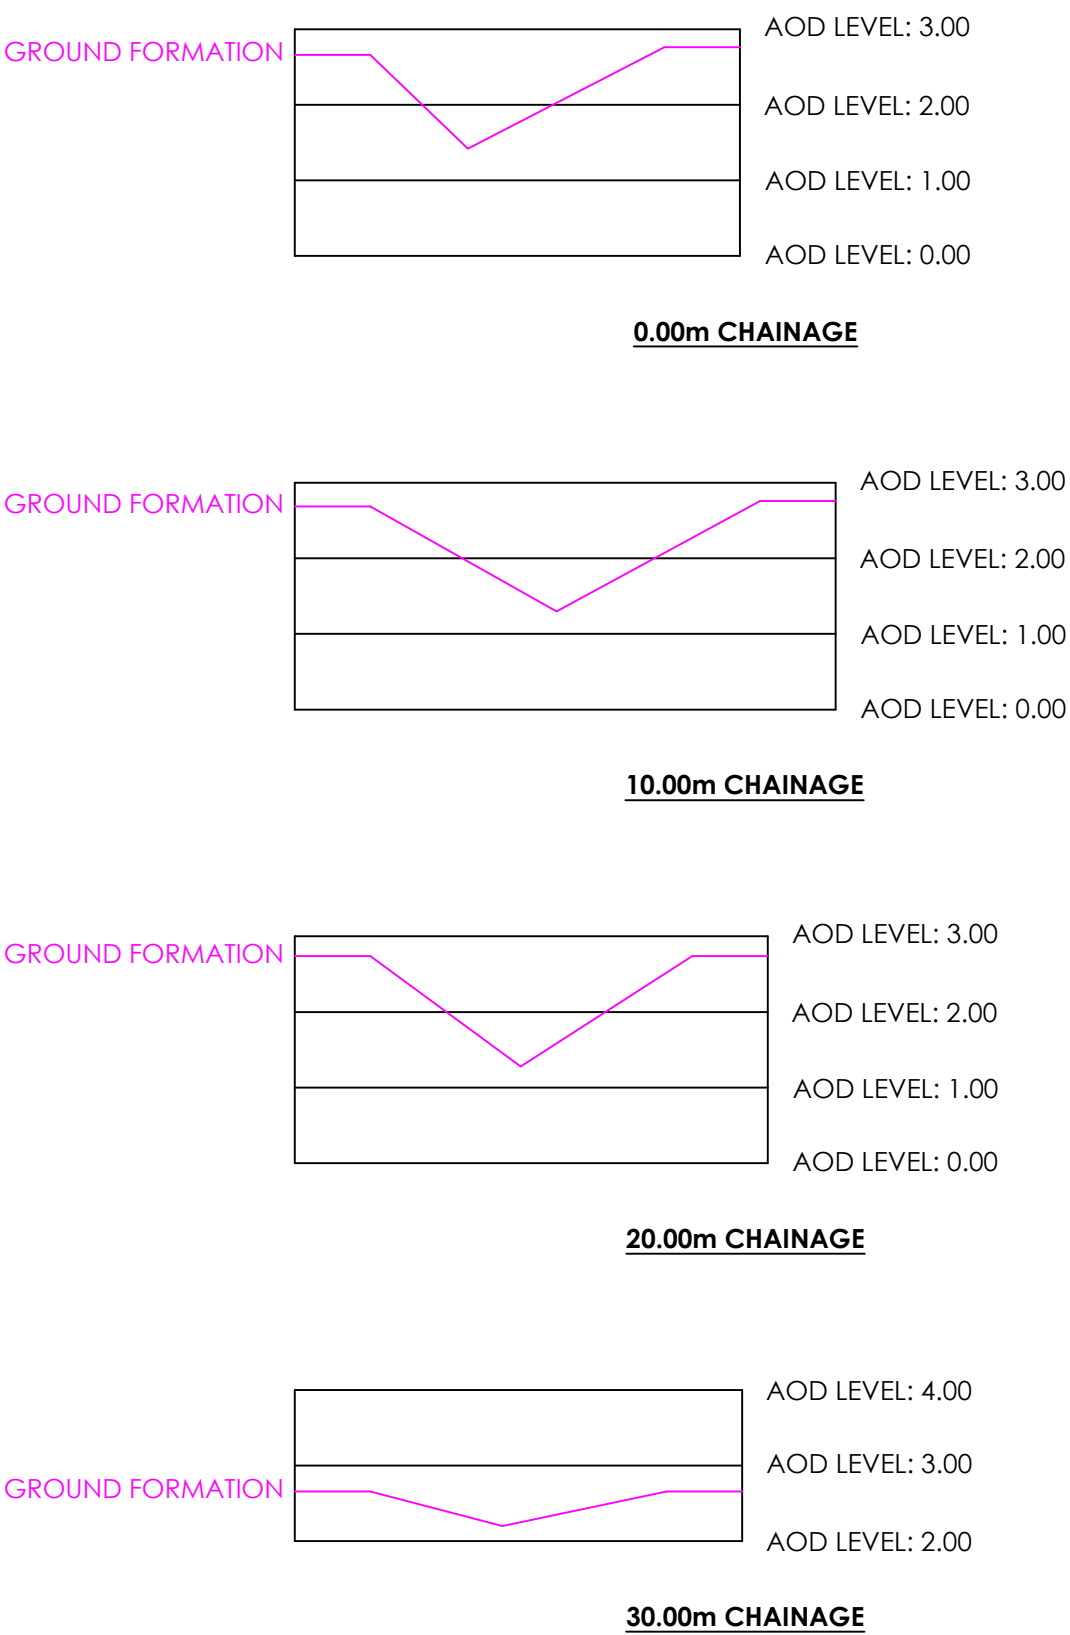
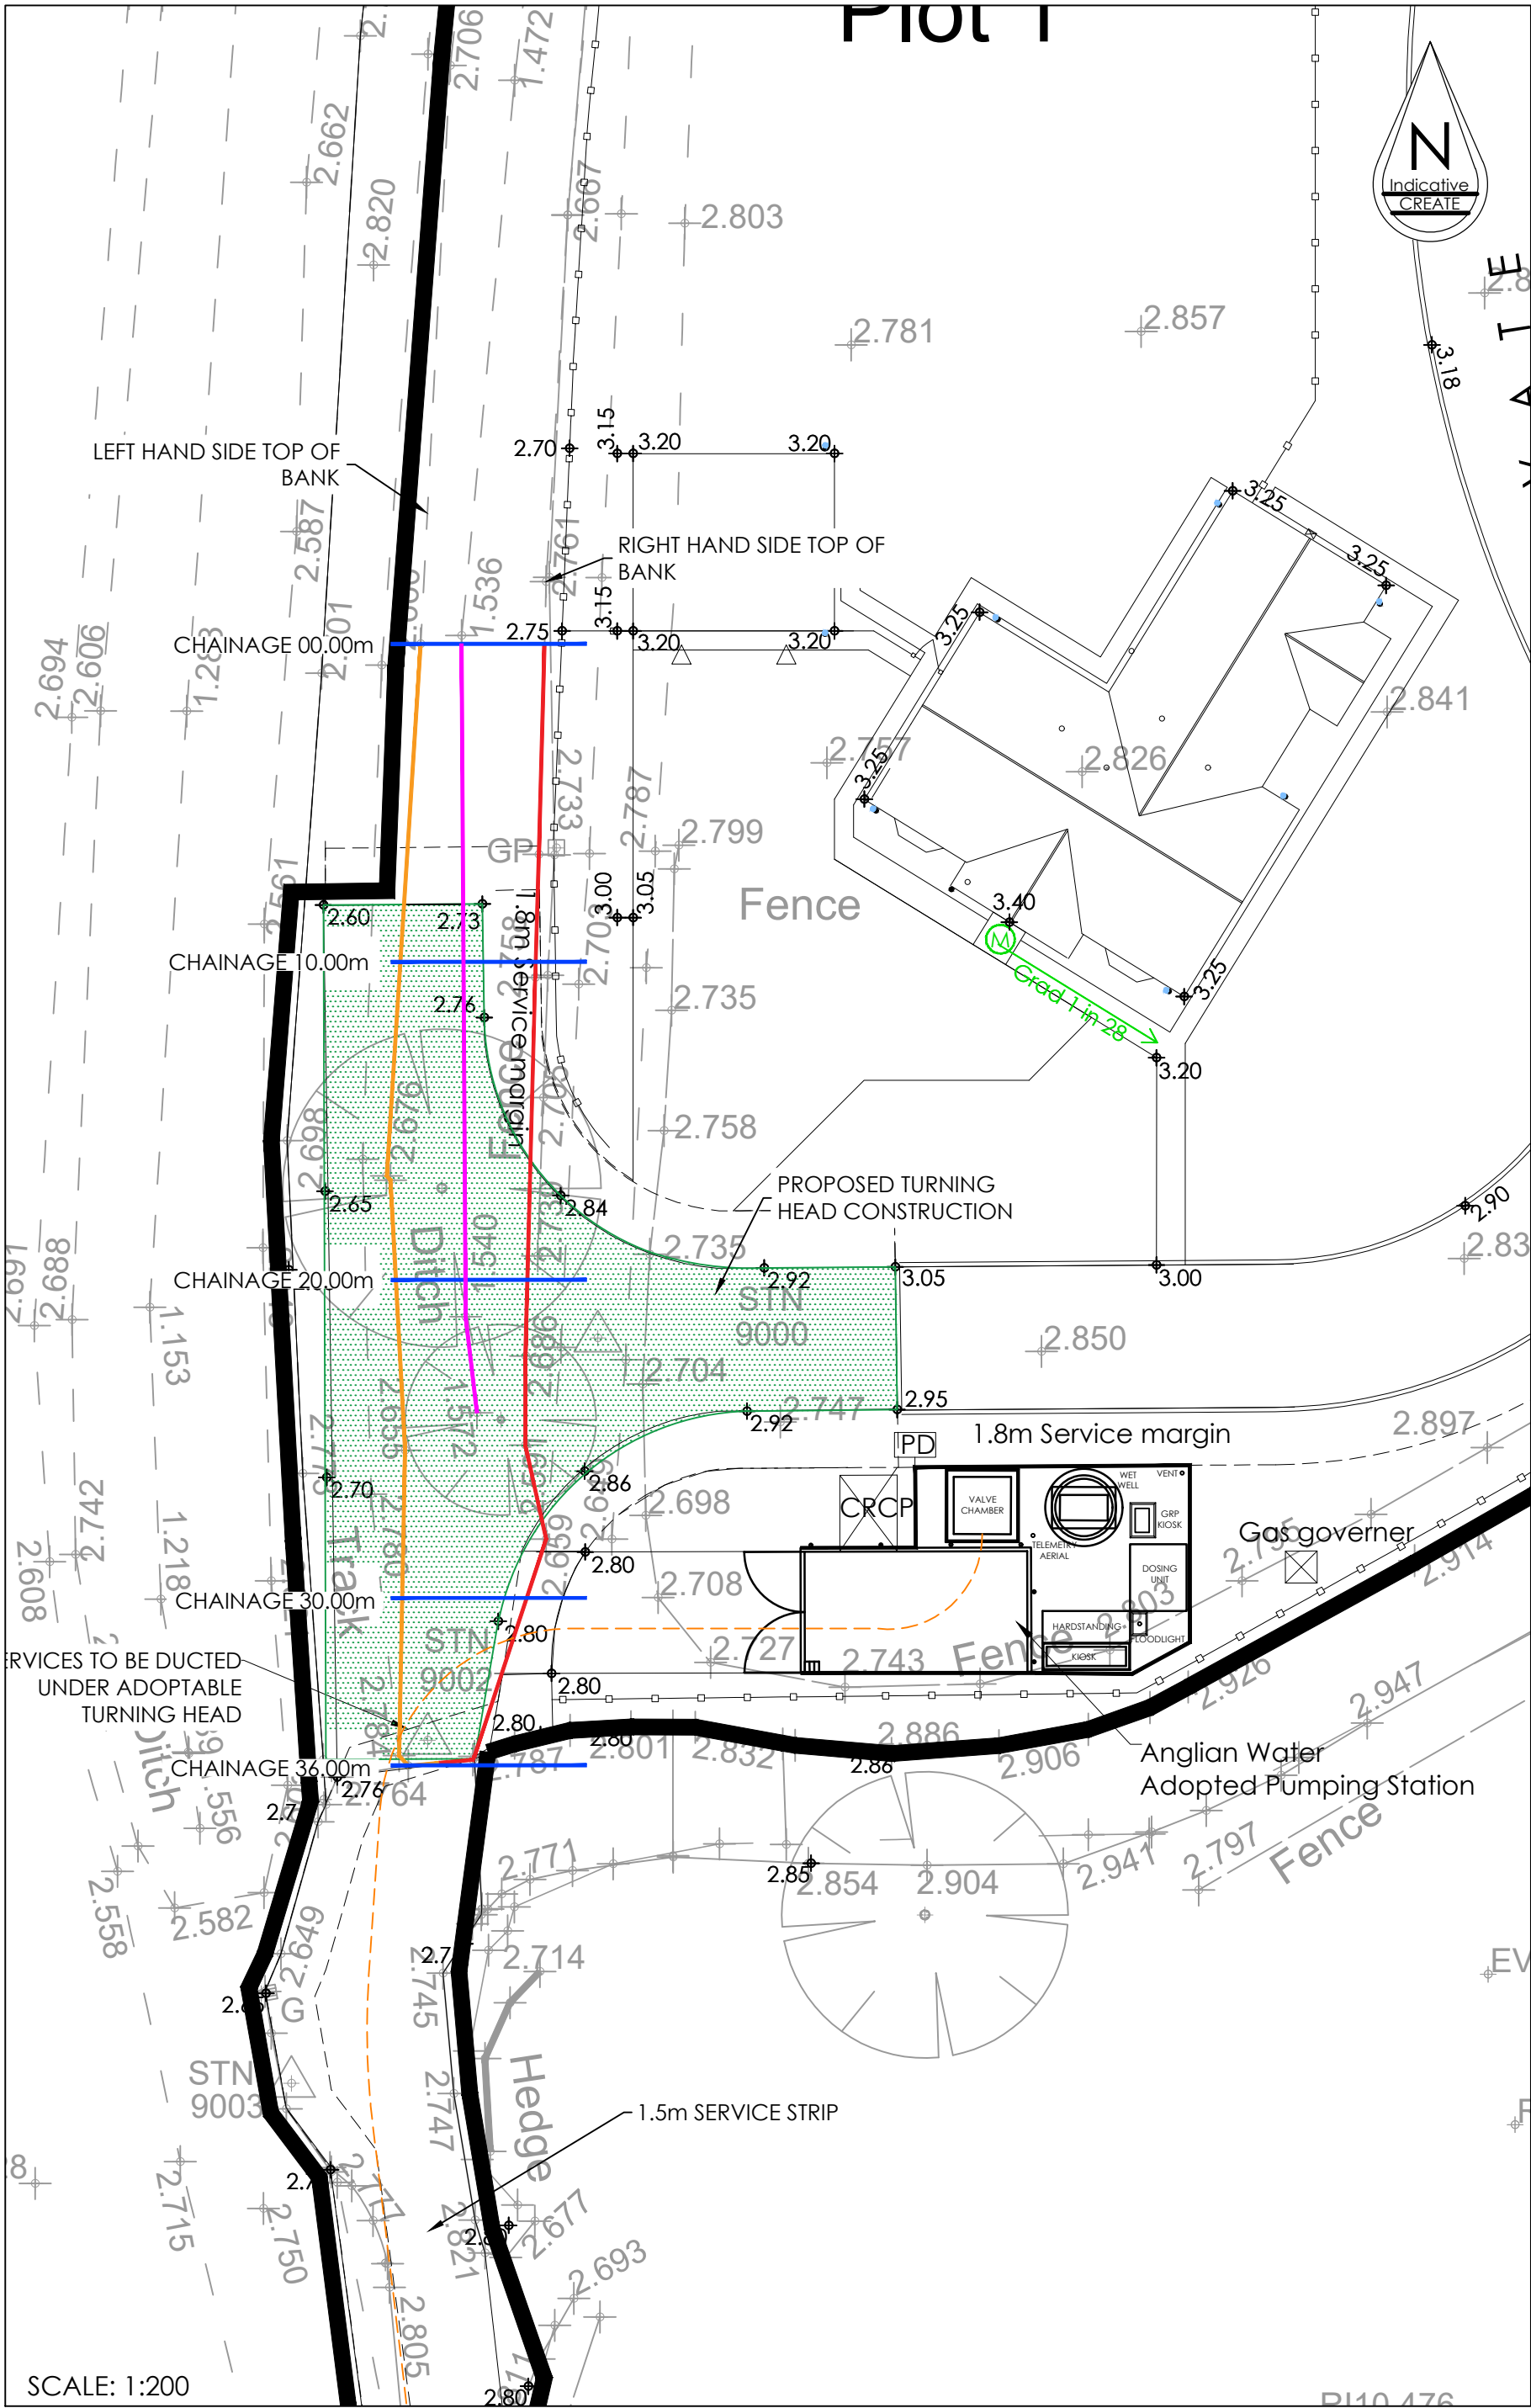
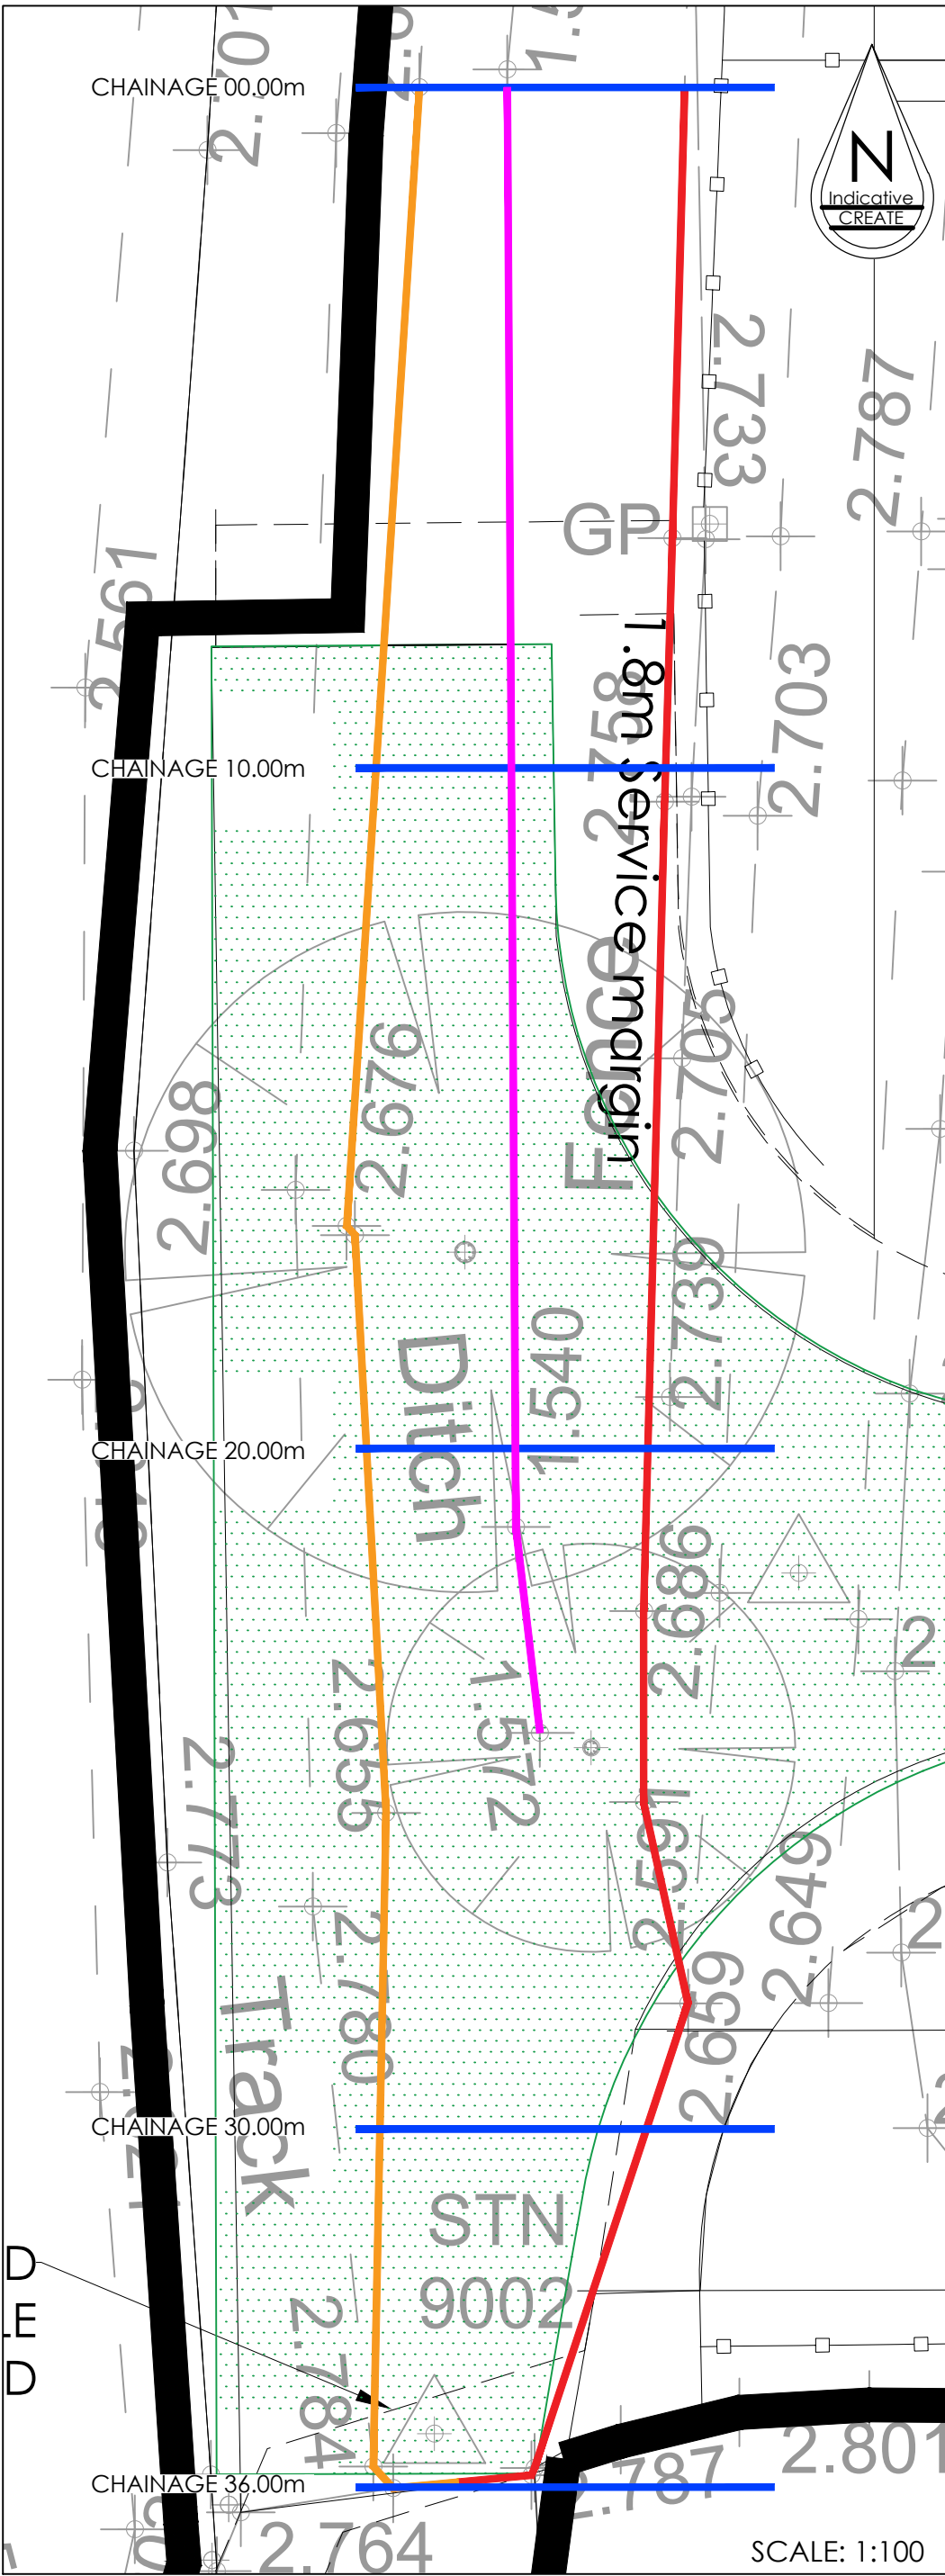


- GENERAL NOTES
1. THIS DRAWING IS TO BE READ IN CONJUNCTION WITH ALL OTHER ENGINEERING DRAWINGS AND ALL OTHER CONSULTANTS DRAWINGS AS APPROPRIATE.
 2. THIS DRAWING HAS BEEN BASED ON TOPOGRAPHICAL SURVEY 'AS2086/1' BY AXIS SURVEYS LTD DATED 08/09/15 HAS BEEN SUPPLIED TO CREATE CONSULTING ENGINEERS LTD BY AXIS SURVEYS LTD AND CREATE ACCEPT NO RESPONSIBILITY FOR ERROR OR OMISSION.
 3. ALL SETTING OUT COORDINATES AND LEVELS ARE BASED ON THE ORDNANCE SURVEY GPS DATUM AS INDICATED.
 4. ALL SETTING OUT DETAILS SHALL BE VERIFIED ON SITE WITH THE ENGINEER. THE ENGINEER MAY REQUIRE MINOR AMENDMENT TO THE SETTING OUT AND/OR LEVEL DETAILS TO ENSURE PROPER TIE IN TO THE EXISTING CARRIAGEWAY AND/OR FOOTWAYS.
 5. NO PRIVATE SURFACE WATER RUN OFF SHALL DISCHARGE ONTO THE PUBLIC HIGHWAY.
 6. PRIVATE DRAINAGE AND EXTERNAL WORKS SHALL COMPLY WITH PART H OF THE BUILDING REGULATIONS AND ALL ASSOCIATED BRITISH STANDARDS (BSEN WHERE APPLICABLE) AND NHBC GUIDELINES.
 7. ALL WORK WITHIN THE PUBLIC HIGHWAY WILL BE CARRIED OUT IN ACCORDANCE WITH THE REQUIREMENTS AND SPECIFICATION OF LINCOLNSHIRE COUNTY COUNCIL. NO WORK SHALL BE UNDERTAKEN WITHIN THE PUBLIC HIGHWAY UNTIL A LICENSE HAS BEEN ISSUED BY LINCOLNSHIRE COUNTY COUNCIL.

Create Consulting Engineers accept no responsibility for any unauthorised amendments to this drawing. Only figured dimensions are to be worked to. **COPYRIGHT © RESERVED**

C	01.10.19	DESIGN AMENDED TO SUIT COMMENTS	WL	JPP	
B	31.07.19	EXTERNAL LEVELS AMENDED	BC	JPP	
A	16.07.19	GAS GOVERNOR REMOVED, RISING MAIN AMENDED; SERVICE STRIP ADDED	JDP	JS	
REV	DATE	AMENDMENT DETAILS	DRAWN	APPROVED	

PROJECT PINFOLD LANE, WESTON LINCOLNSHIRE	DATE 11.07.19	DRAWING STATUS INFORMATION		
	SCALE(S) AS	DESIGNED WL	DRAWN WL	
	SHOWN	CHECKED JPP	APPROVED JS	
	JOB No 1636	DRAWING No 02/014	REVISION C	
DRAWING TITLE DITCH LONG SECTIONS & CROSS SECTIONS		CLIENT BROADGATE HOMES (SPALDING)		

www.createconsultingengineers.co.uk