


PRIVATE DRIVEWAY ROAD CONSTRUCTION

SCALE 1:10

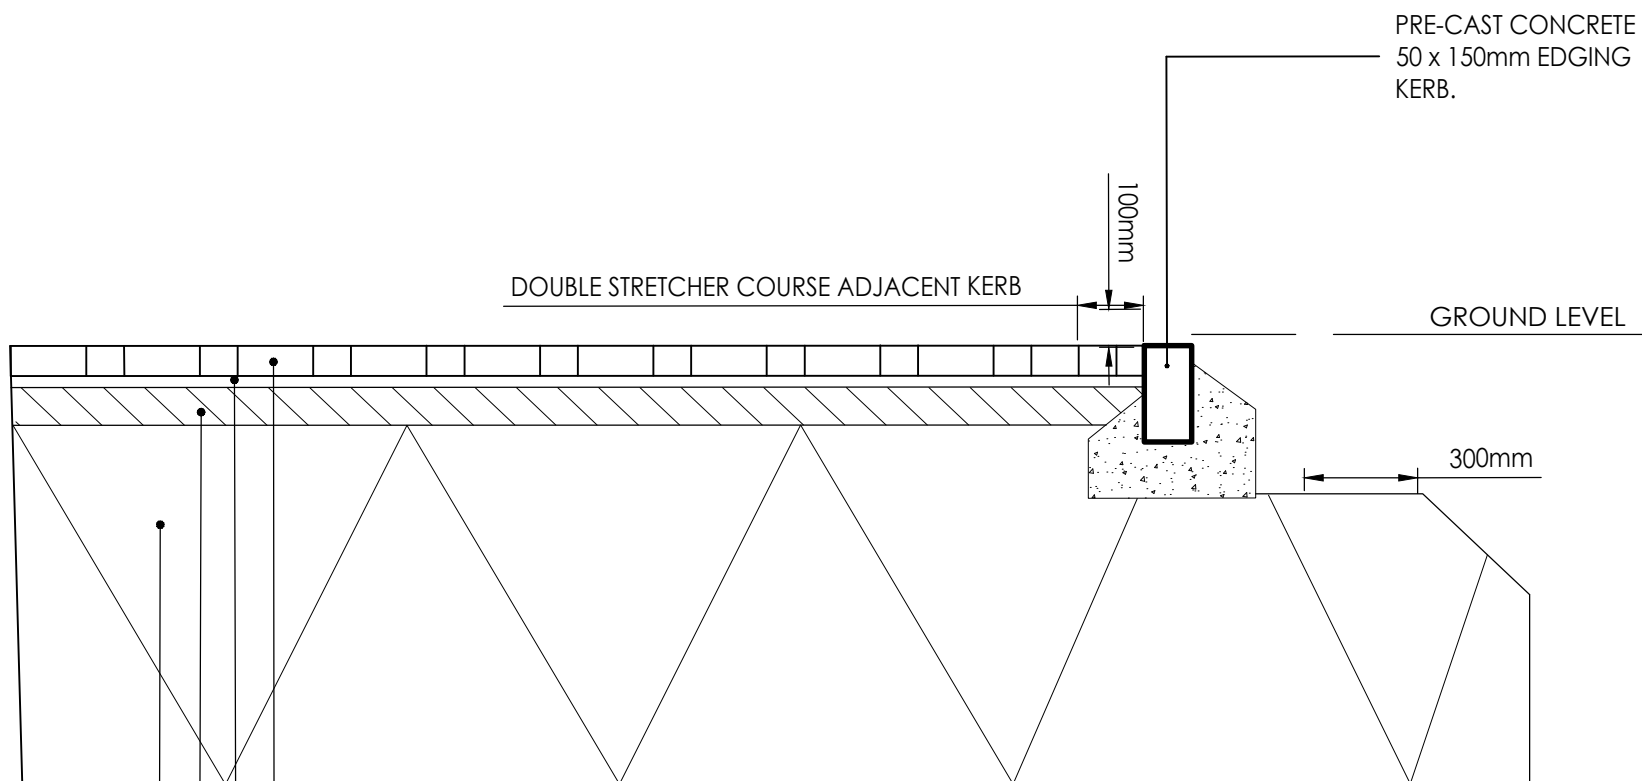

PRIVATE ACCESS ROAD CONSTRUCTION

PRE CAST CONCRETE BLOCKS;  
200 x 100 x 80mm MARSHALLS PRIORA BRINDLE PERMEABLE BLOCK PAVIORS (2mm - 4mm GRIT INFILL TO BLOCKS)

SAND LAYING COURSE;  
50mm OF 6 - 8mm GRIT LAYING COURSE

BASE COURSE  
130mm OF AC20 DENSE BINDER 40/60 BIN REC (CLAUSE 9.1) (BINDER COURSE TO BE DRILLED 75mmØ, 750mm CENTRES IMMEDIATELY PRIOR TO BLOCK PAVING WITH CORE VOIDS FILLED WITH 6mm-8mm GRT LAYING COURSE).

SUB-BASE  
300mm OF TYPE 3 OPEN GRADED SUB BASE (CLAUSE 8.1) GEOTEXTILE.

PRIVATE ACCESS ROAD CONSTRUCTION

SCALE 1:20

|     |          |                                           |  |       |          |
|-----|----------|-------------------------------------------|--|-------|----------|
|     |          |                                           |  |       |          |
|     |          |                                           |  |       |          |
| B   | 16.07.19 | KERBING DETAIL AMENDED                    |  | BC    | JDP      |
| A   | 20.06.19 | PRIVATE ROAD CONSTRUCTION DETAILS AMENDED |  | BC    | JPP      |
| REV | DATE     | AMENDMENT DETAILS                         |  | DRAWN | APPROVED |

PROJECT  
PINFOLD LANE, WESTON  
LINCOLNSHIRE

DRAWING TITLE  
PRIVATE HIGHWAY  
STANDARD DETAILS

CLIENT  
BROADGATE HOMES LTD

DATE  
30.05.19

SCALE(S)  
JS

AS SHOWN

JOB No  
1636

DRAWING No  
03/004


DRAWING STATUS  
INFORMATION

DESIGNED  
JS

CHECKED  
JPP

APPROVED  
JS

REVISION  
B

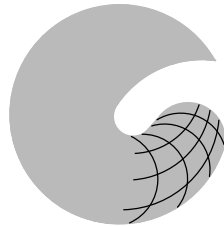

create  
CONSULTING  
ENGINEERS LTD

www.createconsultingengineers.co.uk