


HEADWALL SIDE
ELEVATION
SCALE 1:10

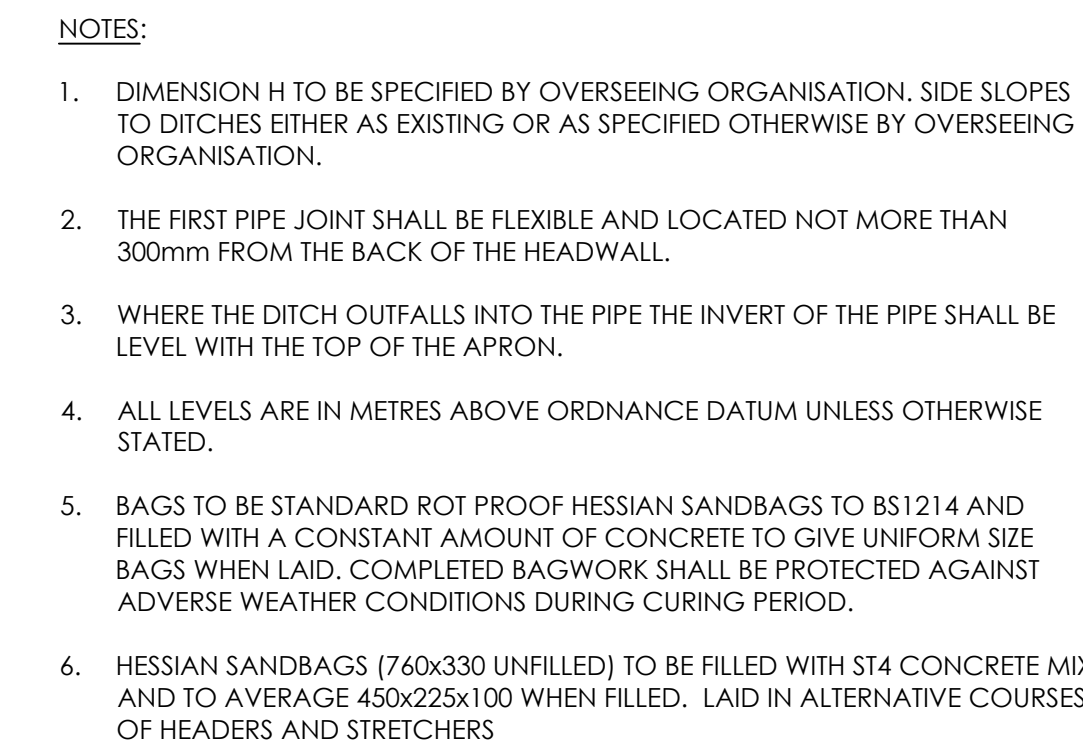

Create Consulting Engineers accept no responsibility for any unauthorised amendments to this drawing. Only figured dimensions are to be worked to. COPYRIGHT © RESERVED

[illegible]

PROJECT PINFOLD LANE, WESTON LINCOLNSHIRE	DATE 21.06.19	DRAWING STATUS INFORMATION		
DRAWING TITLE SMALL HIGHWAYS WORKS STANDARD DETAILS SHEET 2 OF 2	SCALE(S) AS SHOWN	DESIGNED BC	DRAWN BC	
	CHECKED JPP	APPROVED JS	1636	
	JOB No		REVISION -	
CLIENT BROADGATE HOMES LTD	DRAWING No 03/005			create CONSULTING ENGINEERS LTD

www.createconsultingengineers.co.uk