
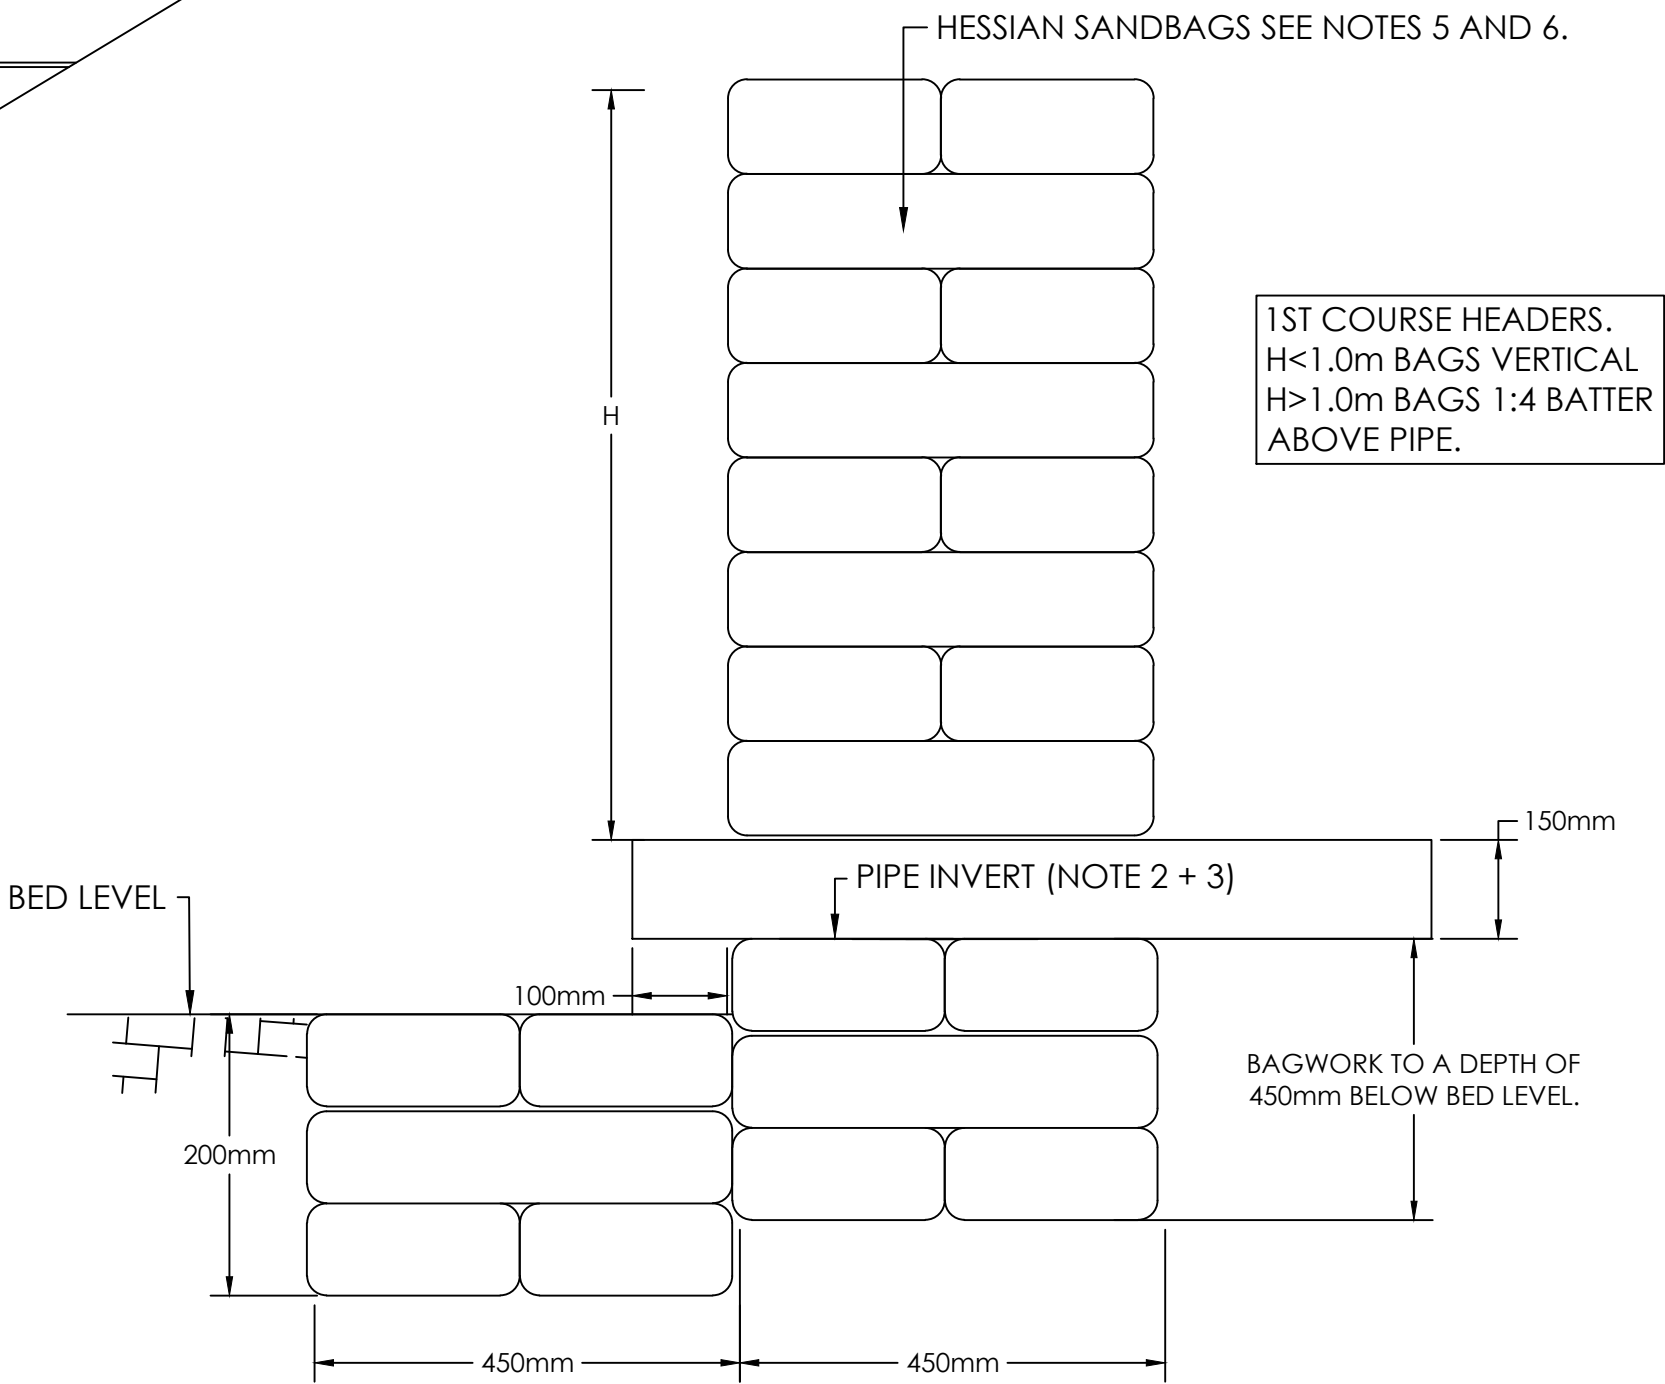


- NOTES:
- DIMENSION H TO BE SPECIFIED BY OVERSEEING ORGANISATION. SIDE SLOPES TO DITCHES EITHER AS EXISTING OR AS SPECIFIED OTHERWISE BY OVERSEEING ORGANISATION.
 - THE FIRST PIPE JOINT SHALL BE FLEXIBLE AND LOCATED NOT MORE THAN 300mm FROM THE BACK OF THE HEADWALL.
 - WHERE THE DITCH OUTFALLS INTO THE PIPE THE INVERT OF THE PIPE SHALL BE LEVEL WITH THE TOP OF THE APRON.
 - ALL LEVELS ARE IN METRES ABOVE ORDNANCE DATUM UNLESS OTHERWISE STATED.
 - BAGS TO BE STANDARD ROT PROOF HESSIAN SANDBAGS TO BS1214 AND FILLED WITH A CONSTANT AMOUNT OF CONCRETE TO GIVE UNIFORM SIZE BAGS WHEN LAID. COMPLETED BAGWORK SHALL BE PROTECTED AGAINST ADVERSE WEATHER CONDITIONS DURING CURING PERIOD.
 - HESSIAN SANDBAGS (760x330 UNFILLED) TO BE FILLED WITH ST4 CONCRETE MIX AND TO AVERAGE 450x225x100 WHEN FILLED. LAID IN ALTERNATIVE COURSES OF HEADERS AND STRETCHERS

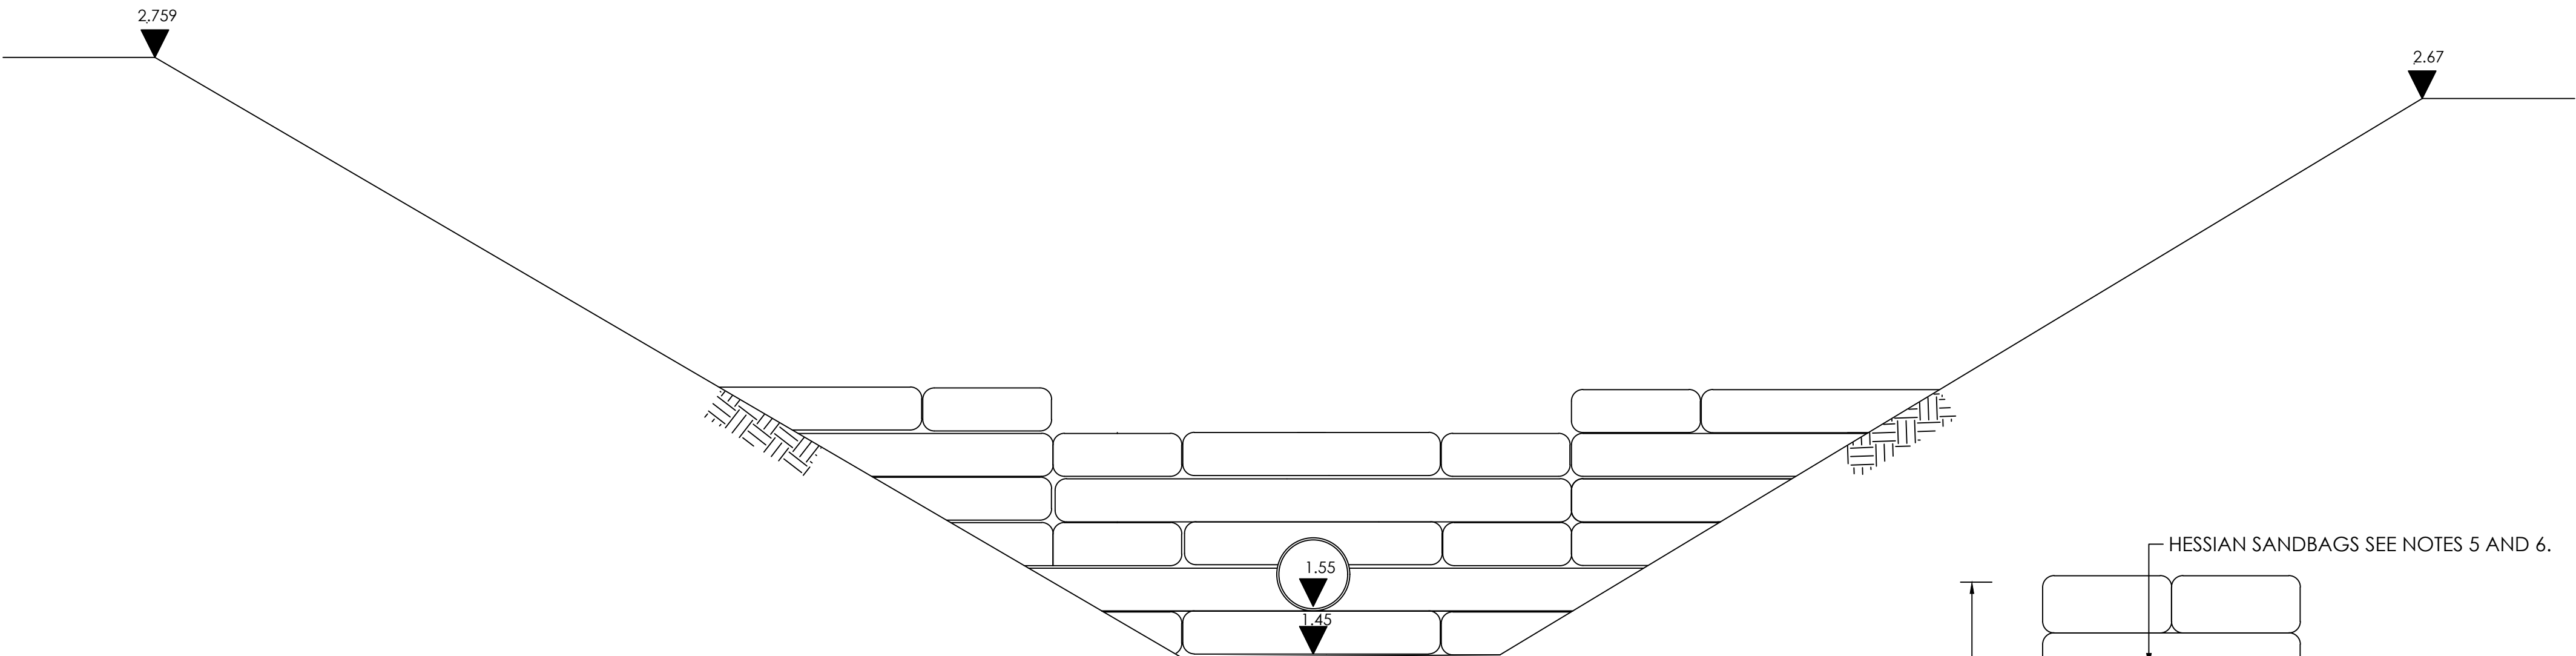

Create Consulting Engineers accept no responsibility for any unauthorised amendments to this drawing. Only figured dimensions are to be worked to. COPYRIGHT © RESERVED

A	01.10.19	DETAIL AMENDED TO SUIT COMMENTS		WL	JPP
REV	DATE	AMENDMENT DETAILS		DRAWN	APPROVED

PROJECT PINFOLD LANE, WESTON LINCOLNSHIRE	DATE 21.06.19	DRAWING STATUS INFORMATION		
	SCALE(S)	DESIGNED BC	DRAWN BC	
DRAWING TITLE SMALL HIGHWAYS WORKS STANDARD DETAILS SHEET 2 OF 2	AS SHOWN	CHECKED JPP	APPROVED JS	
	JOB No	1636		
CLIENT BROADGATE HOMES LTD	DRAWING No 03/005	REVISION A		

www.createconsultingengineers.co.uk