
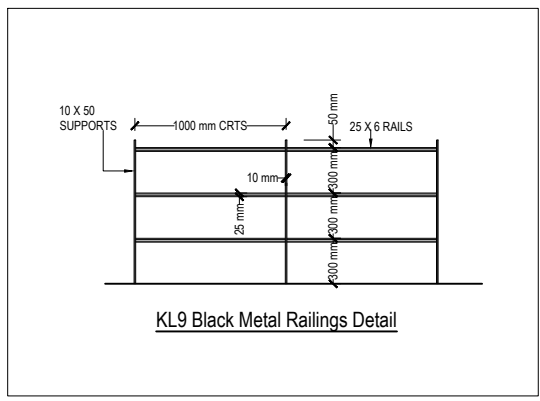


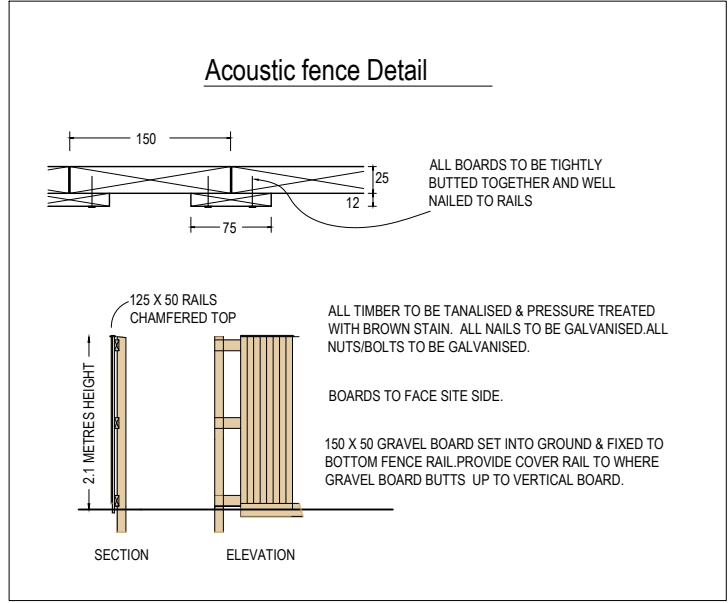

Project Title:
Proposed Residential Development
Plots 1-6,
Pinfold Lane,
Weston,
Lincolnshire

Broadgate House,
Weston Hills,
Spalding, Lincs.
PE12 6DB
T: 01406 380 532
E: info@broadgate-homes.com
W: www.broadgate-homes.com

Broadgate
HOMES
Broadgate Homes Limited

Drawing: Site construction Plan
Information for:
Setting Out
Landscaping
Boundary Treatment

- Surface Treatment
- Private Lighting
- Private Paving

Drawn By: JT
Date: November 2017
Drawing No: 0908-CONS-01
Scale: 1:250
Rev: D Date: 09.10.19

Rev: A Description: Private Light Column inc. plot 1 (as requested by LCC)
Rev: B Description: Construction Plan
Rev: C Description: i) Amendments to house, garage + driveway on plot 3.
ii) Upgrading private pumping station to AW adopted PS.
iii) Adjustment to position of railings along Southern boundary
Rev: D Description: Surface Treatment to Turning Head Amended.