


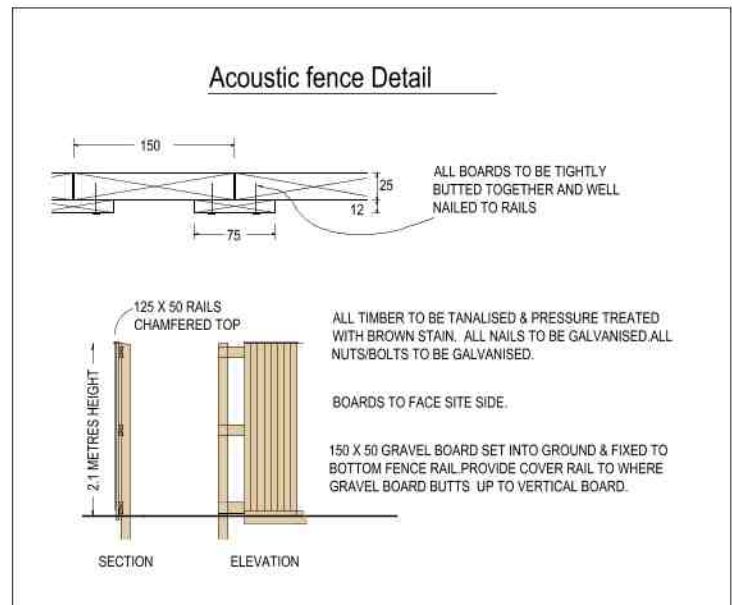

Project Title:
Proposed Residential
Development
Plots 1-6,
Pinfold Lane,
Weston,
Lincolnshire

BROADGATE HOMES
Broadgate Homes Limited

Broadgate House,
Weston Hills,
Spalding, Lincs.
PE12 6DB
T: 01406 380 532
E: info@broadgate-homes.com
W: www.broadgate-homes.com

Drawing: **Site construction Plan**
Information for:
• Setting Out
• Landscaping
• Boundary Treatment

- Surface Treatment
- Private Lighting
- Private Paving

Drawn By: JT Drawing No: **0908-CONS-01** Scale: 1:250
Date: November 2017 Rev: D Date: 09.10.19

Rev: A Description: Private Light Column inc. plot 1 (as requested by LCC)
Rev: B Description: Construction Plan
Rev: C Description: i) Amendments to house, garage + driveway on plot 3.
ii) Upgrading private pumping station to AW adopted PS.
iii) Adjustment to position of railings along Southern boundary
Rev: D Description: Surface Treatment to Turning Head Amended.