



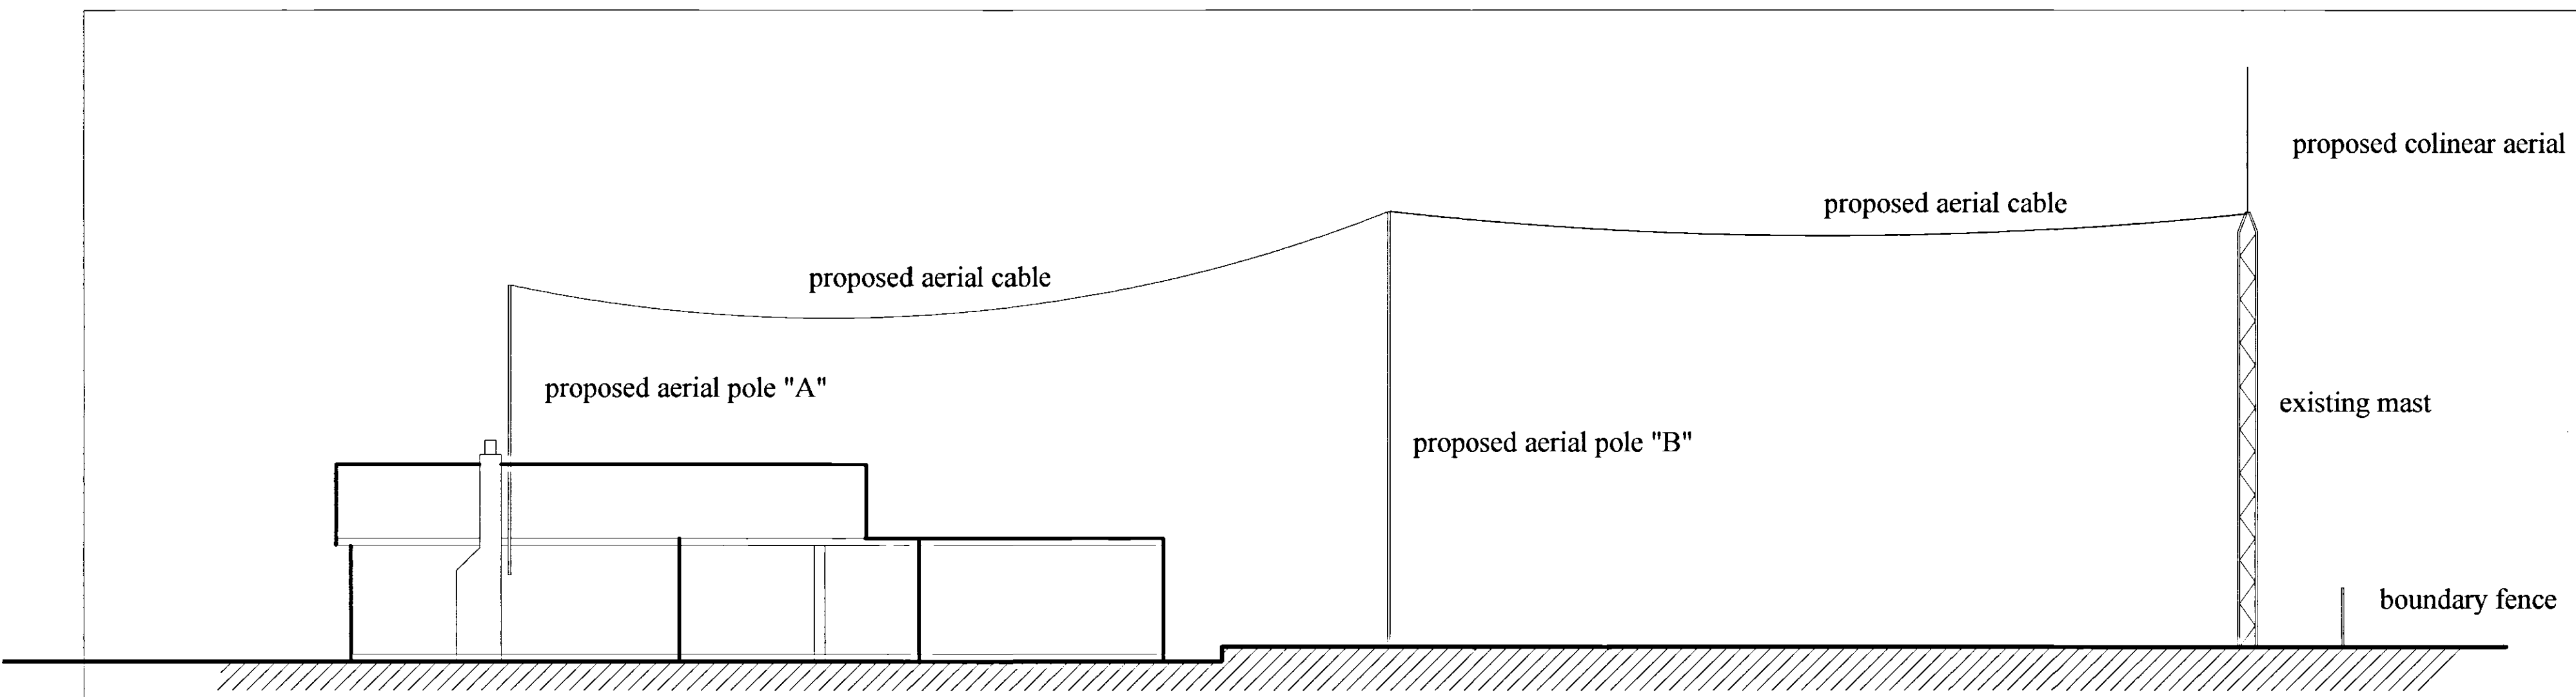

Proposed Southern Elevation

Proposed erection of 2 No aerial posts and connecting cables at
381 Broadgate Weston Hills Spalding for Mr and Mrs Pell

Drawing 003 - Scale 1:100 (A2)

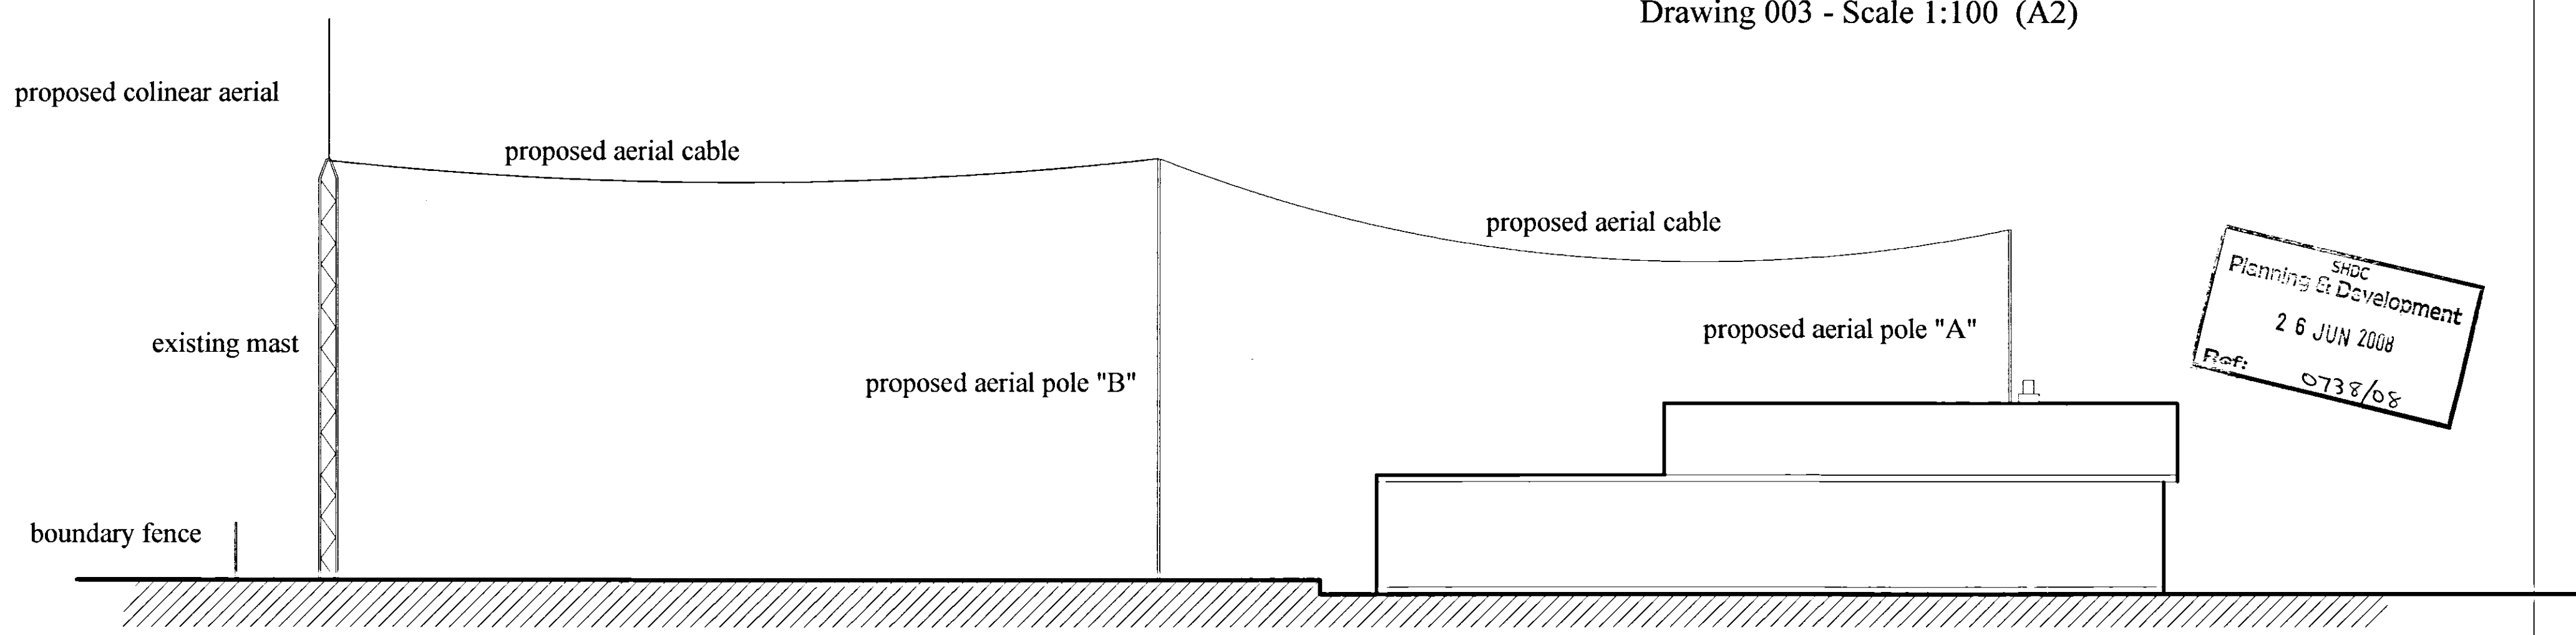

Proposed Northern Elevation

SHDC
Planning & Development
26 JUN 2008
Ref: 0738/08

DETERMINED
PLAN