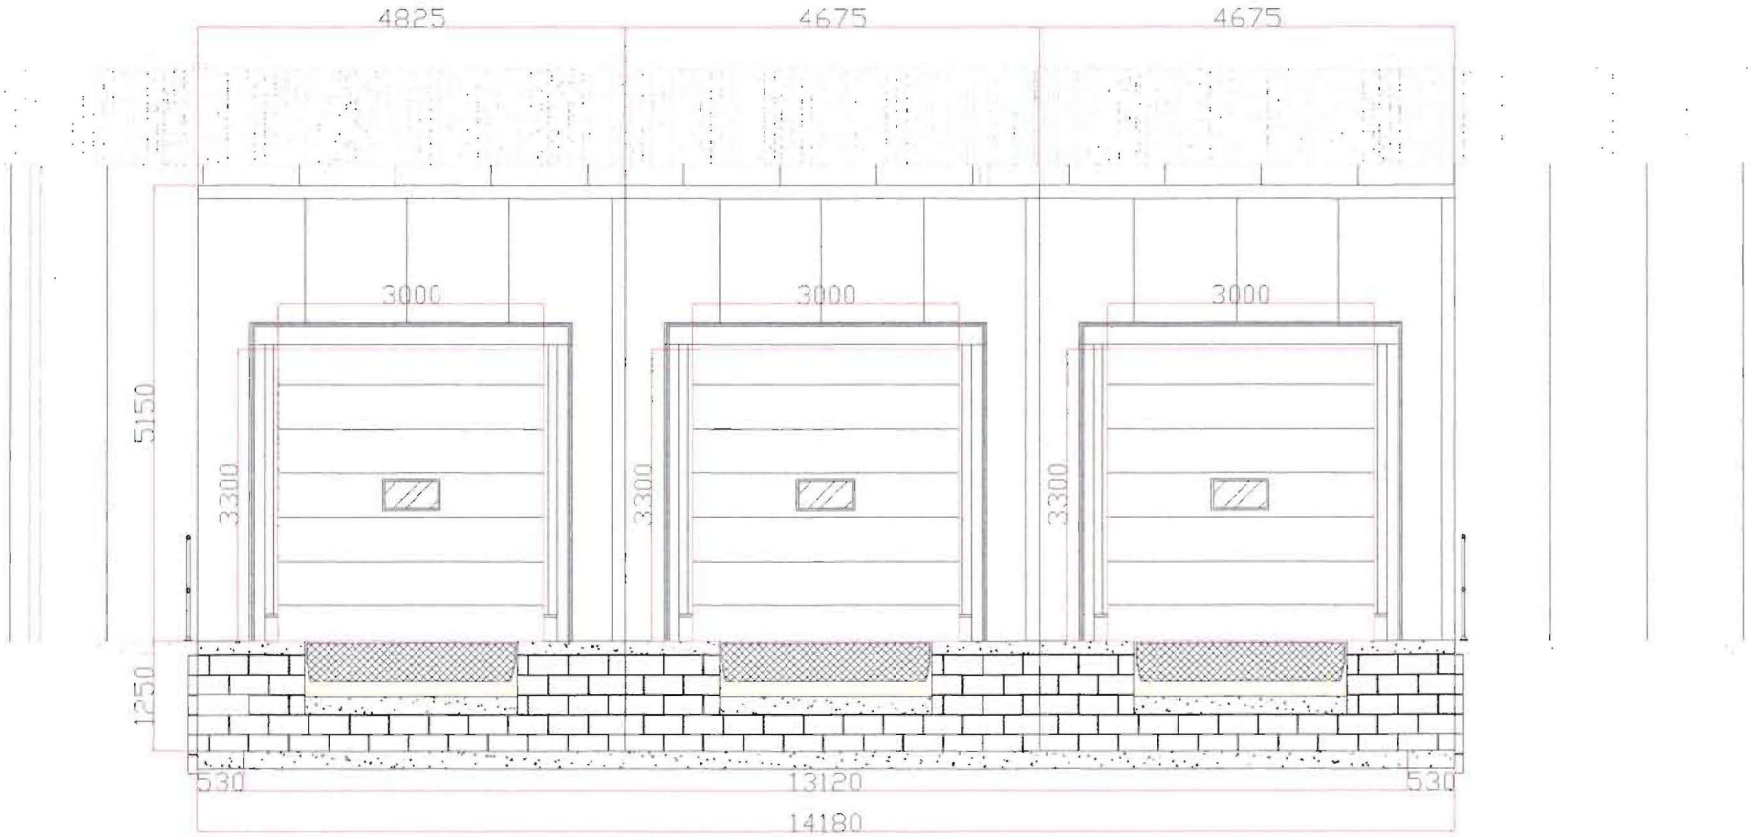


Copyright © Rollins Electrical

This drawing and design, together with any other intellectual property provided, is copyright and must not be reproduced, wholly or in part, without written consent from this company.

Notes:

1.1 All dimensions are in mm unless otherwise stated.

1.2 Do not scale from this drawing, only stated dimension shall be used.

1.3 Drawing is for representation ONLY.

Legend.

Rev.	Description.	Date.
1	Original	19/08/2020

ROLLINS ELECTRICAL & MECHANICAL
The Current Buildings, Jarvis Gate,
Sutton St James, Spalding,
Lincolnshire
PE12 0ER
ENGLAND

Tel, +44 (0) 1945 440779
www.rollinselectrical.com

Client: Flamingo Flowers

Project: Stone Gate
Weston
Spalding
PE12 6HR

Title: Loading Pit

Edition: A

P - Preliminary T - Tender
A - Approval C - Construction
I - Information B - As Builts

19/08/2020

Scale: 1/30

A1 Paper

Drawn By: KS

Drawing No. 0119/LP-02

Checked By: DR

Revision No. 1

PRODUCED IN AUTOCAD BY ROLLINS ELECTRICAL