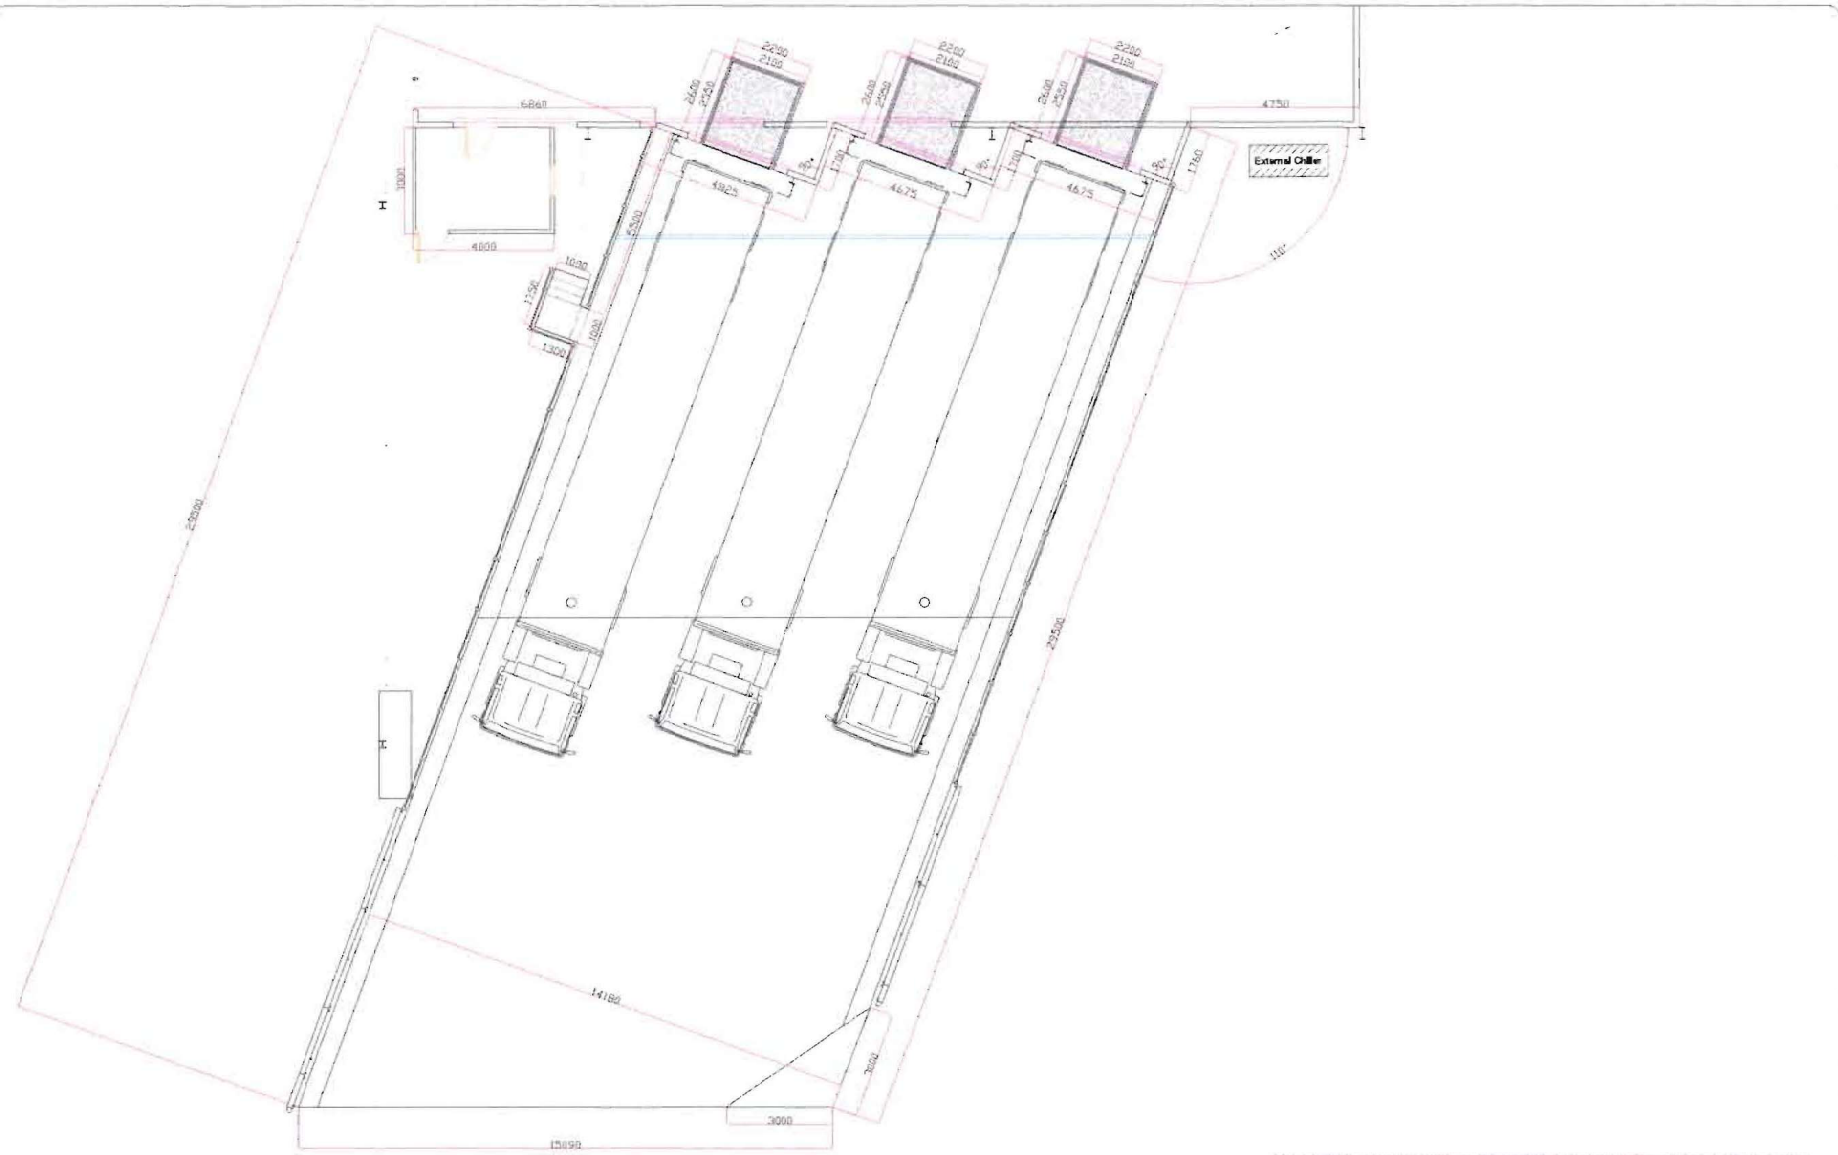



**Copyright © Rollins Electrical**

This drawing and design, together with any other intellectual property provided, is copyright and must not be reproduced, wholly or in part, without written consent from this company.

Notes:

1.1 All dimensions are in mm unless otherwise stated.

1.2 Do not scale from this drawing, only stated dimension shall be used.

1.3 Drawing is for representation ONLY.

Legend:

| Rev. | Description. | Date. |
|---|---|---|
| 1 | Original | 19/08/2020 |

**ROLLINS ELECTRICAL & MECHANICAL**
The Current Buildings, Jarvis Gate,
Sutton St James, Spalding,
Lincolnshire
PE12 0ER
ENGLAND

Tel. +44 (0) 1945 440779
www.rollinselectrical.com

Client: Flamingo Flowers

Project: Stone Gate
Weston
Spalding
PE12 6HR

Title: Loading Pit

| | | | |
|---|---|---|---|
| Edition: A | | P - Preliminary T - Tender<br>A - Approval C - Construction<br>I - Information B - As Built | |
| 19/08/2020 | | Scale: 1/75 | A1 Paper |
| Drawn By: | KS | Drawing No. | 0119LP-01 |
| Checked By: | DR | Revision No. | 1 |

PRODUCED IN AUTOCAD BY ROLLINS ELECTRICAL