




VIEW IN DIRECTION ARROW 'A'

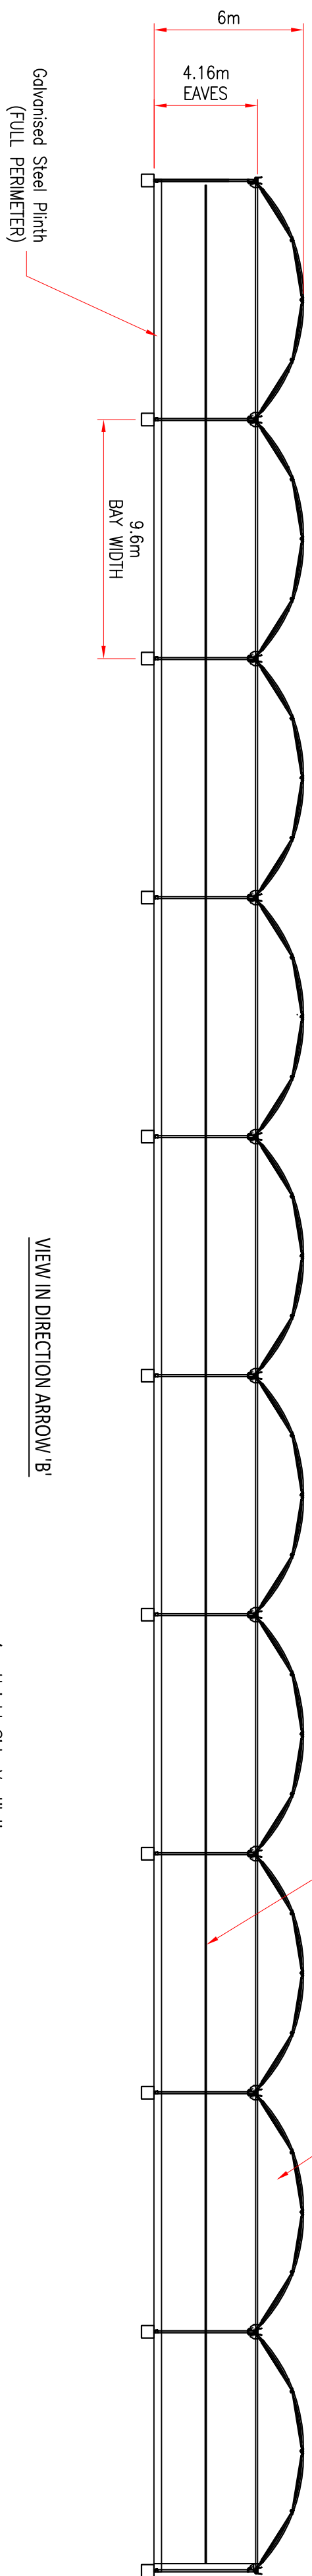


VIEW IN DIRECTION ARROW 'B'

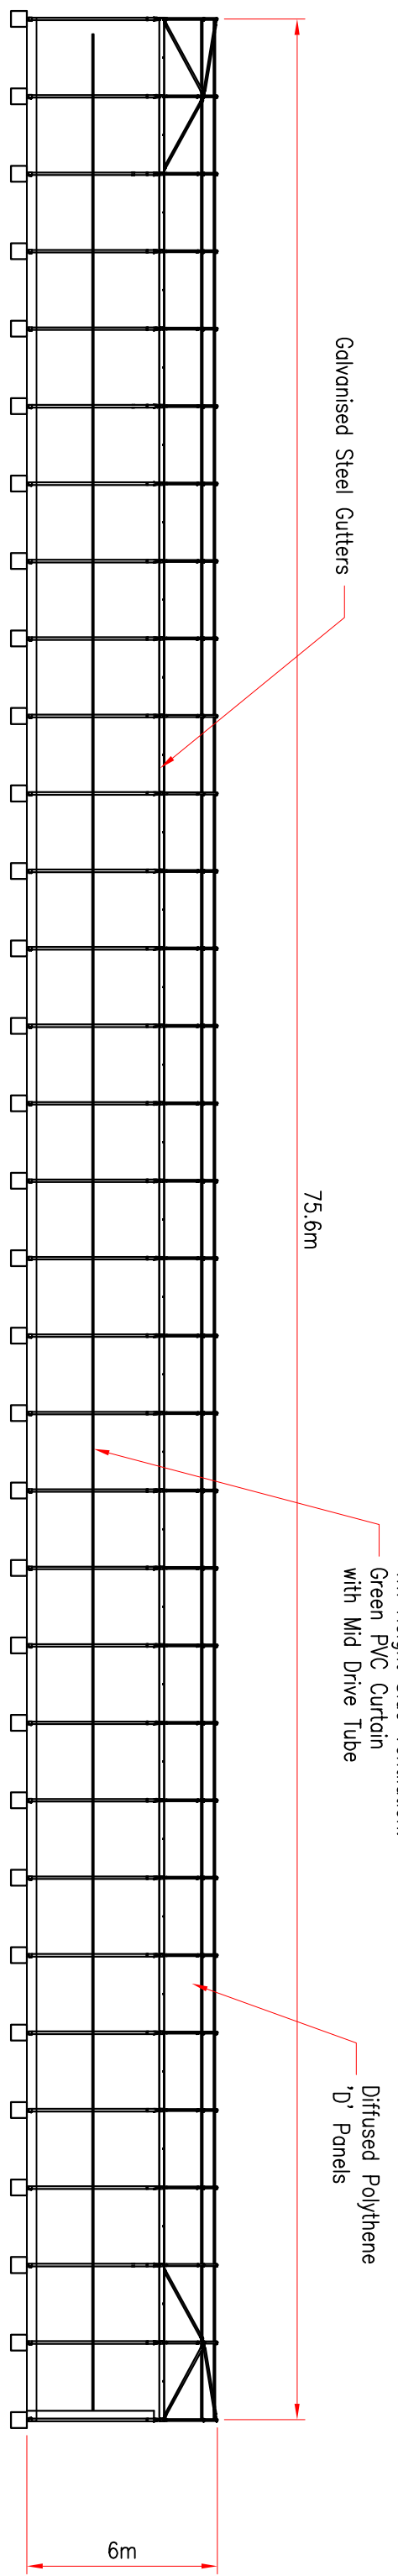


VIEW IN DIRECTION ARROW 'C'

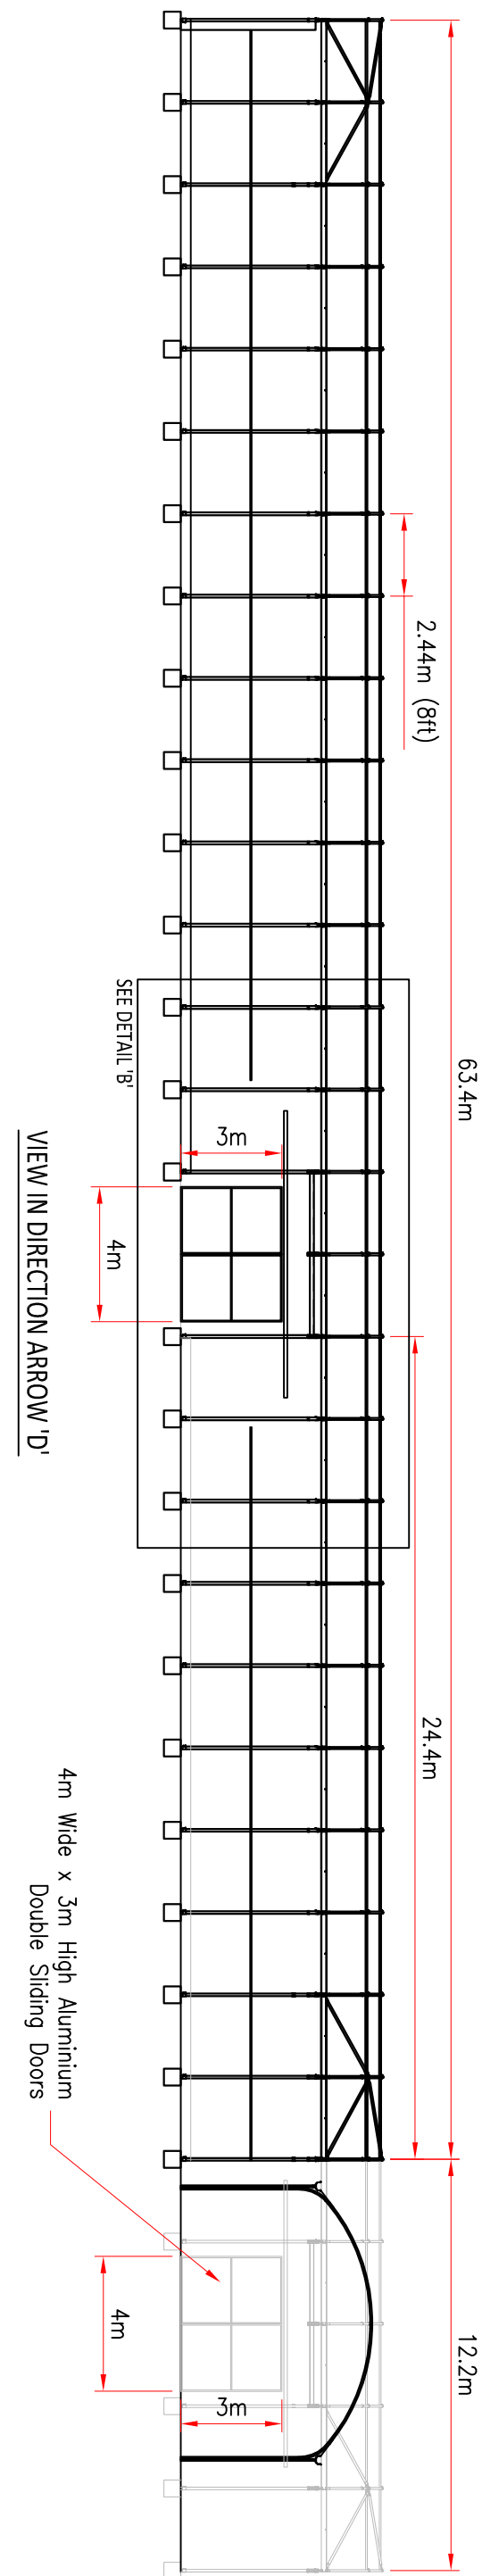


VIEW IN DIRECTION ARROW 'D'

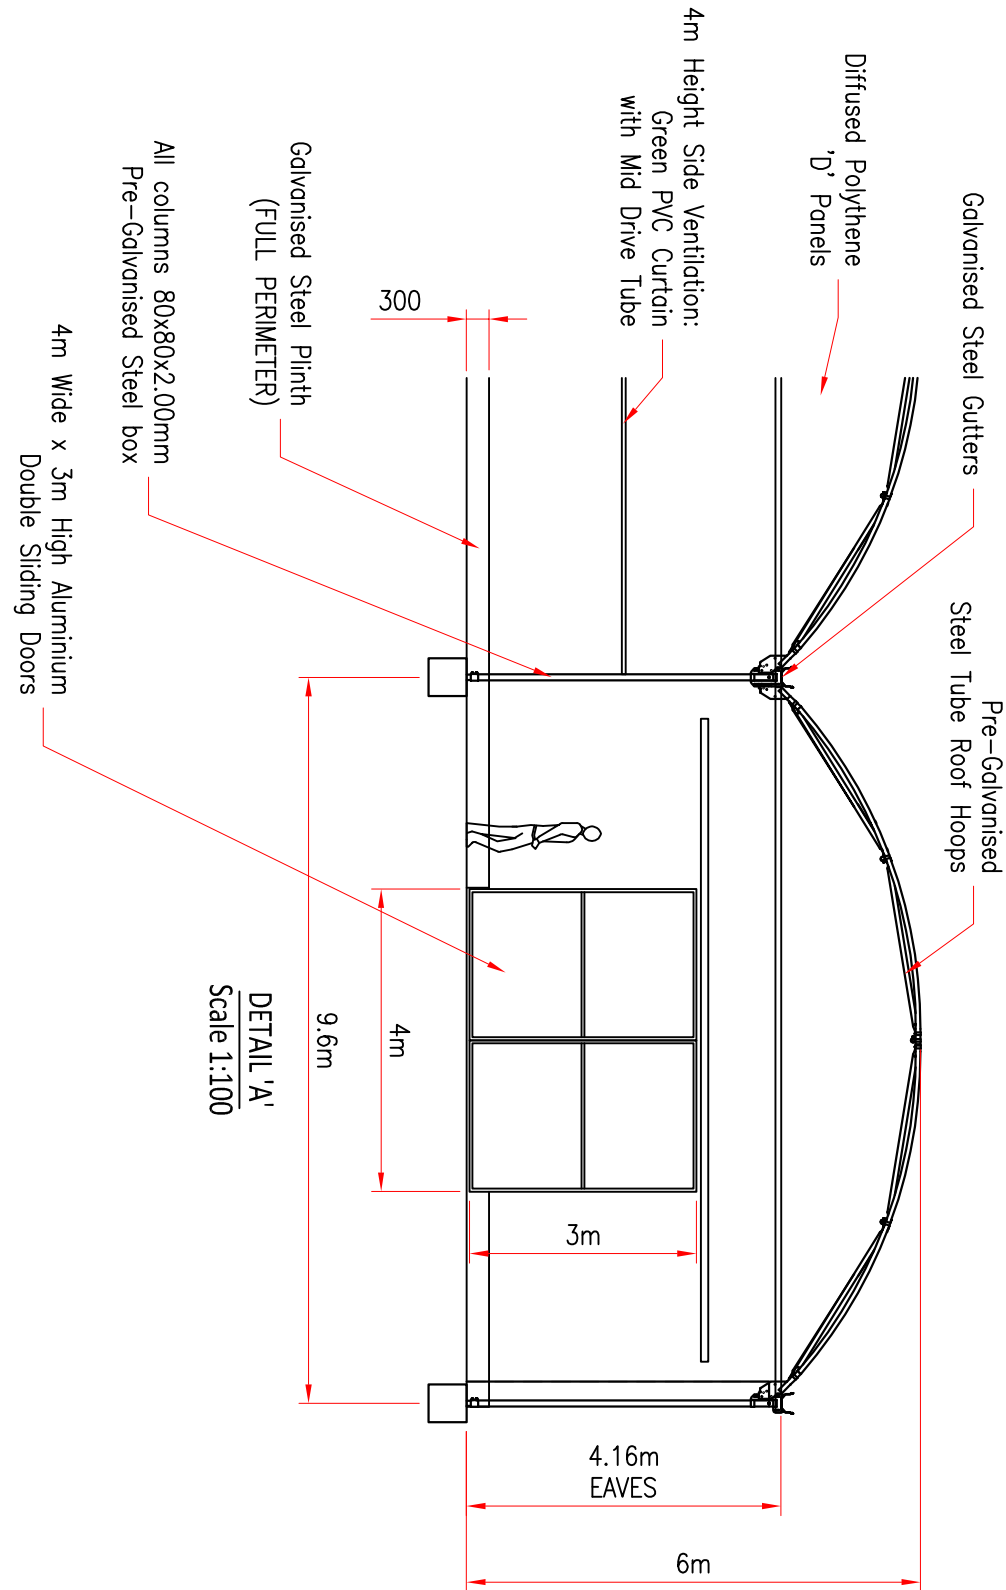

DETAIL 'A'

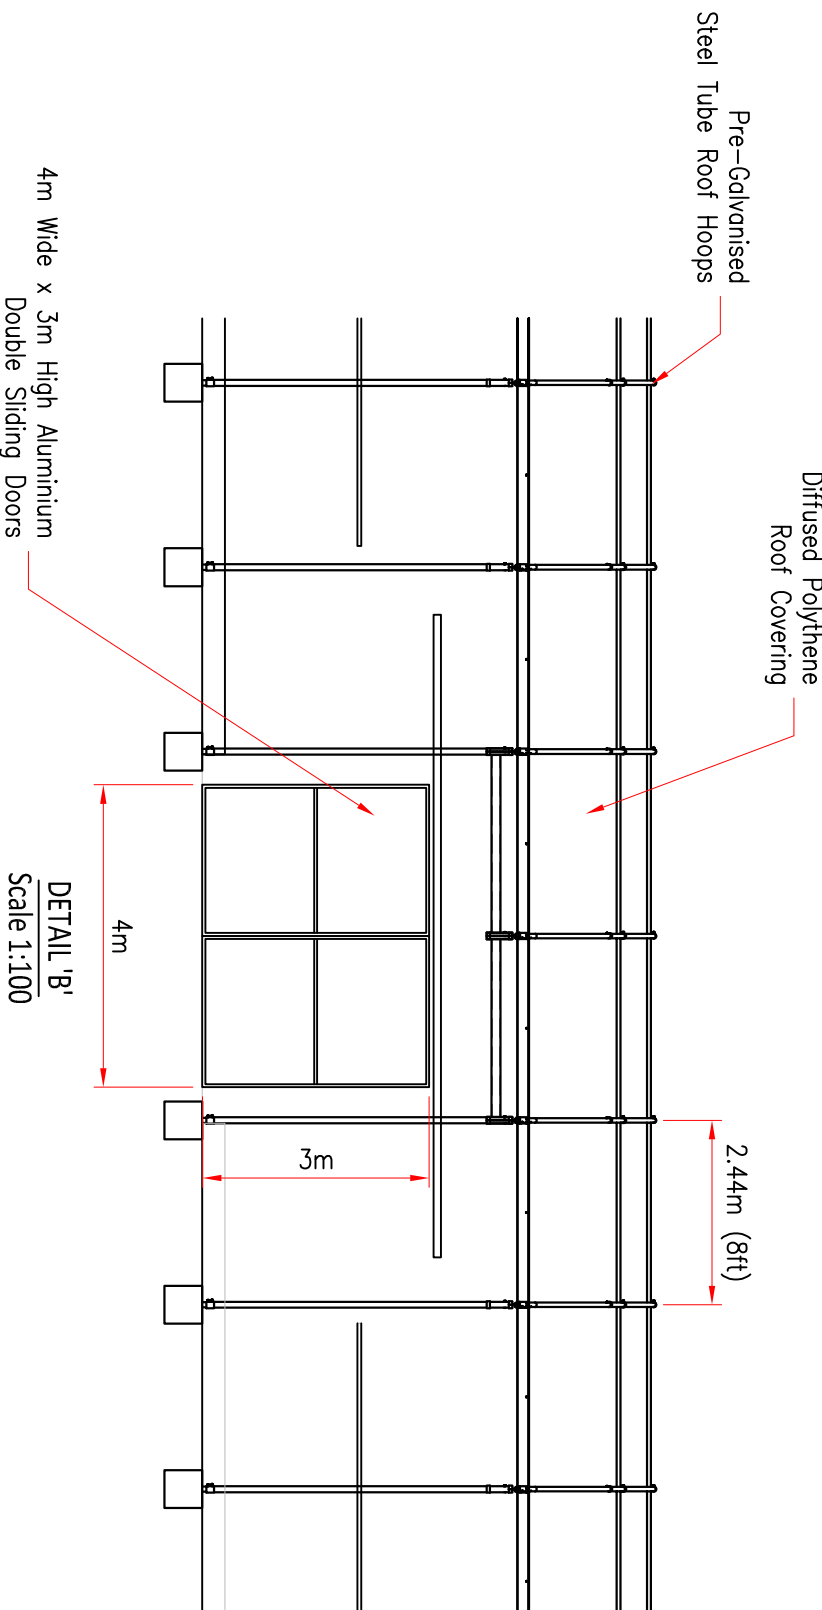

DETAIL 'B'

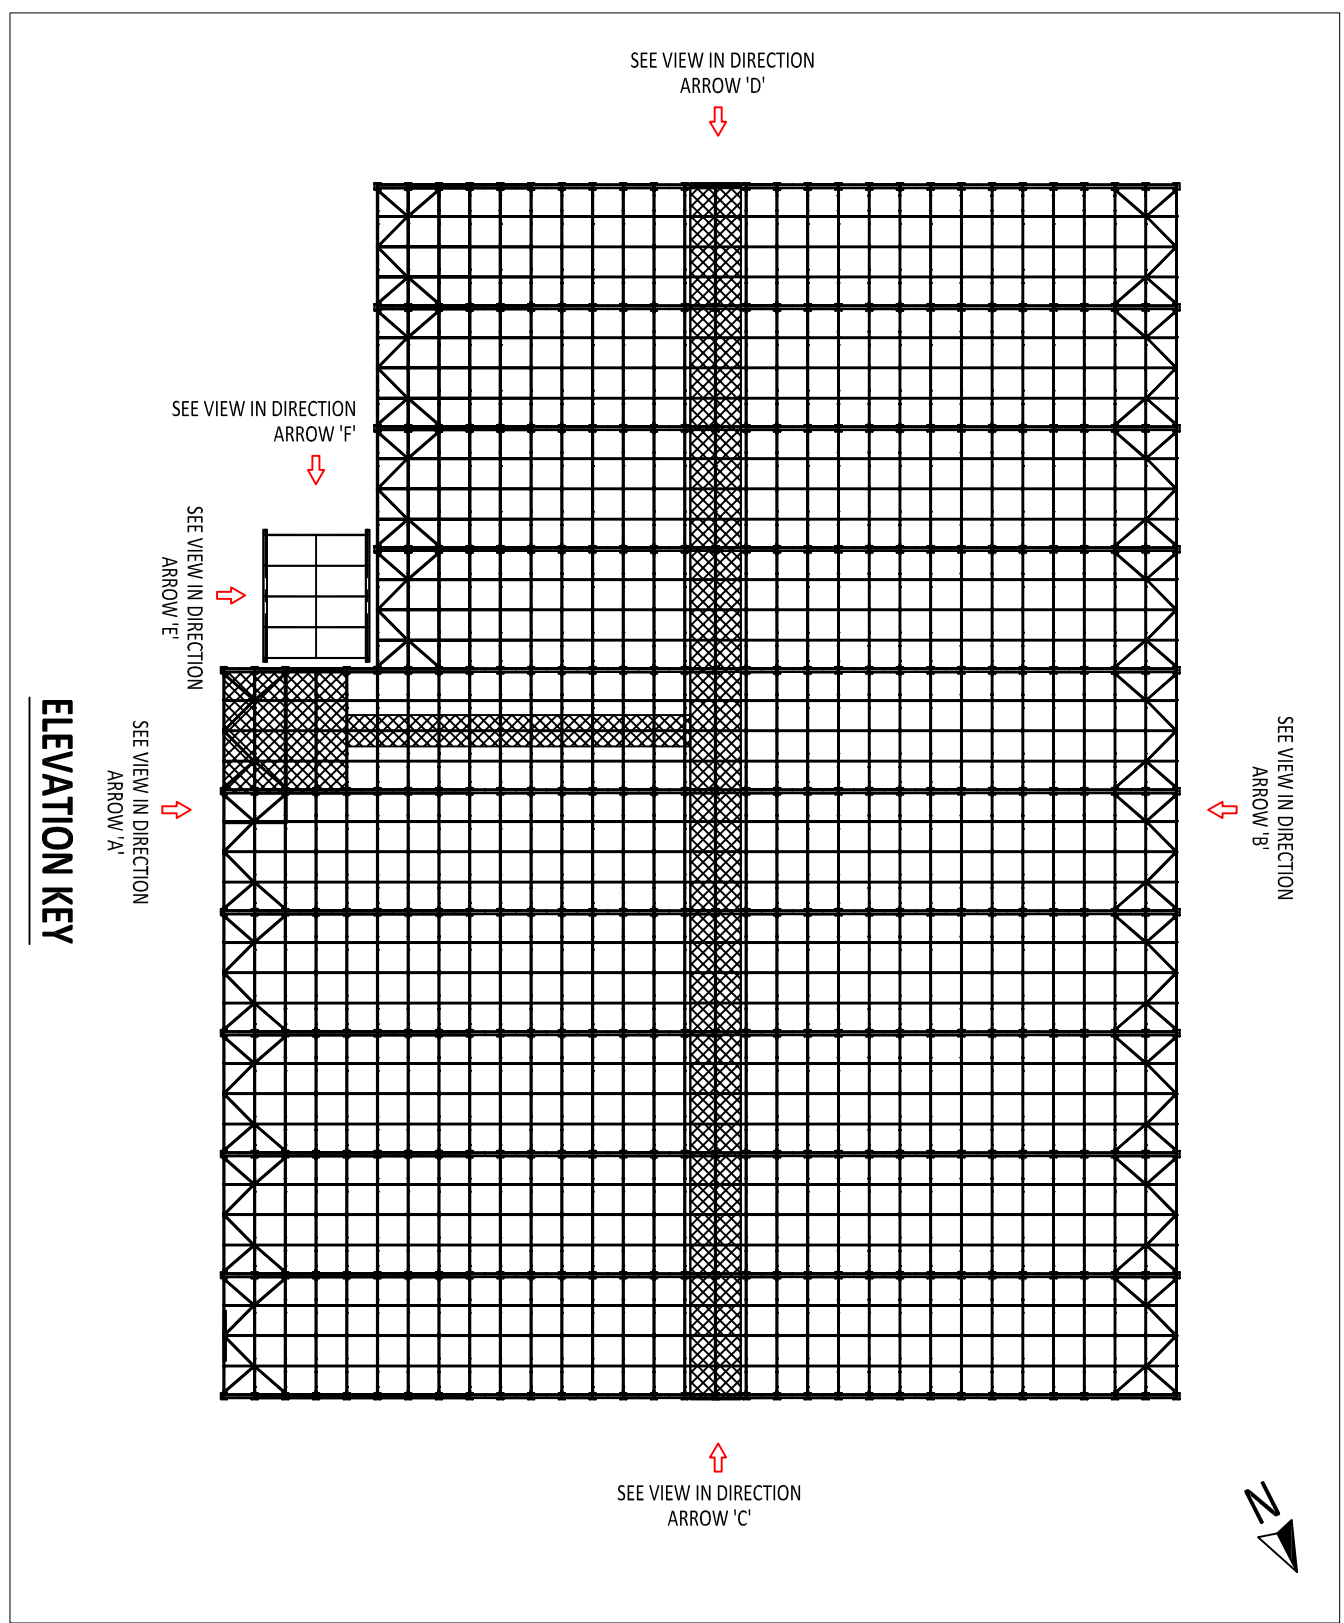

ELEVATION KEY

 ESTABLISHED 1989		MIL GREEN WATERSIDE ROAD, COLE, LANCASHIRE, M88 0JH Tel: +44(0)1282 871710 Fax: +44(0)1282 871713 Email: info@npstructures.co.uk web: www.npstructures.co.uk	
THIS DRAWING AND THE INFORMATION CONTAINED THEREIN IS THE PROPERTY OF NP STRUCTURES. IT IS TO BE USED ONLY FOR THE PROJECT AND SITE SPECIFICALLY IDENTIFIED HEREIN. NO PART OF THIS DRAWING IS TO BE REPRODUCED OR TRANSMITTED IN ANY FORM OR BY ANY MEANS, WITHOUT THE WRITTEN PERMISSION OF NP STRUCTURES. THE CLIENT IS RESPONSIBLE FOR THE ACCURACY OF THE INFORMATION PROVIDED.		DO NOT SCALE IF IN DOUBT ASK THE DRAWING IS THE PROPERTY OF NP STRUCTURES	
CLIENT INFORMATION KINDERGARDEN PLANS PE12 8HH	DATE DRAWN 21.08.20	SCALE 1:200 @ A1	CHECKED BY TC
DRAWING PROPOSED GREENHOUSE ELEVATION & PLANS	REV 0	IDENTIFICATION NUMBER KINDERGARDEN-503	