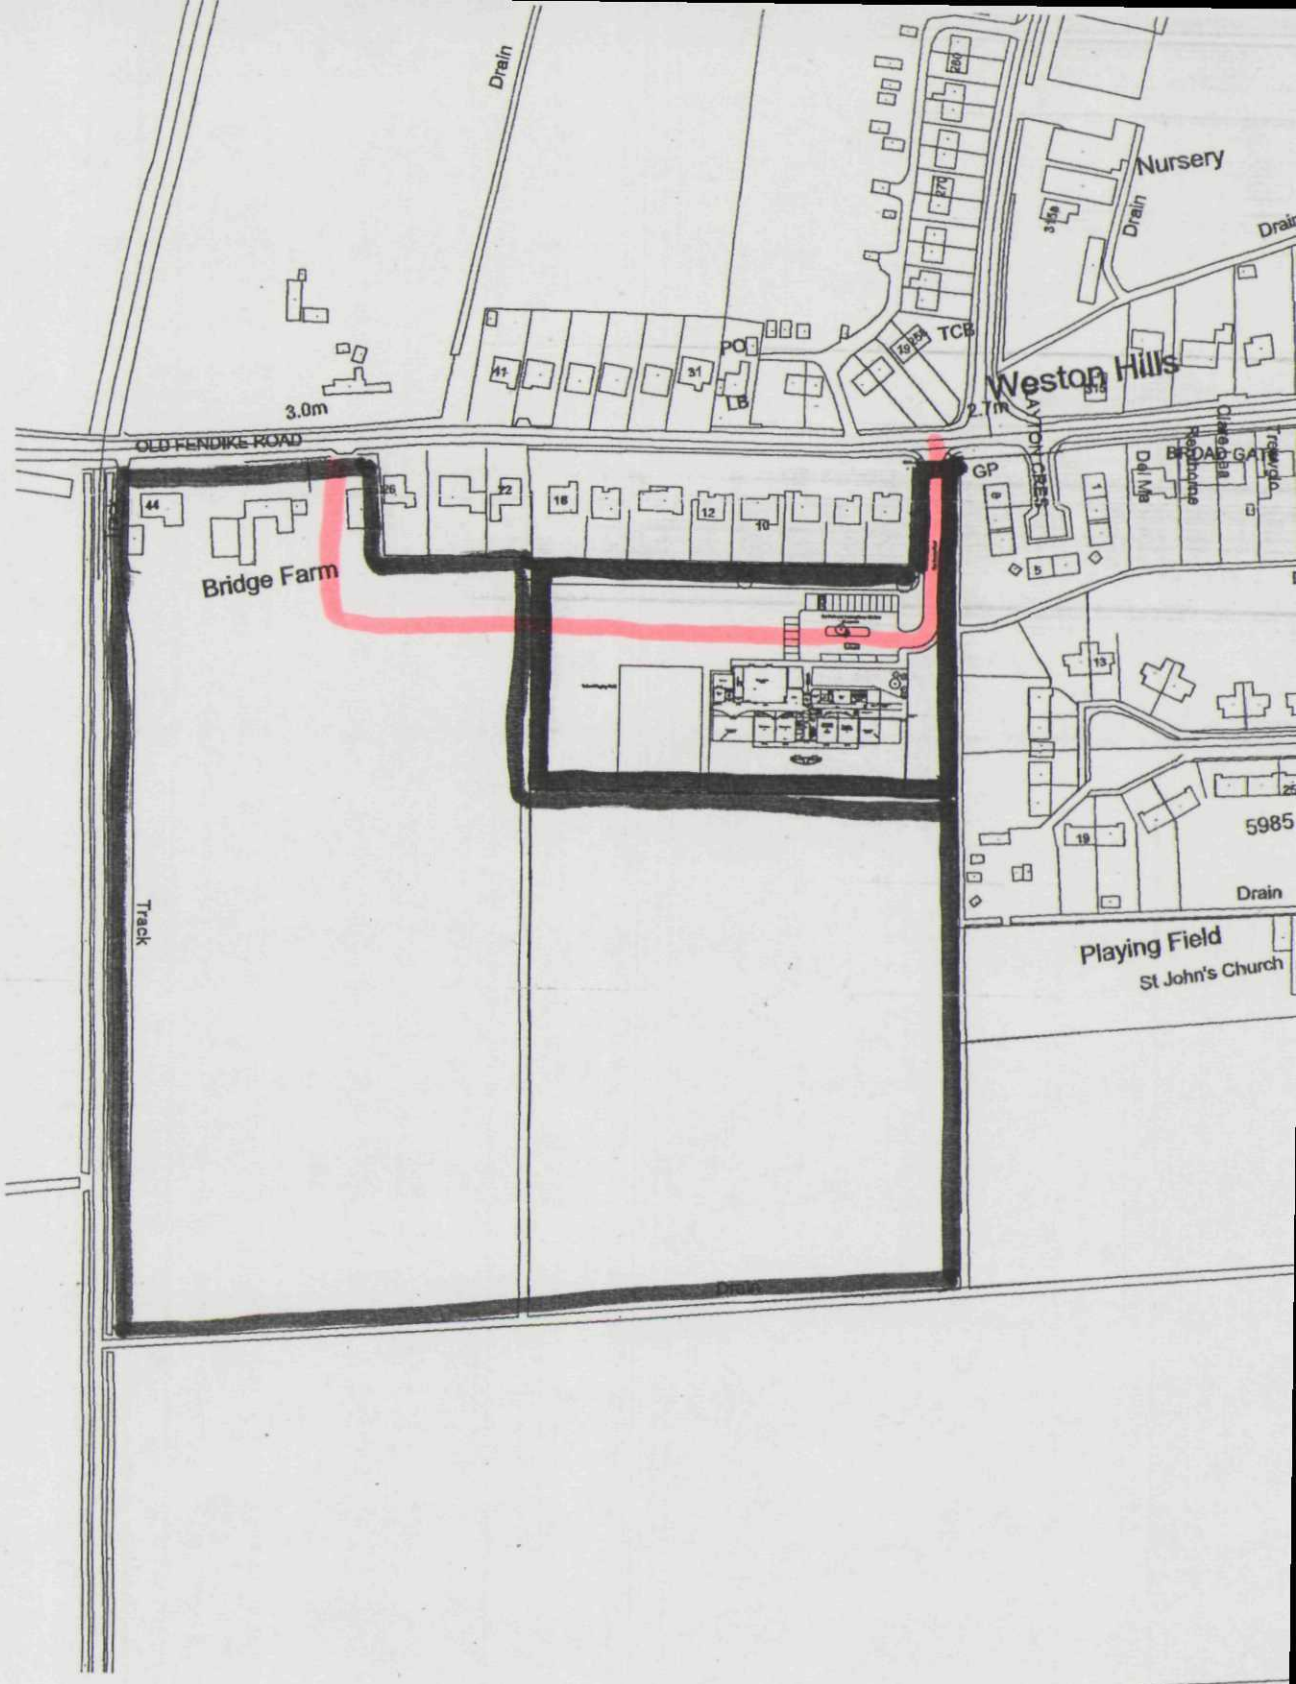



# SITE LOCATION PLAN - 1:2500