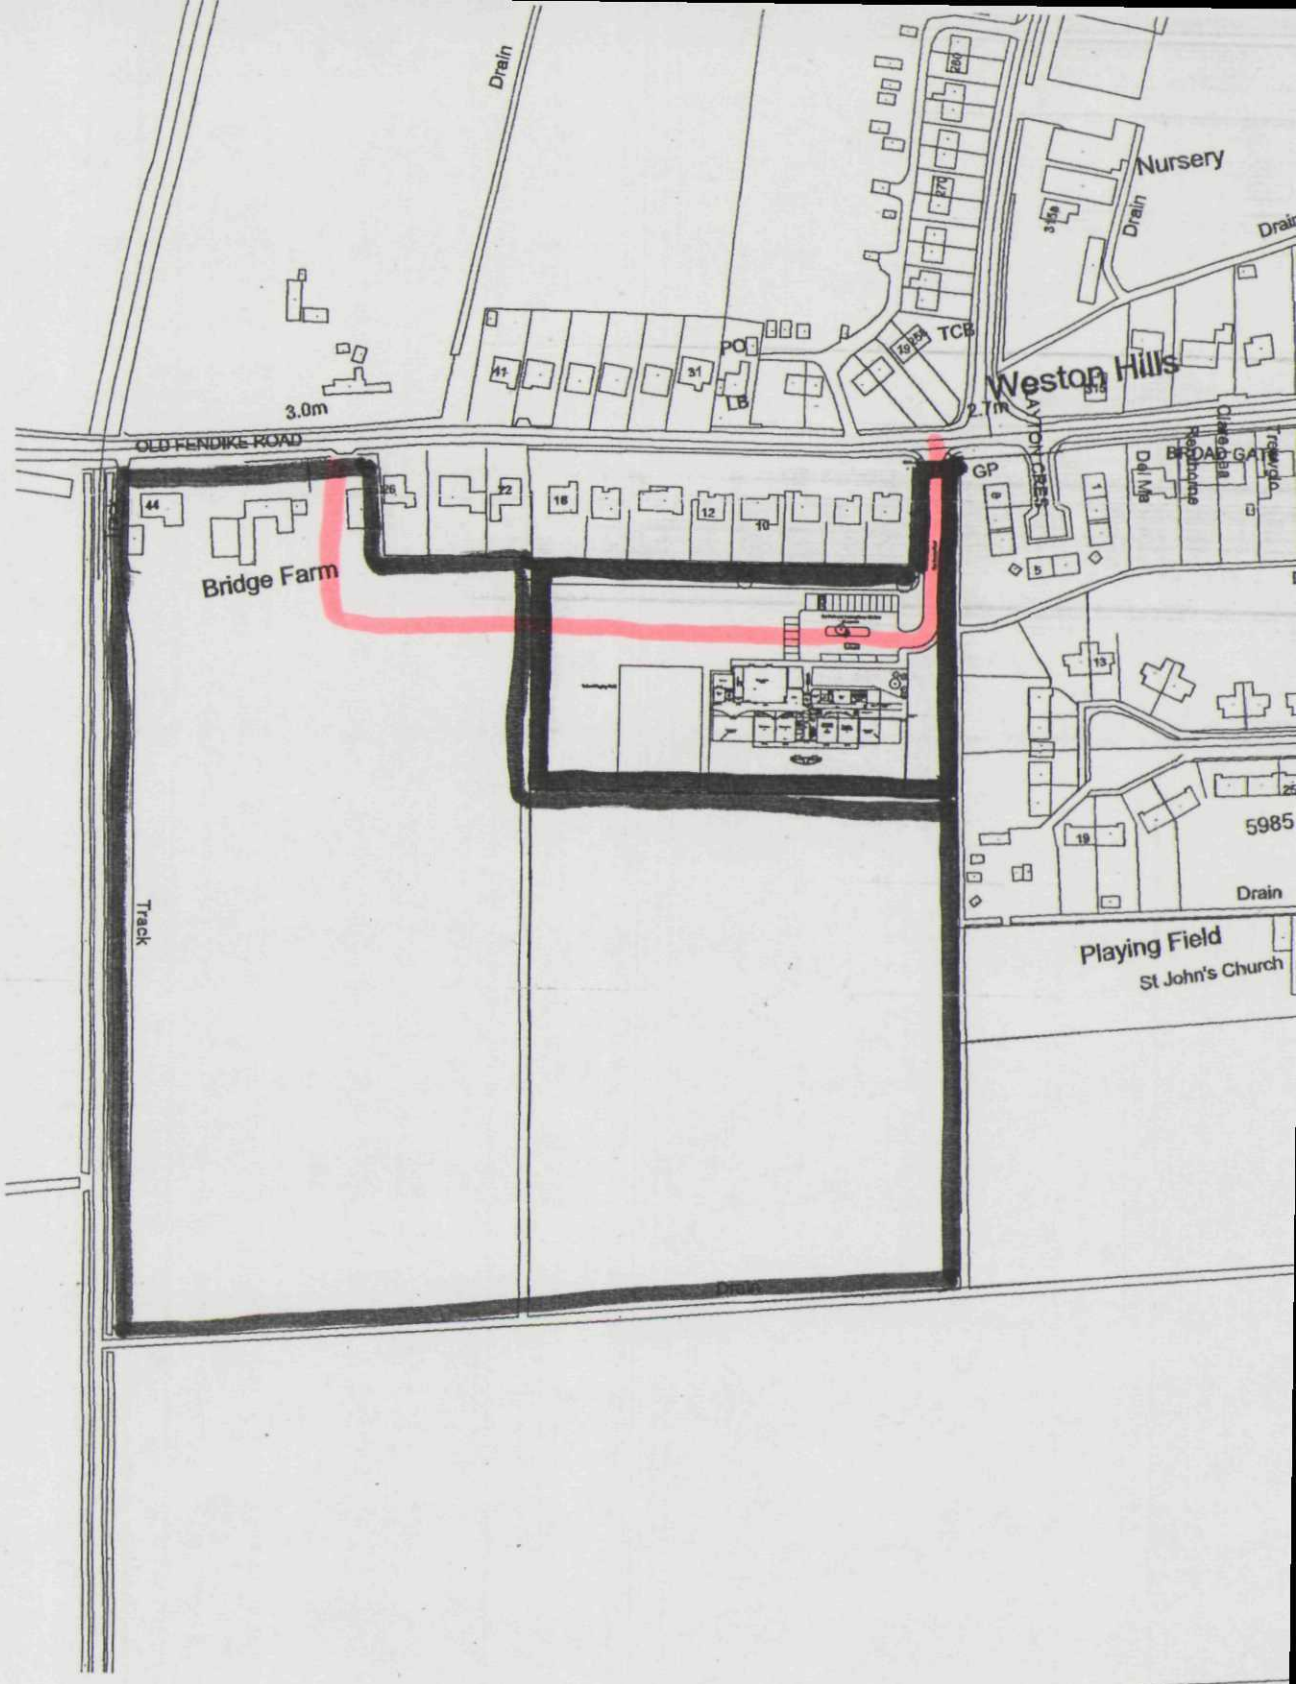


SITE LOCATION PLAN - 1:2500