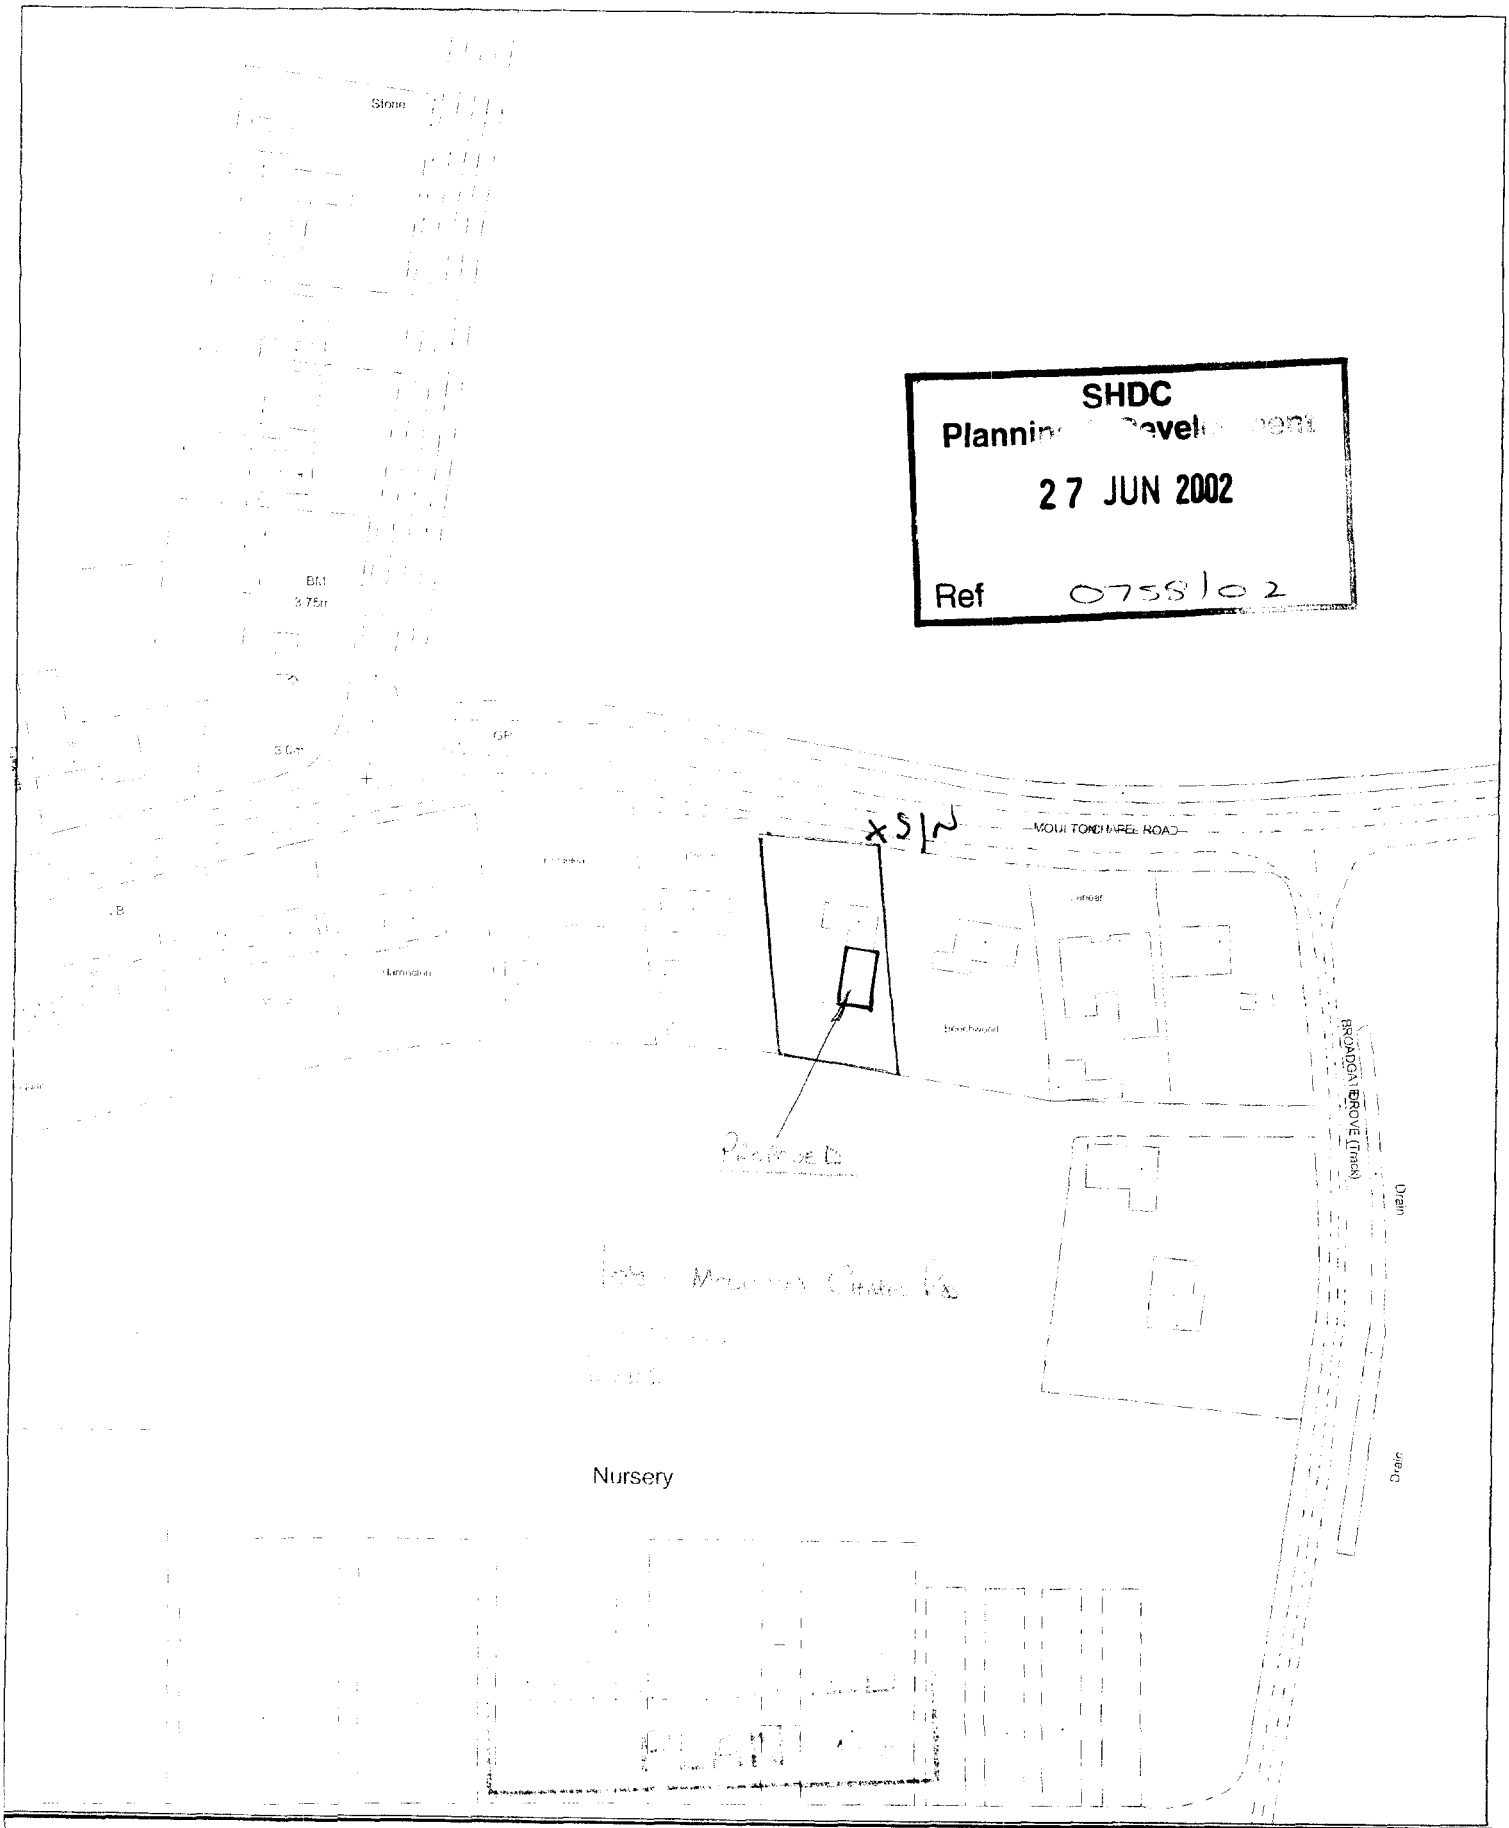



SHDC
Planning Development
27 JUN 2002
Ref 0755102

SOUTH HOLLAND DISTRICT COUNCIL
Council Offices, Priory Road, Spalding
Lincolnshire PE11 2XE


This copy has been produced specifically for the map return scheme purposes only. No further copies may be made.

This map is reproduced from Ordnance Survey material with permission of Ordnance Survey on behalf of Her Majesty's Stationery Office (c) Crown copyright. Unauthorised reproduction infringes Crown copyright and may lead to prosecution or civil proceedings. South Holland District Council LA079413 2002


Scale: 1:1250

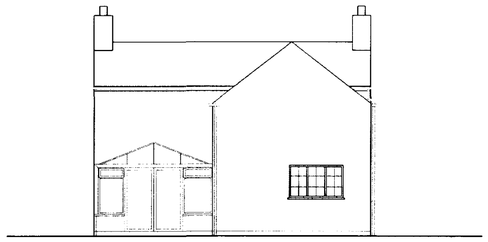


Existing Southern Elevation

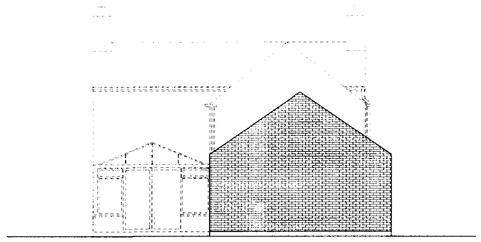


Proposed Southern Elevation

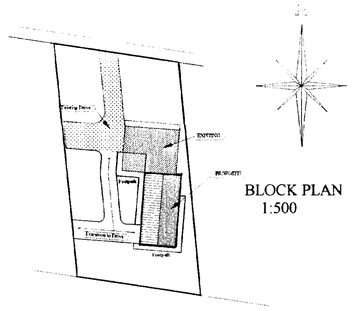

BLOCK PLAN
1:500

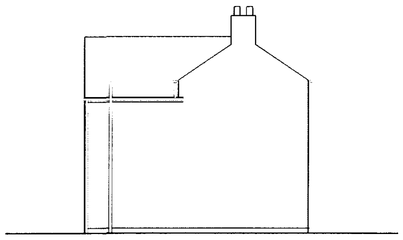

Existing Eastern Elevation

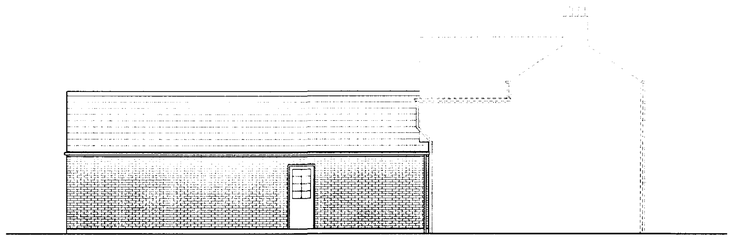


Proposed Eastern Elevation

Proposed Single Storey Extension
Mr & Mrs P Sanderson
109 Moulton Chapel Road
Spalding Lincs


Roof Tiles - type and colour to match existing
External Walls - All cavity wall construction - external bricks to match the existing
Gutters and Fascia - to match existing
Windows and Doors - White UPVC - to match existing

Footpaths extended as shown
Driveway extended to accomodate access to Garage and turnaround area
Surface water drains to existing system
Foul Drains to existing system

SHDC
Planning & [illegible]
27 JUN 2002
Ref S/0758/02

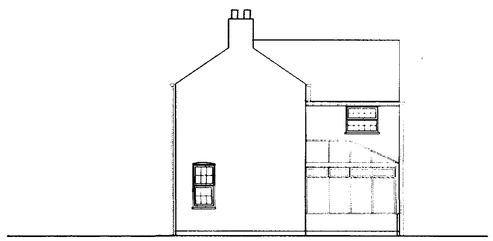


Existing Western Elevation

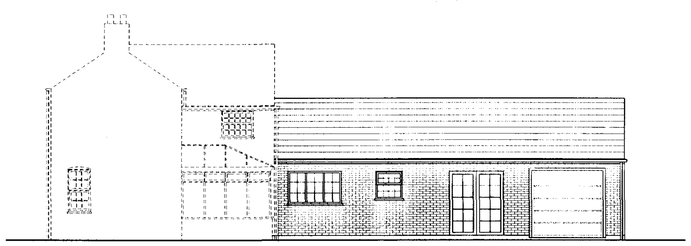


Proposed Western Elevation



Existing Northern Elevation

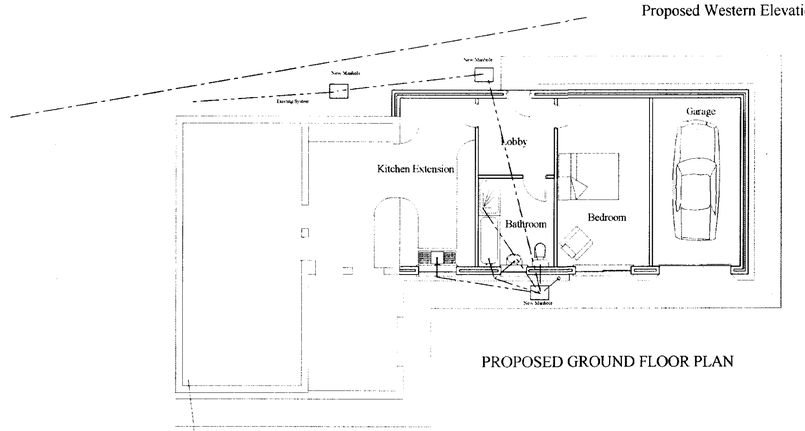

PROPOSED GROUND FLOOR PLAN

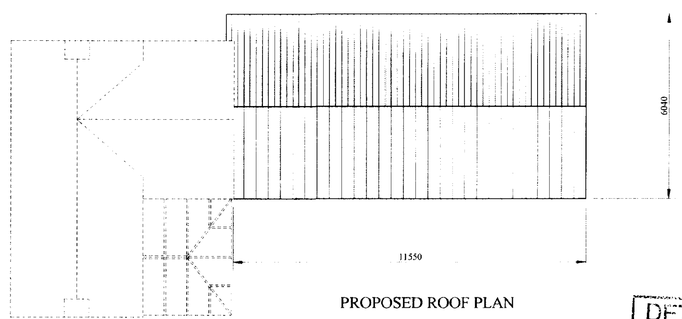

PROPOSED ROOF PLAN

DETERMINED PLAN

Details on this drawing are copyright of RPS Construction. This is a confidential document and must not be copied, used or divulged in any way without prior written consent

REVISION	DATE	DESCRIPTION

DRAWING TITLE

Proposed Single Sorey Extension

Client	Mr & Ms P Sanderson			Contract No	1558
Address	109 Moulton Chapel Road - Spalding				
Contract				Drawing No	001
DRAWN	rpsc	DATE	June 2002		
CHKD		DATE		Revision	0
SCALE	1:100 & 1:500				

R P S Construction
Kingston Lodge, Jekils Gate, Fleet Fen, Holbeach
Lincolnshire. PE12 8QS
Telephone:(01406) 424406 Facsimile(01406) 426260
E.mail Address - RPS@rpsconstruction.co.uk