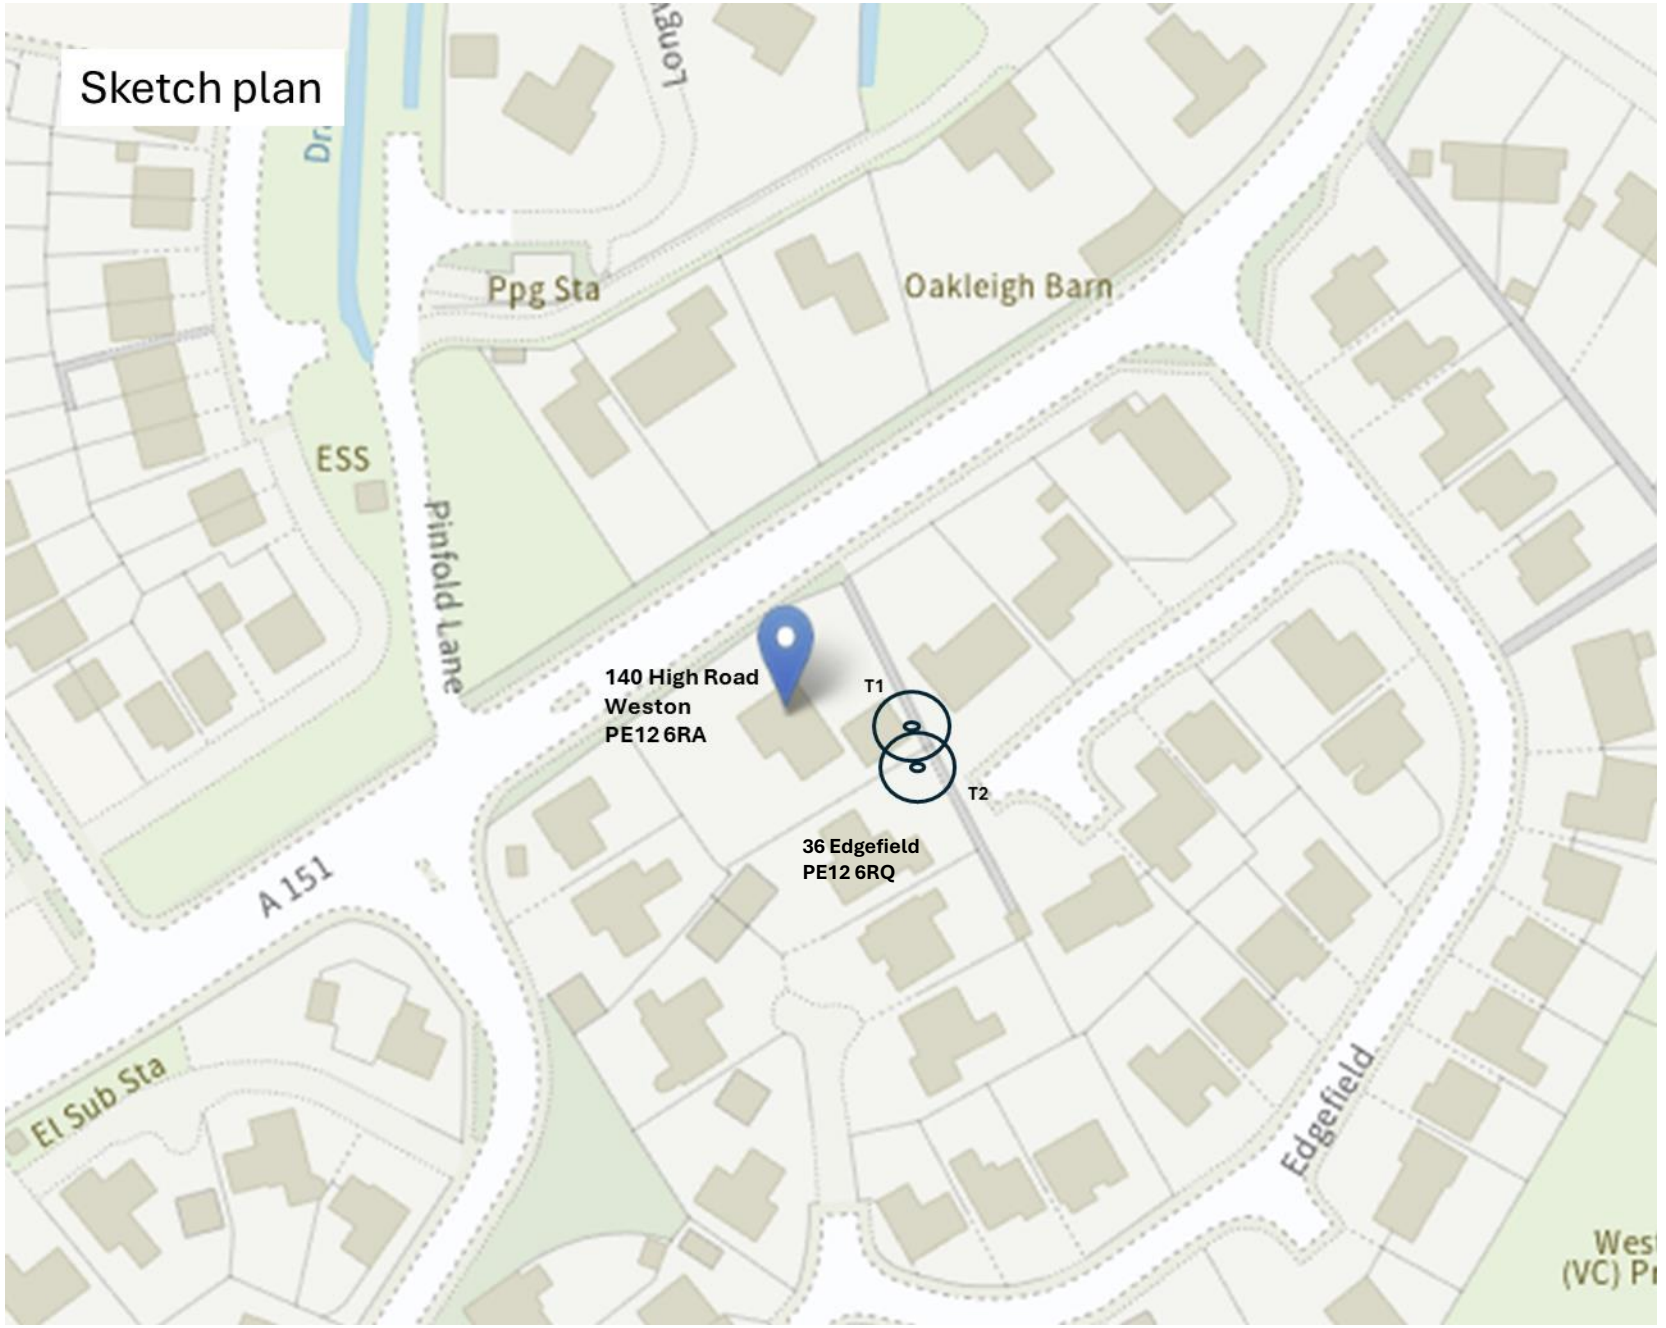

Sketch plan
Ppg Sta
Oakleigh Barn
ESS
Pinfold Lane
140 High Road
Weston
PE12 6RA
T1
T2
36 Edgefield
PE12 6RQ
A 151
El Sub Sta
Edgefield