




SIDE ELEVATION 'A'

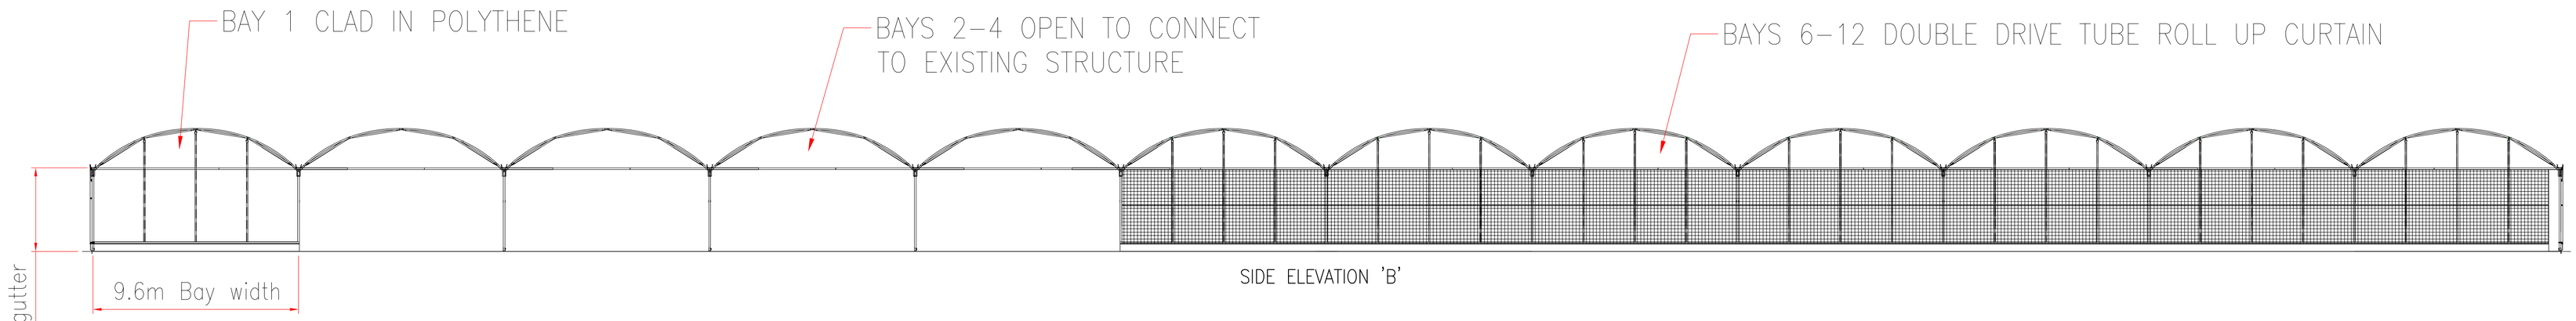


SIDE ELEVATION 'B'

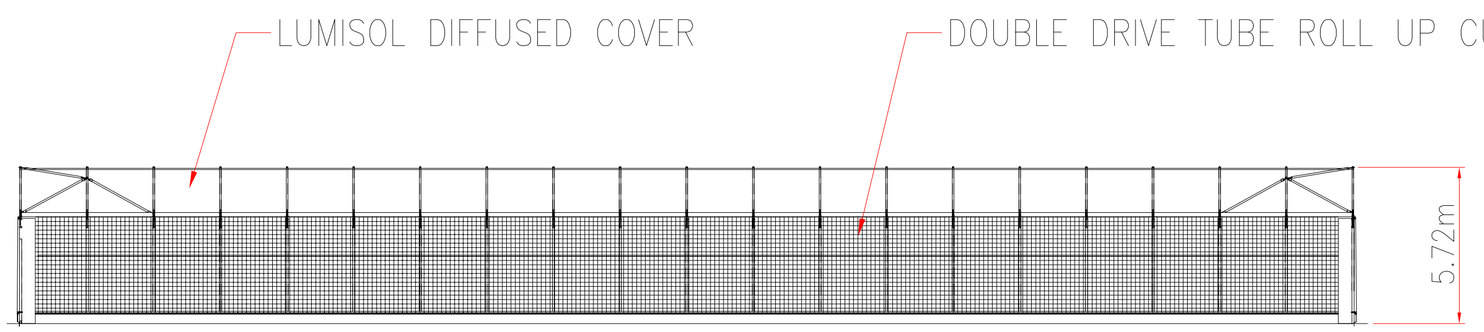

SIDE ELEVATION 'C'

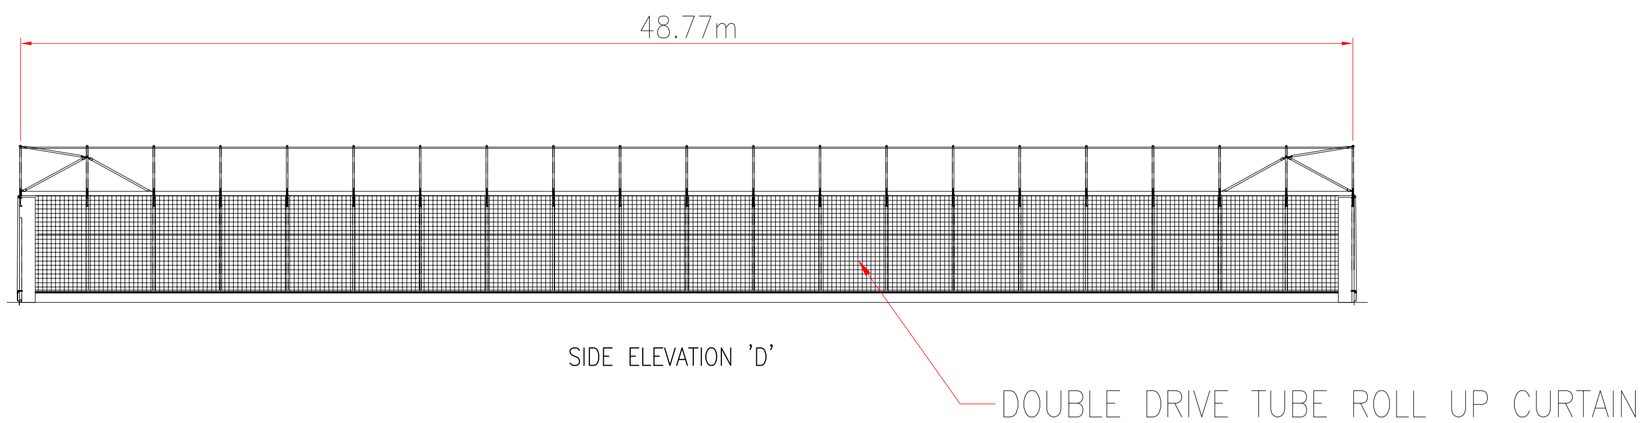

SIDE ELEVATION 'D'

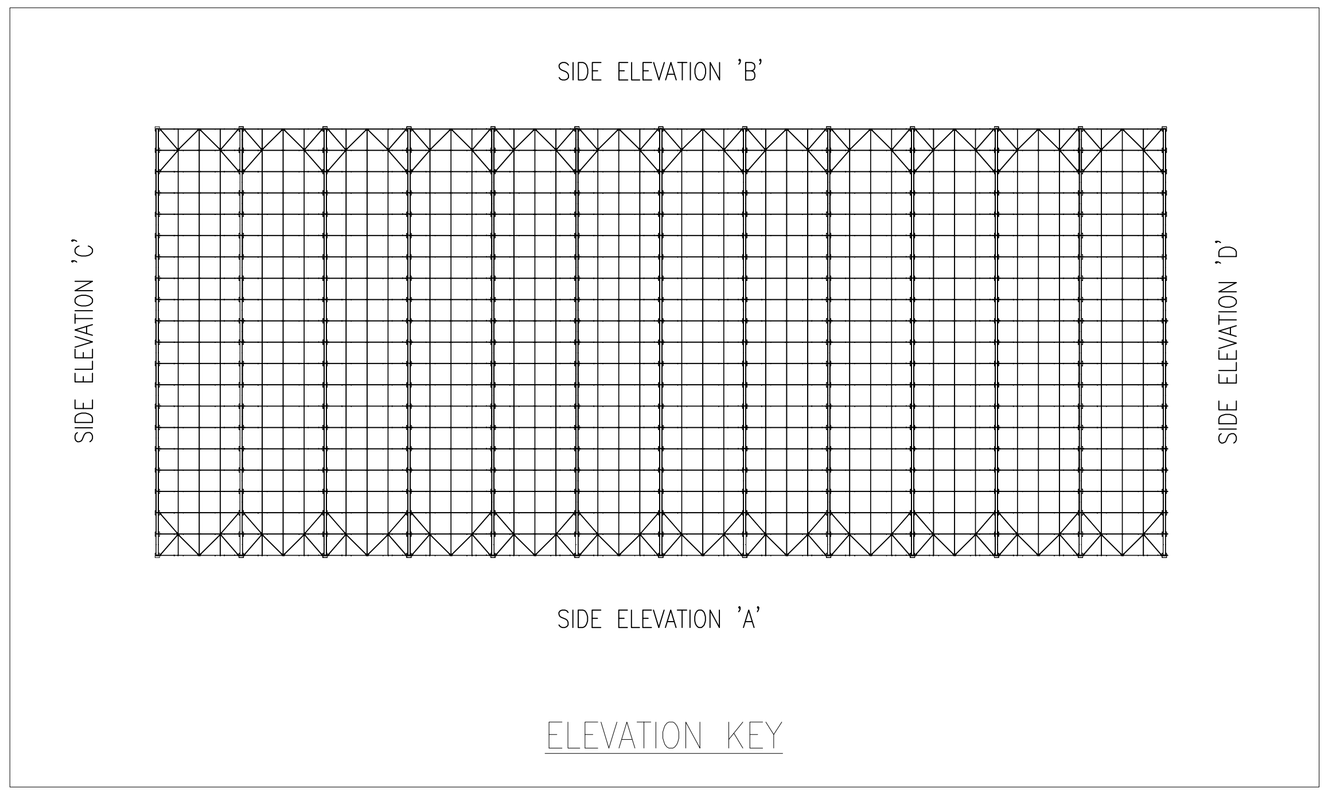

ELEVATION KEY

NP STRUCTURES
Established 1969
MILL GREEN, WATERSIDE ROAD, COLNE, LANCASHIRE. BB8 0TA
tel +44(0)1282 873120 fax: +44(0)1282 871733
email: info@npstructures.co.uk web:www.npstructures.co.uk

THIS DRAWING AND THE INFORMATION CONTAINED THEREON IS THE EXCLUSIVE PROPERTY OF NP STRUCTURES LTD. IT MUST NOT BE COPIED, OR USED WITHOUT THE PRIOR WRITTEN CONSENT OF NP STRUCTURES, EXCEPT WHERE SUCH INFORMATION WAS SUPPLIED TO NP STRUCTURES LTD BY THE CLIENT TO WHOM THE DRAWING IS SUPPLIED.

DO NOT SCALE
IF IN DOUBT ASK

THIS DRAWING HAS BEEN DRAWN TO THIRD ANGLE PROJECTION

DRAWN BY	CHECKED BY	SCALE @ SIZE
GS		1:160 @ A1

CLIENT INFORMATION
KINDERGARDEN PLANTS
PE12 6HH

DATE DRAWN
26.05.2021

DRAWING TITLE
PROPOSED GREENHOUSE
ELEVATION (3.75m legs)

IDENTIFICATION NUMBER	REV
KINDERGARDEN-203	0