




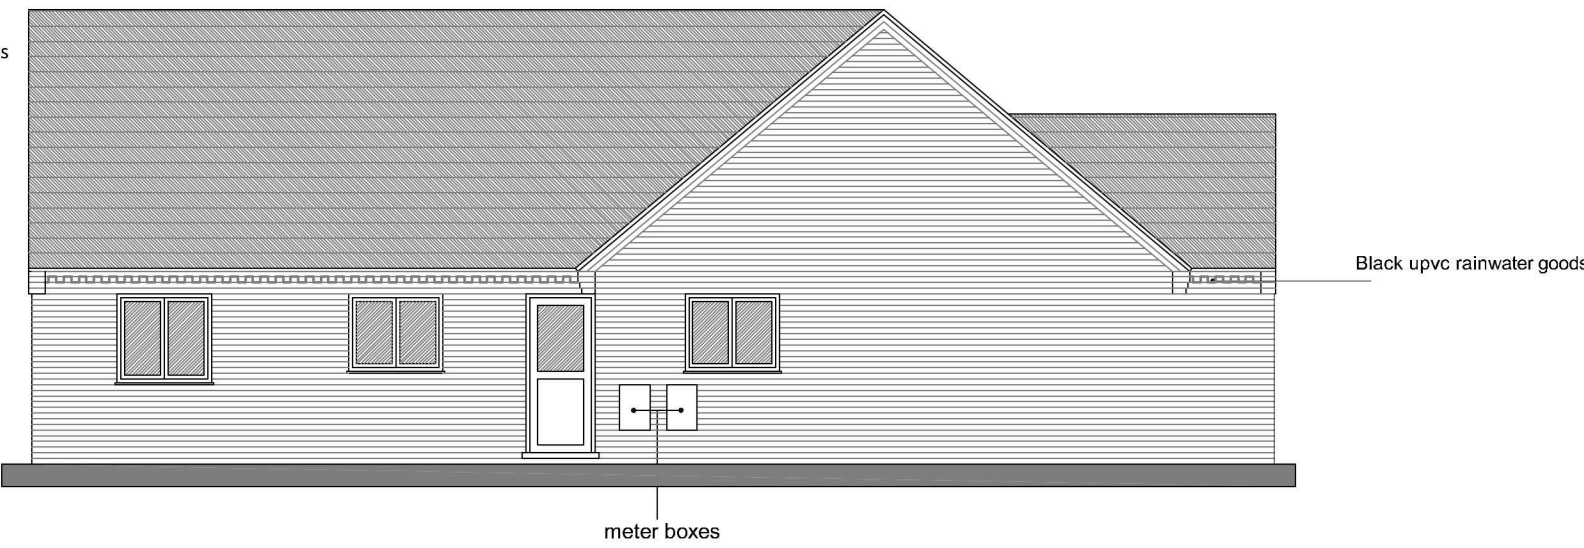

PROPOSED ELEVATIONS

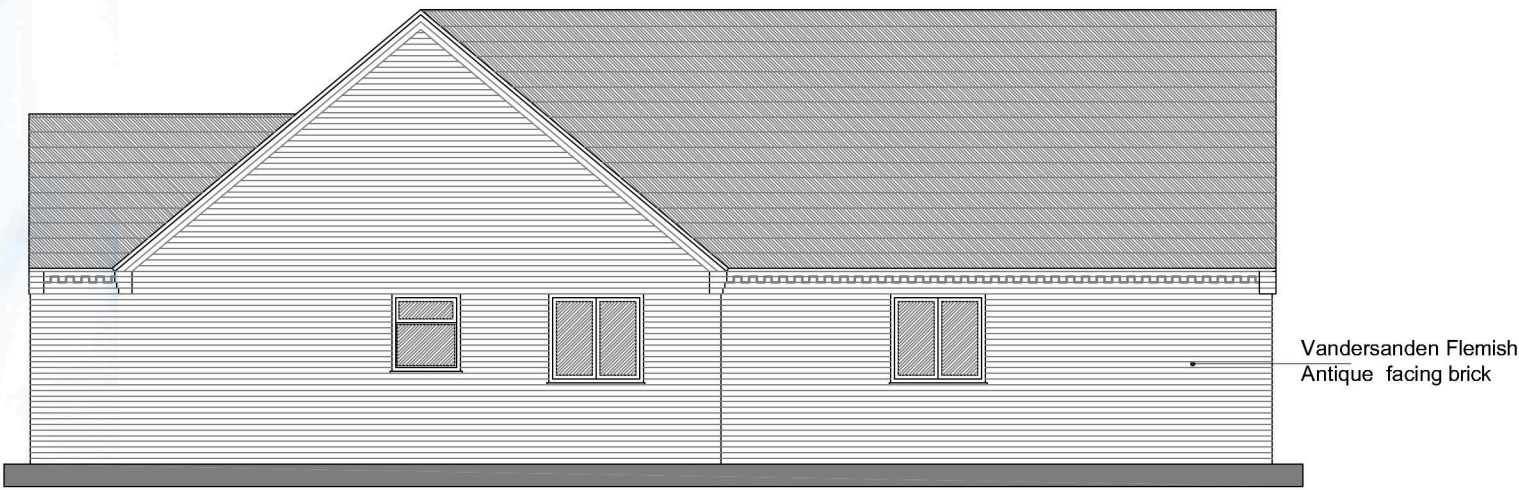

PROPOSED FLOOR PLAN

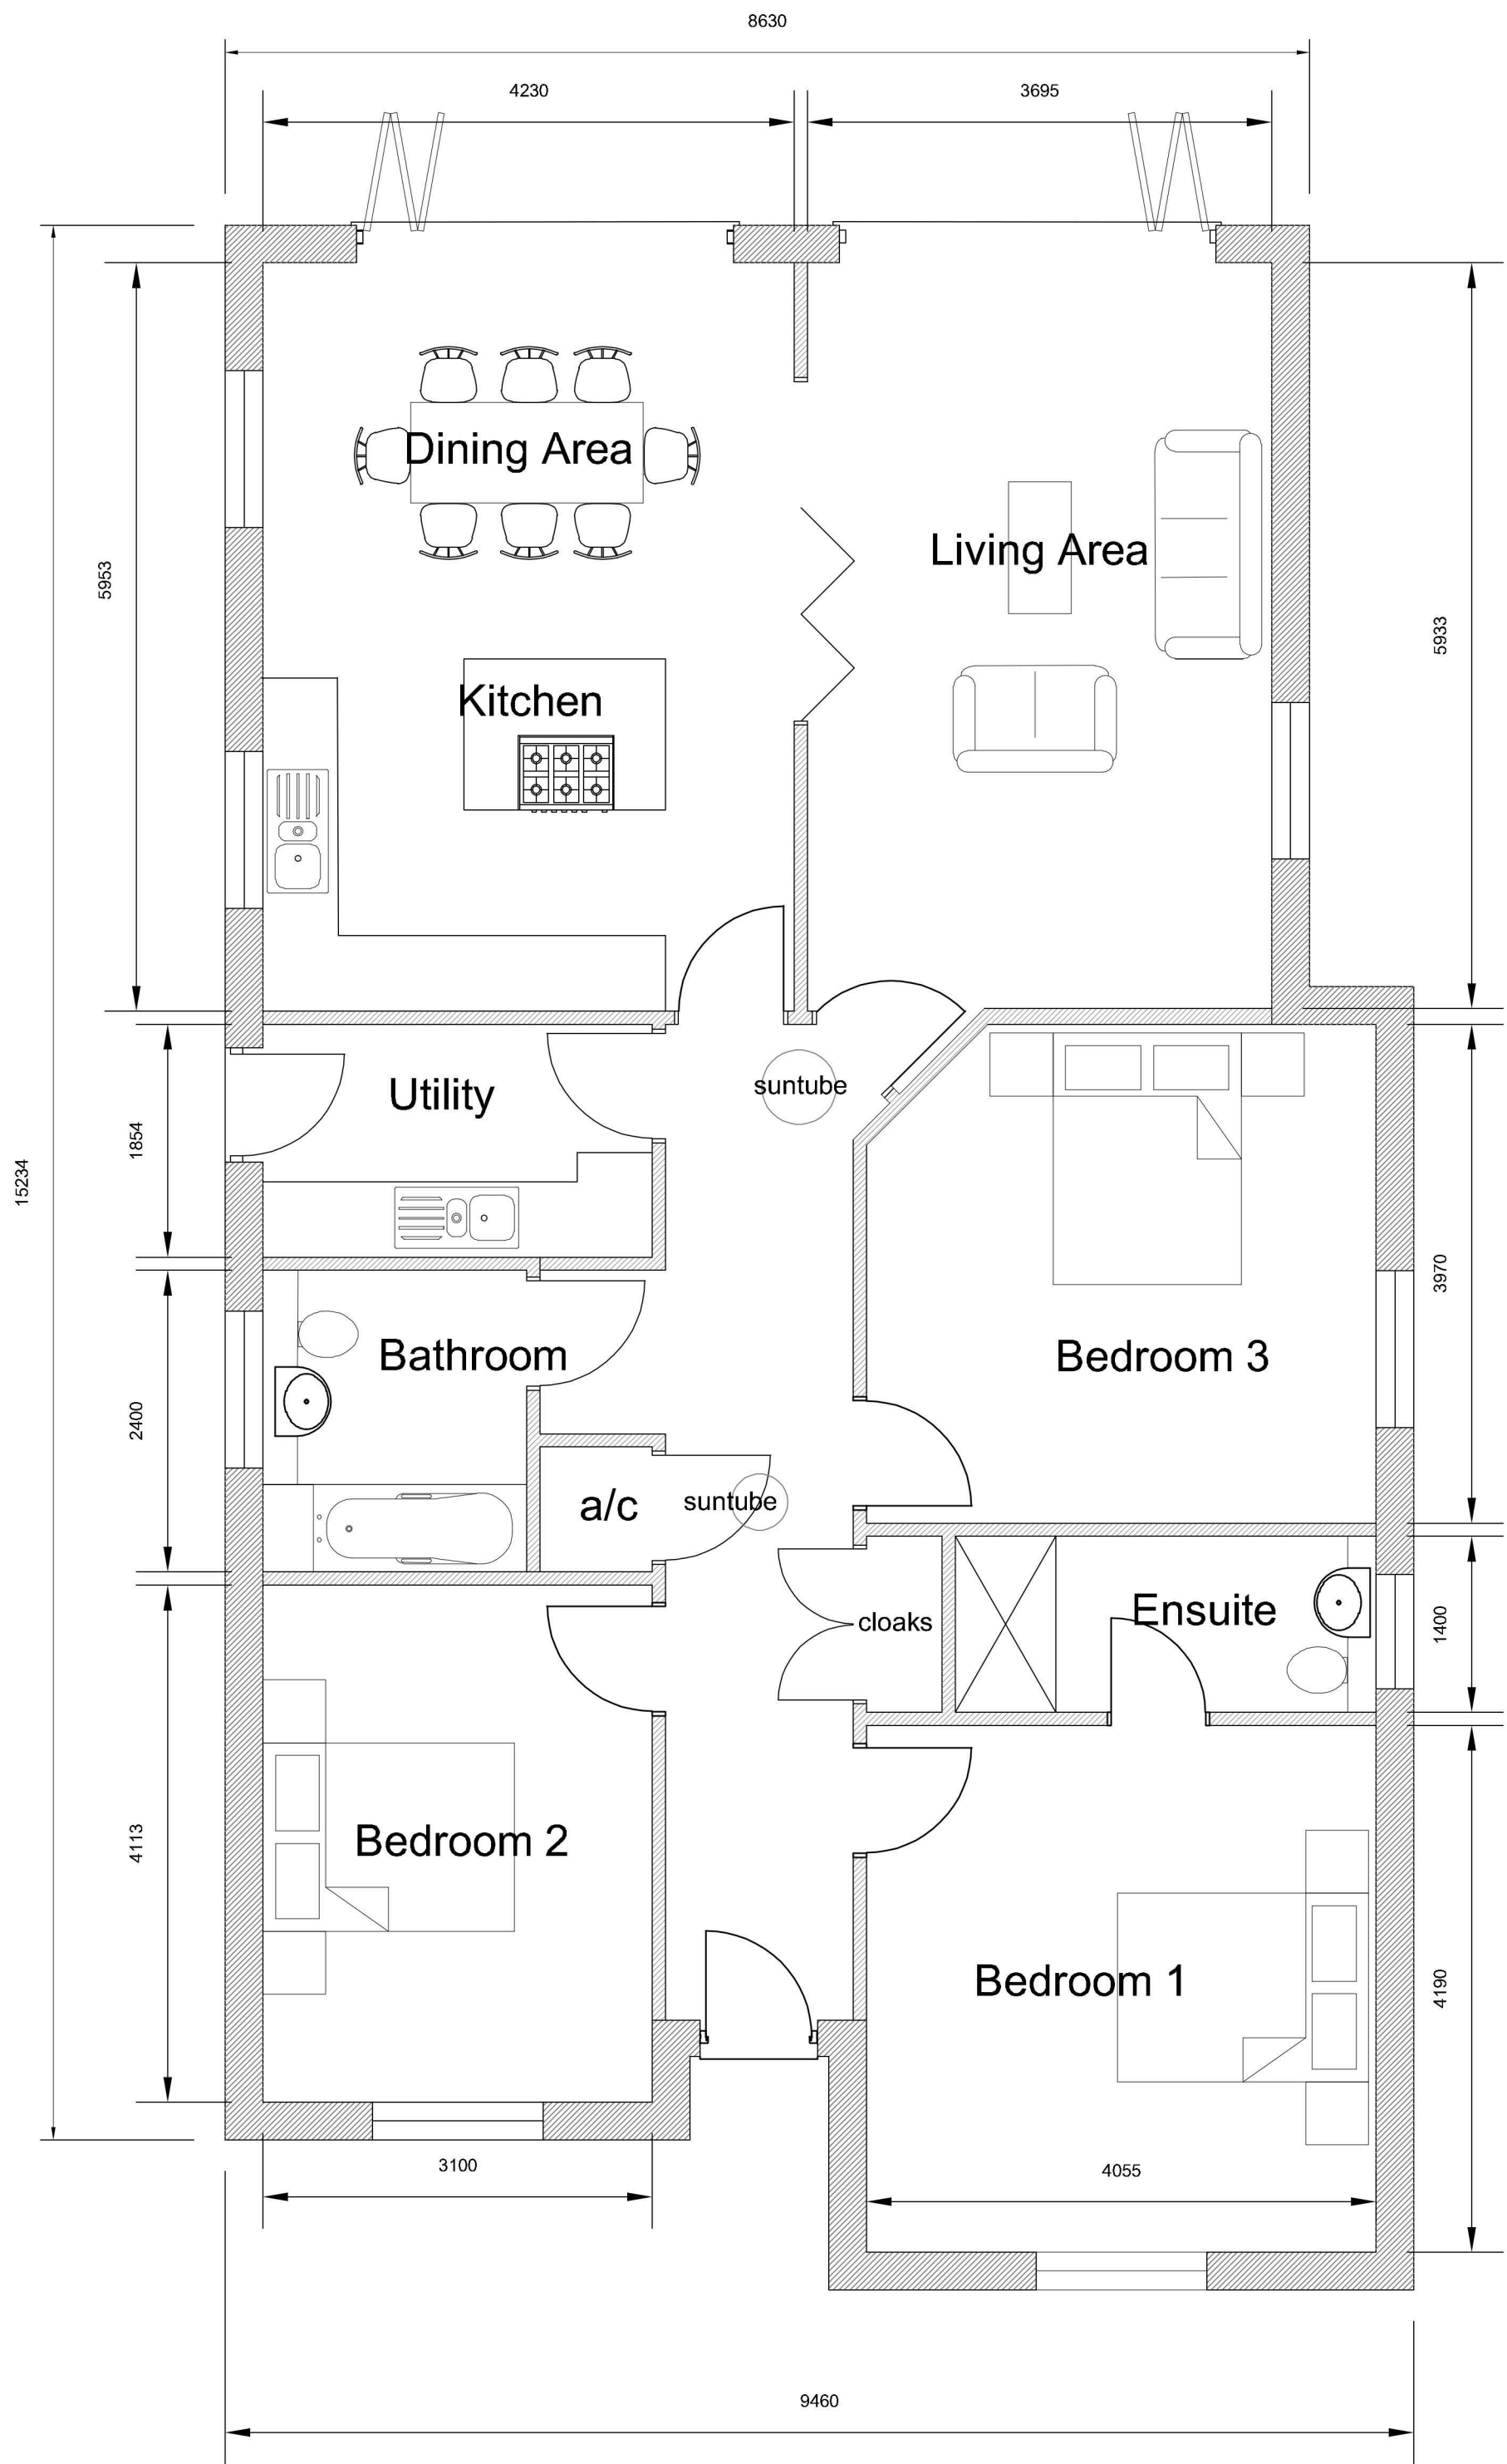

LOCATION PLAN