




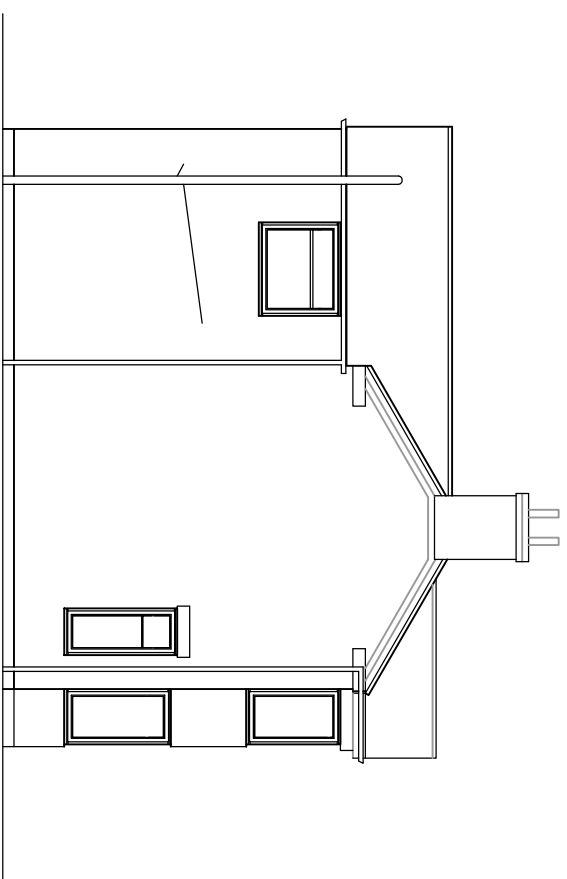



SIDE ELEVATION

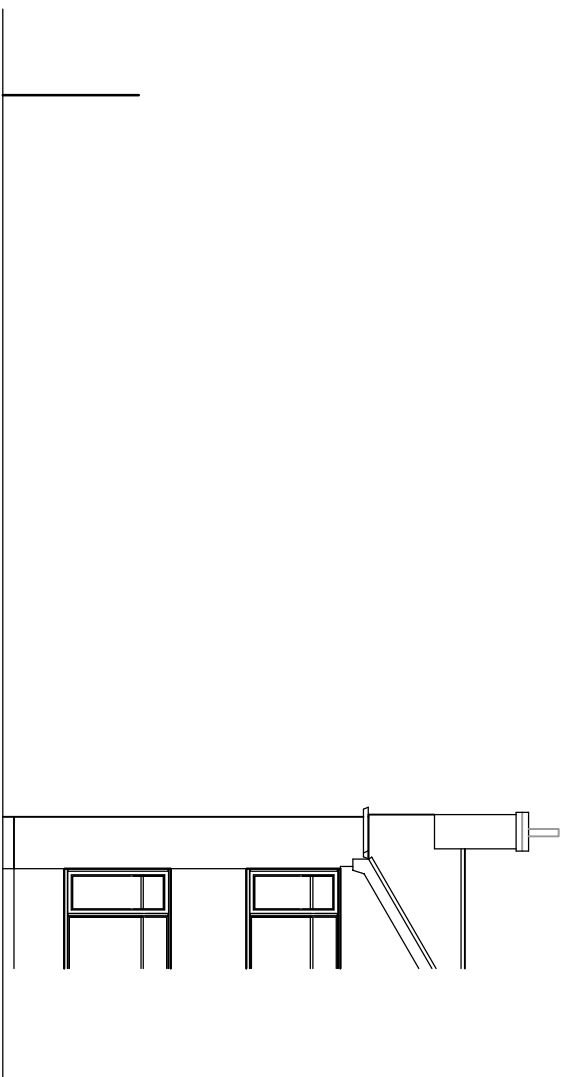


FRONT ELEVATION

 

REAR ELEVATION

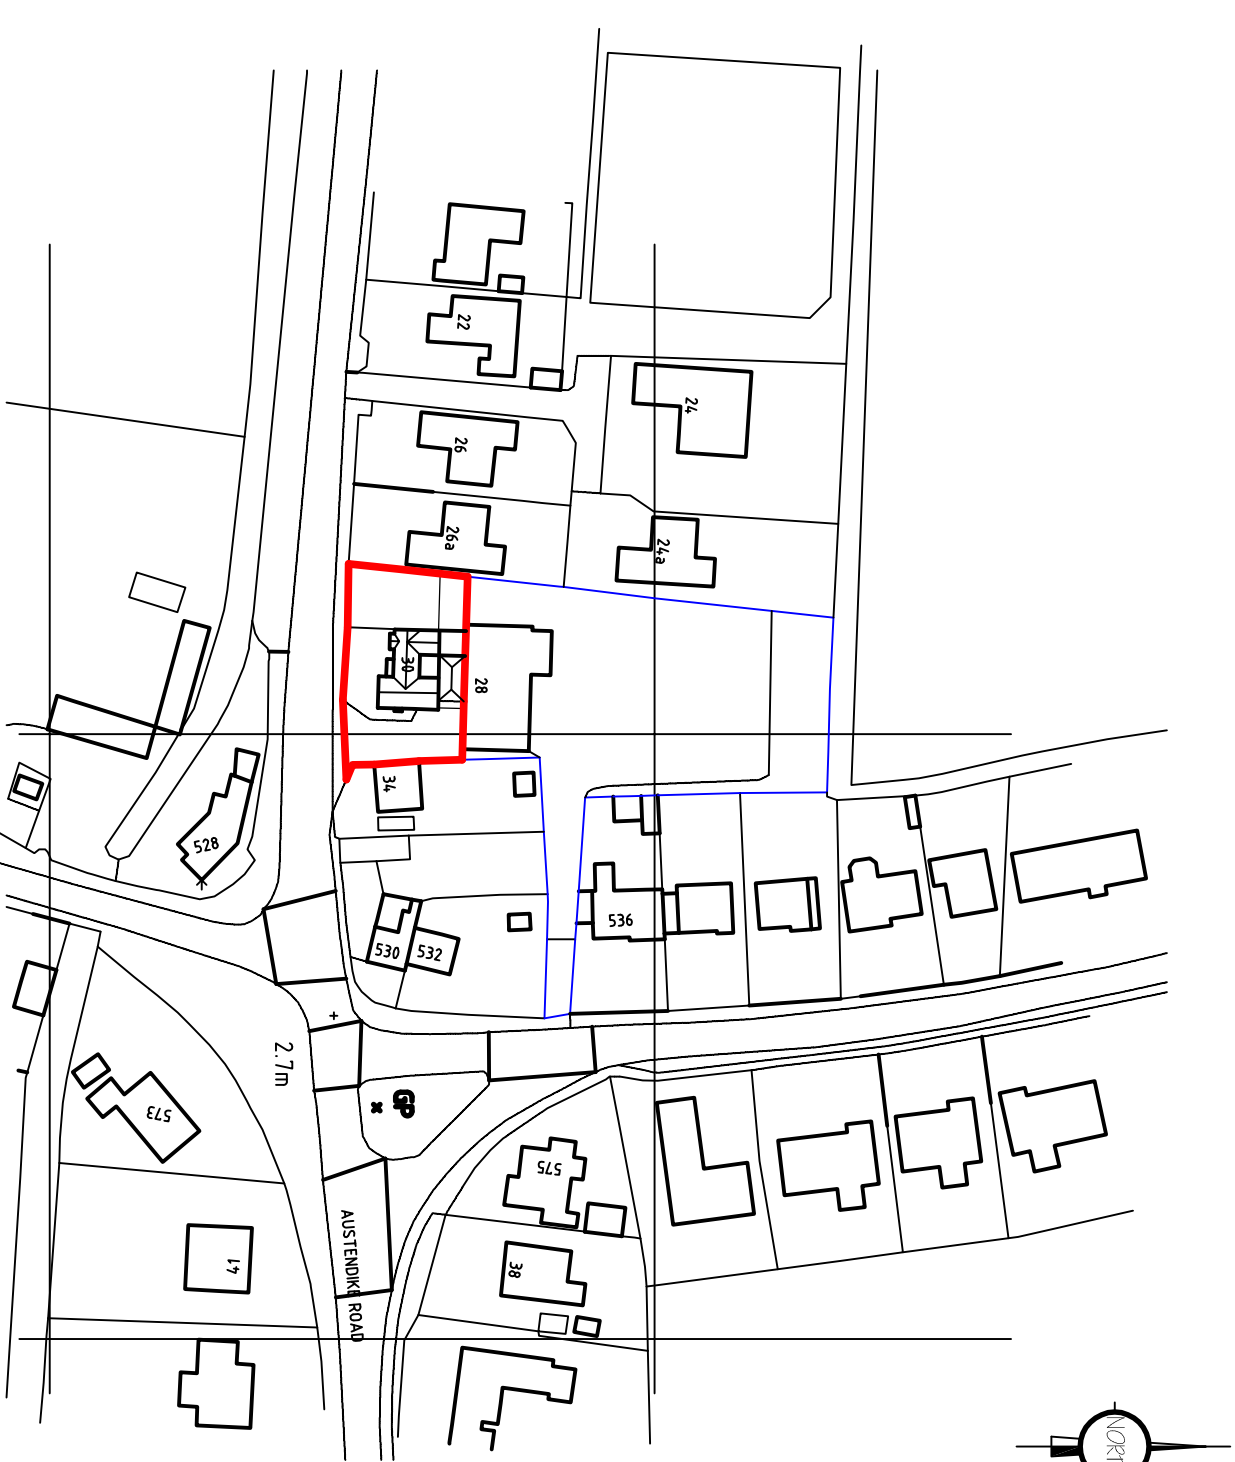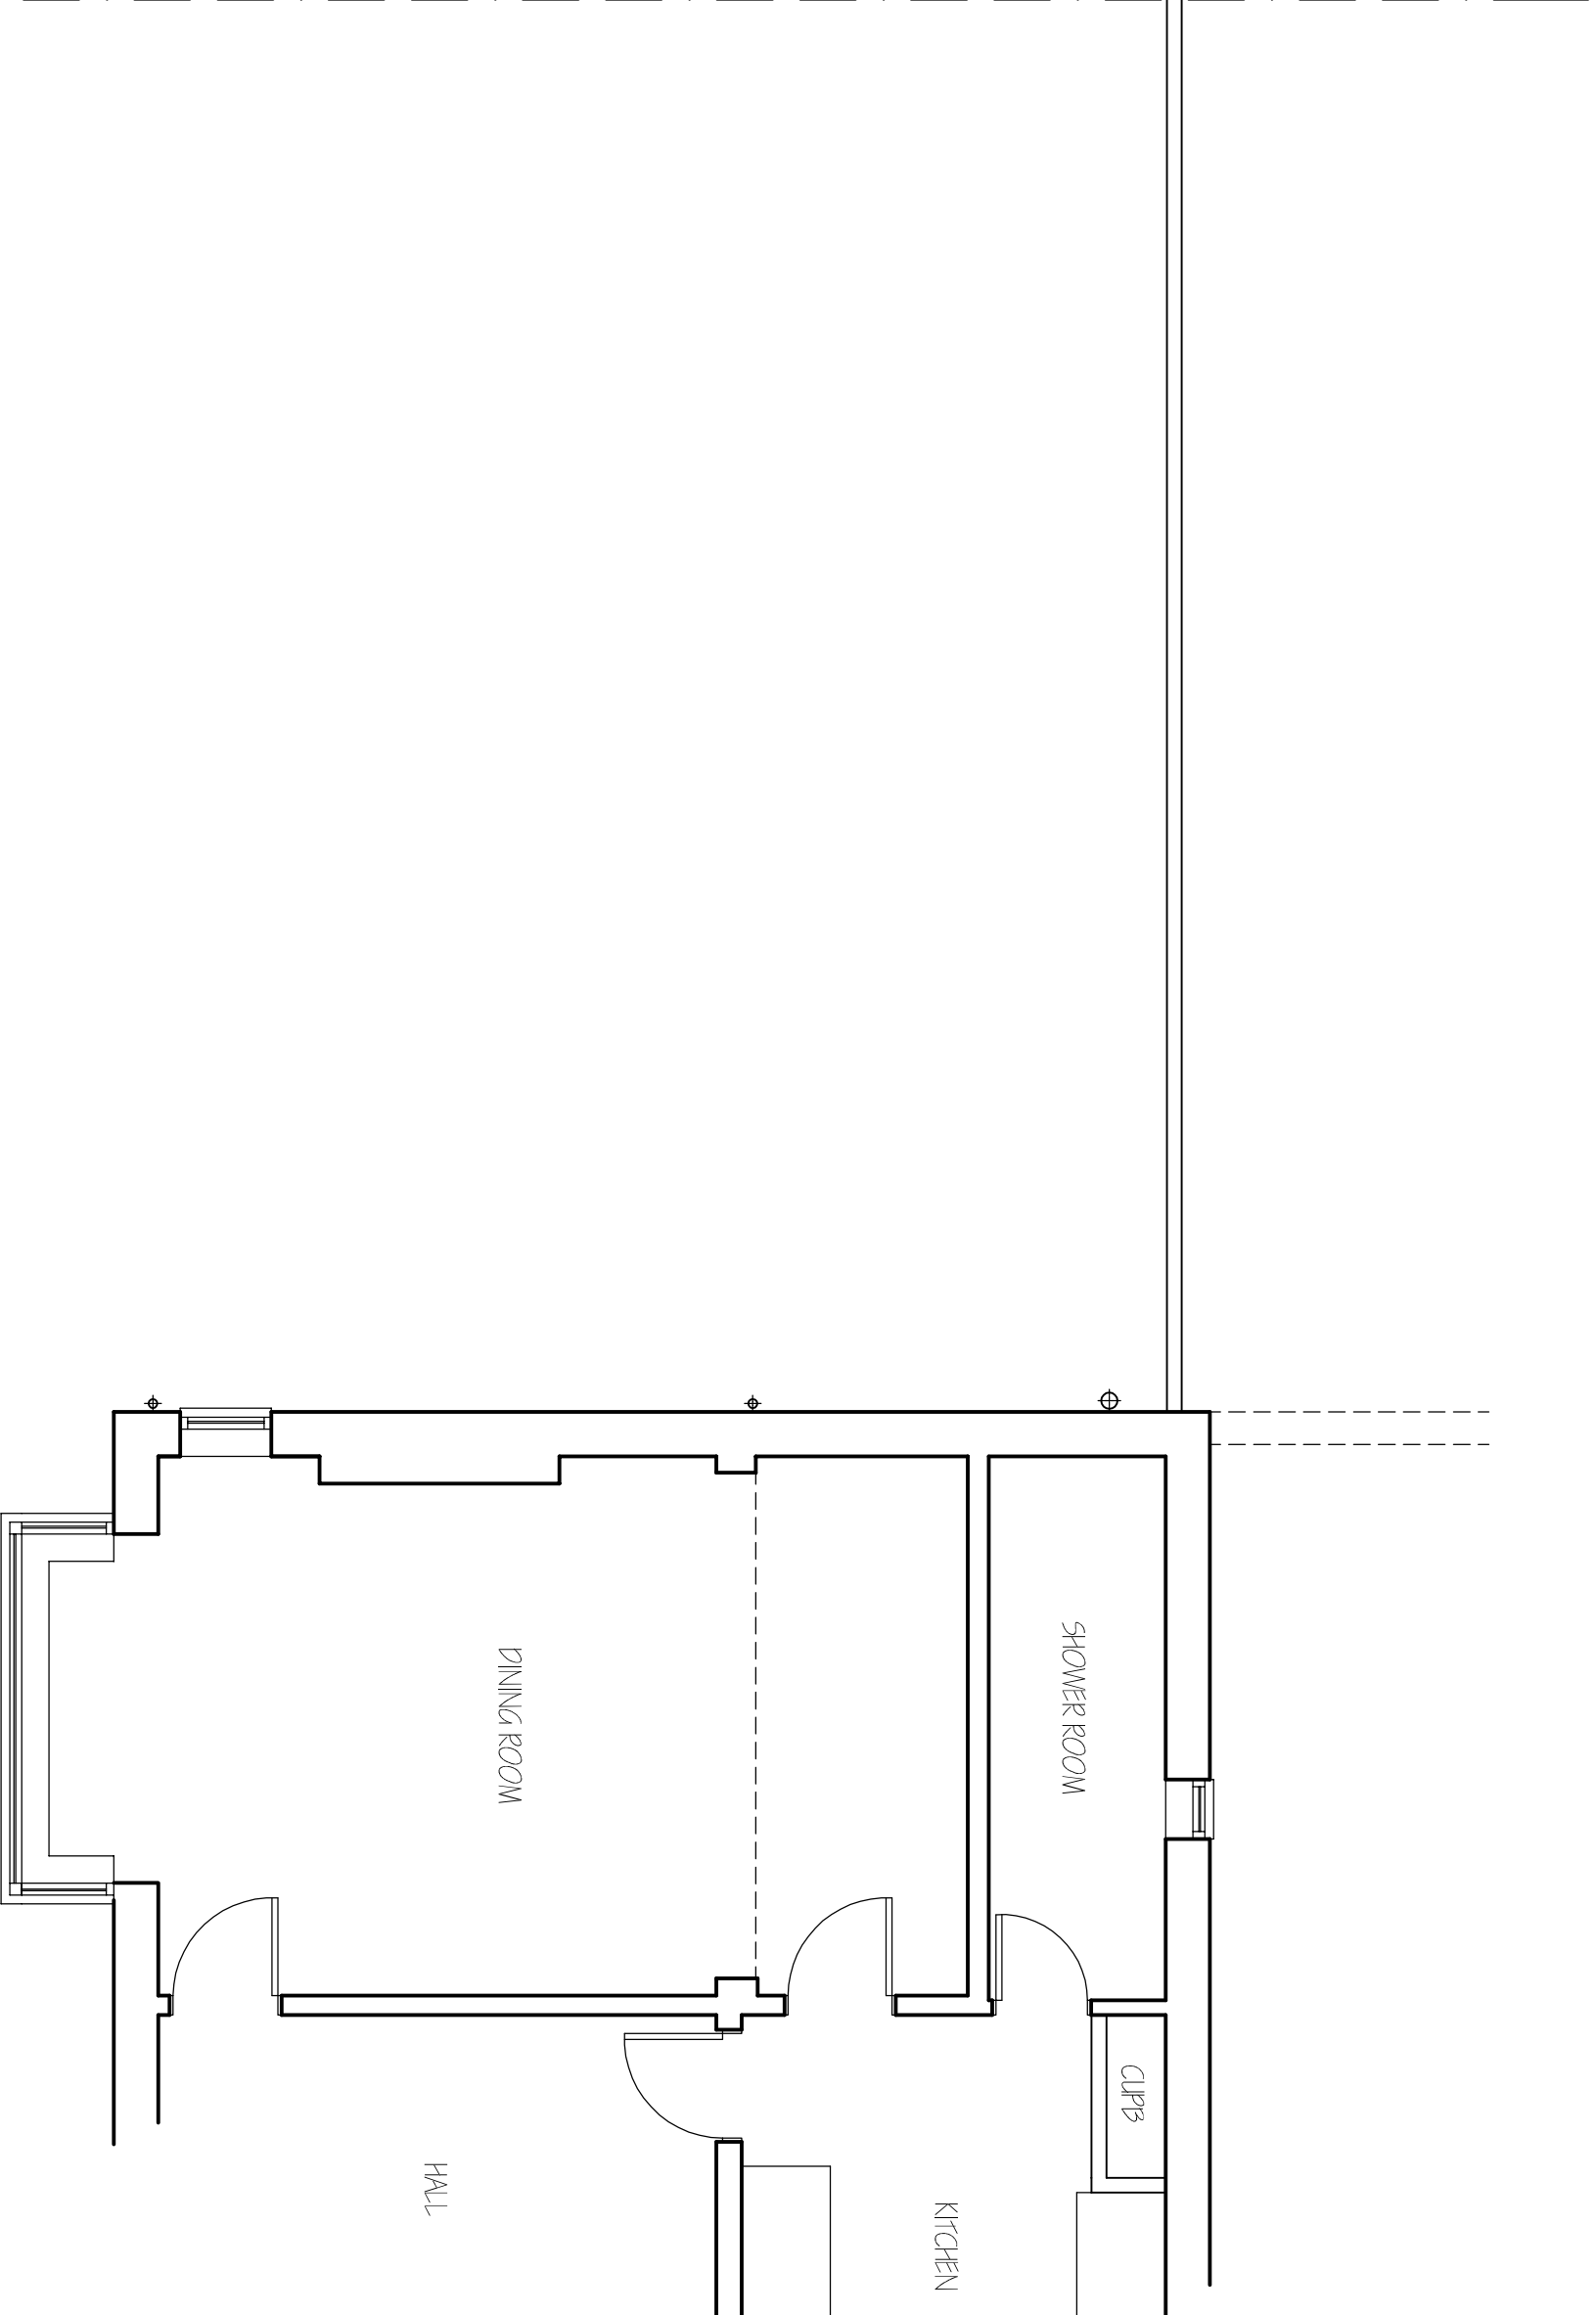LOCATION PLAN.
1/1250.

GROUND FLOOR LAYOUT PLAN

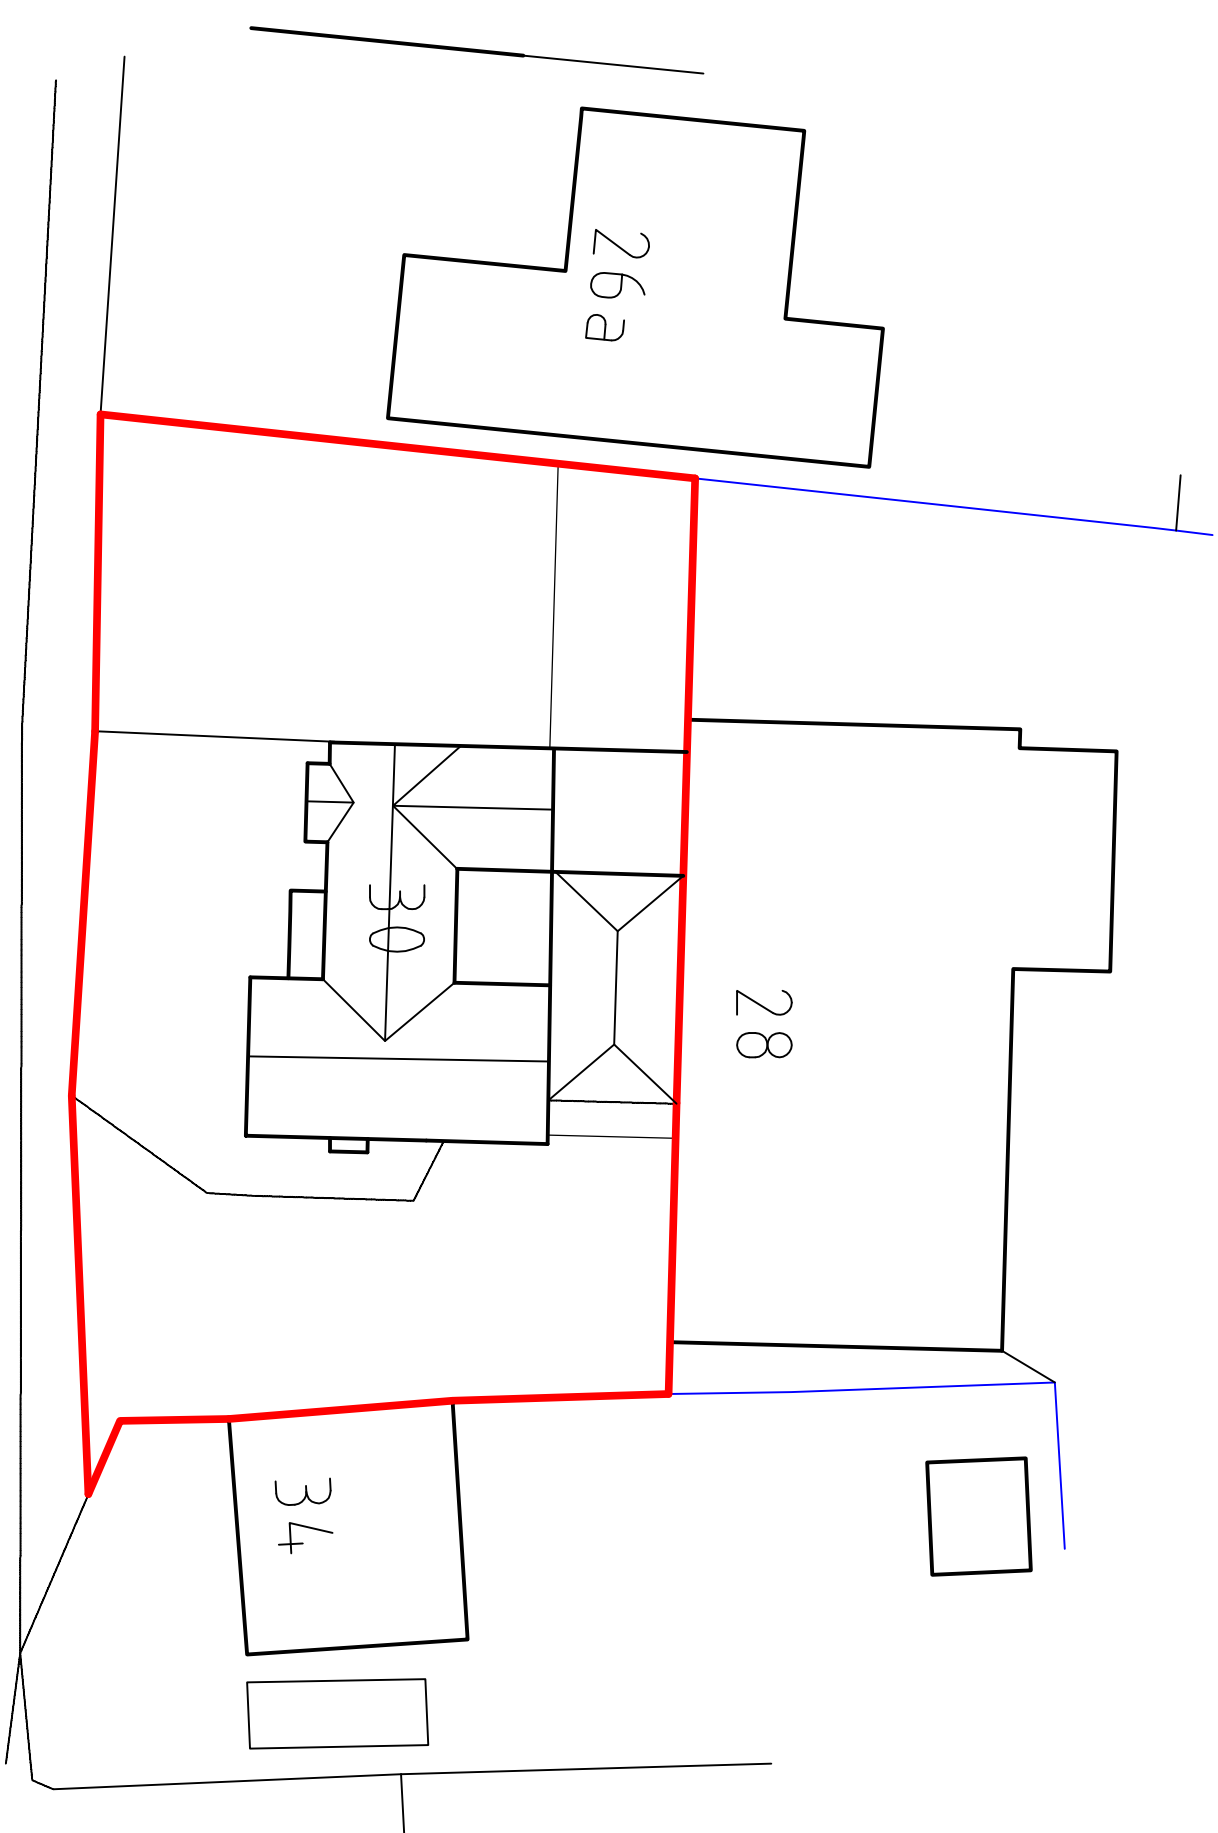SITE LAYOUT PLAN.
1/250.[illegible]

G. R. MERCHANT LTD.
I,ENG AMICE FIMO

**ARCHITECTURAL, STRUCTURAL
AND LAND DRAINAGE
CONSULTANTS**
4 Wrights Mews
12A Park Road, Hobeach,
Spalding, Lincs. PE12 7EE
Tel: 01406 490800
Fax: 01406 425744
E-Mail: gr_merchant@btconnect.com

Project
SIDE EXTENSION & DETACHED GARAGE
THE HOLLES
30 AUSTENDYKE ROAD
WESTON HILLS LINC'S, PE12 6BX.

C. HANSON-ROOSE.

Drawing
EXISTING -
FLOOR PLAN & ELEVATIONS
SITE & LOCATION PLANS.

--	--

Job Net	Uprising no.
3854-21	01.
Date	Drawn
JUNE 2021.	SLD.

Scales

DO NOT SCALE FROM THIS DRAWING

[illegible]