

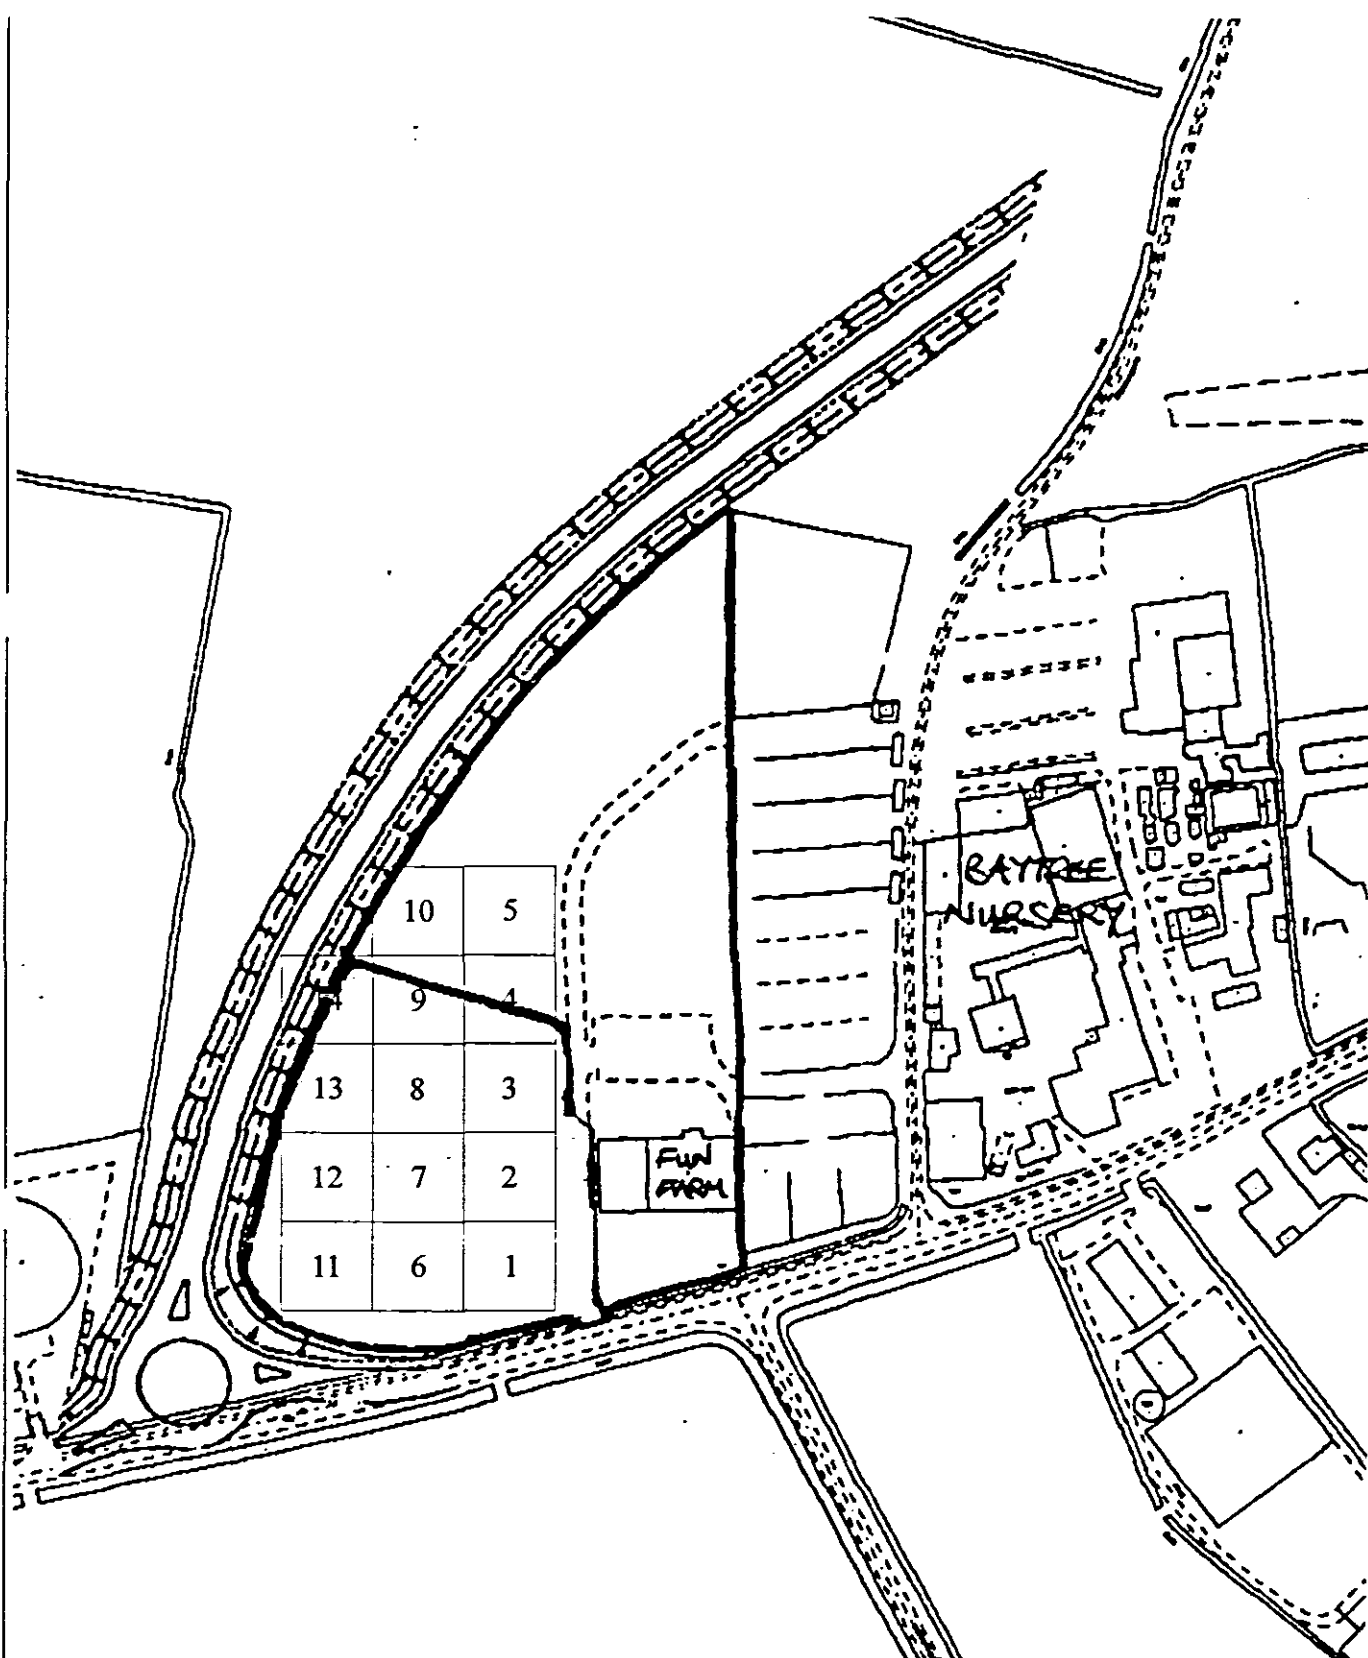


Figure 1: Weston High Road
Location
Scale 1:2500

Reproduce from the Ordnance Survey map
with permission of the Controller of Her
Majesty's Stationary Office © Crown copyright
License number AL 100014722