

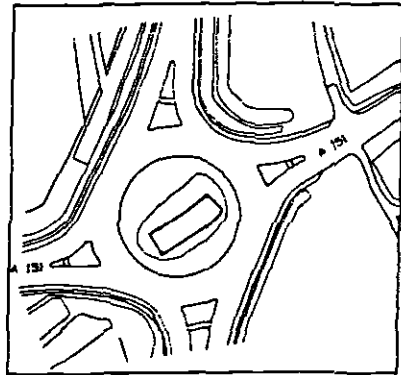


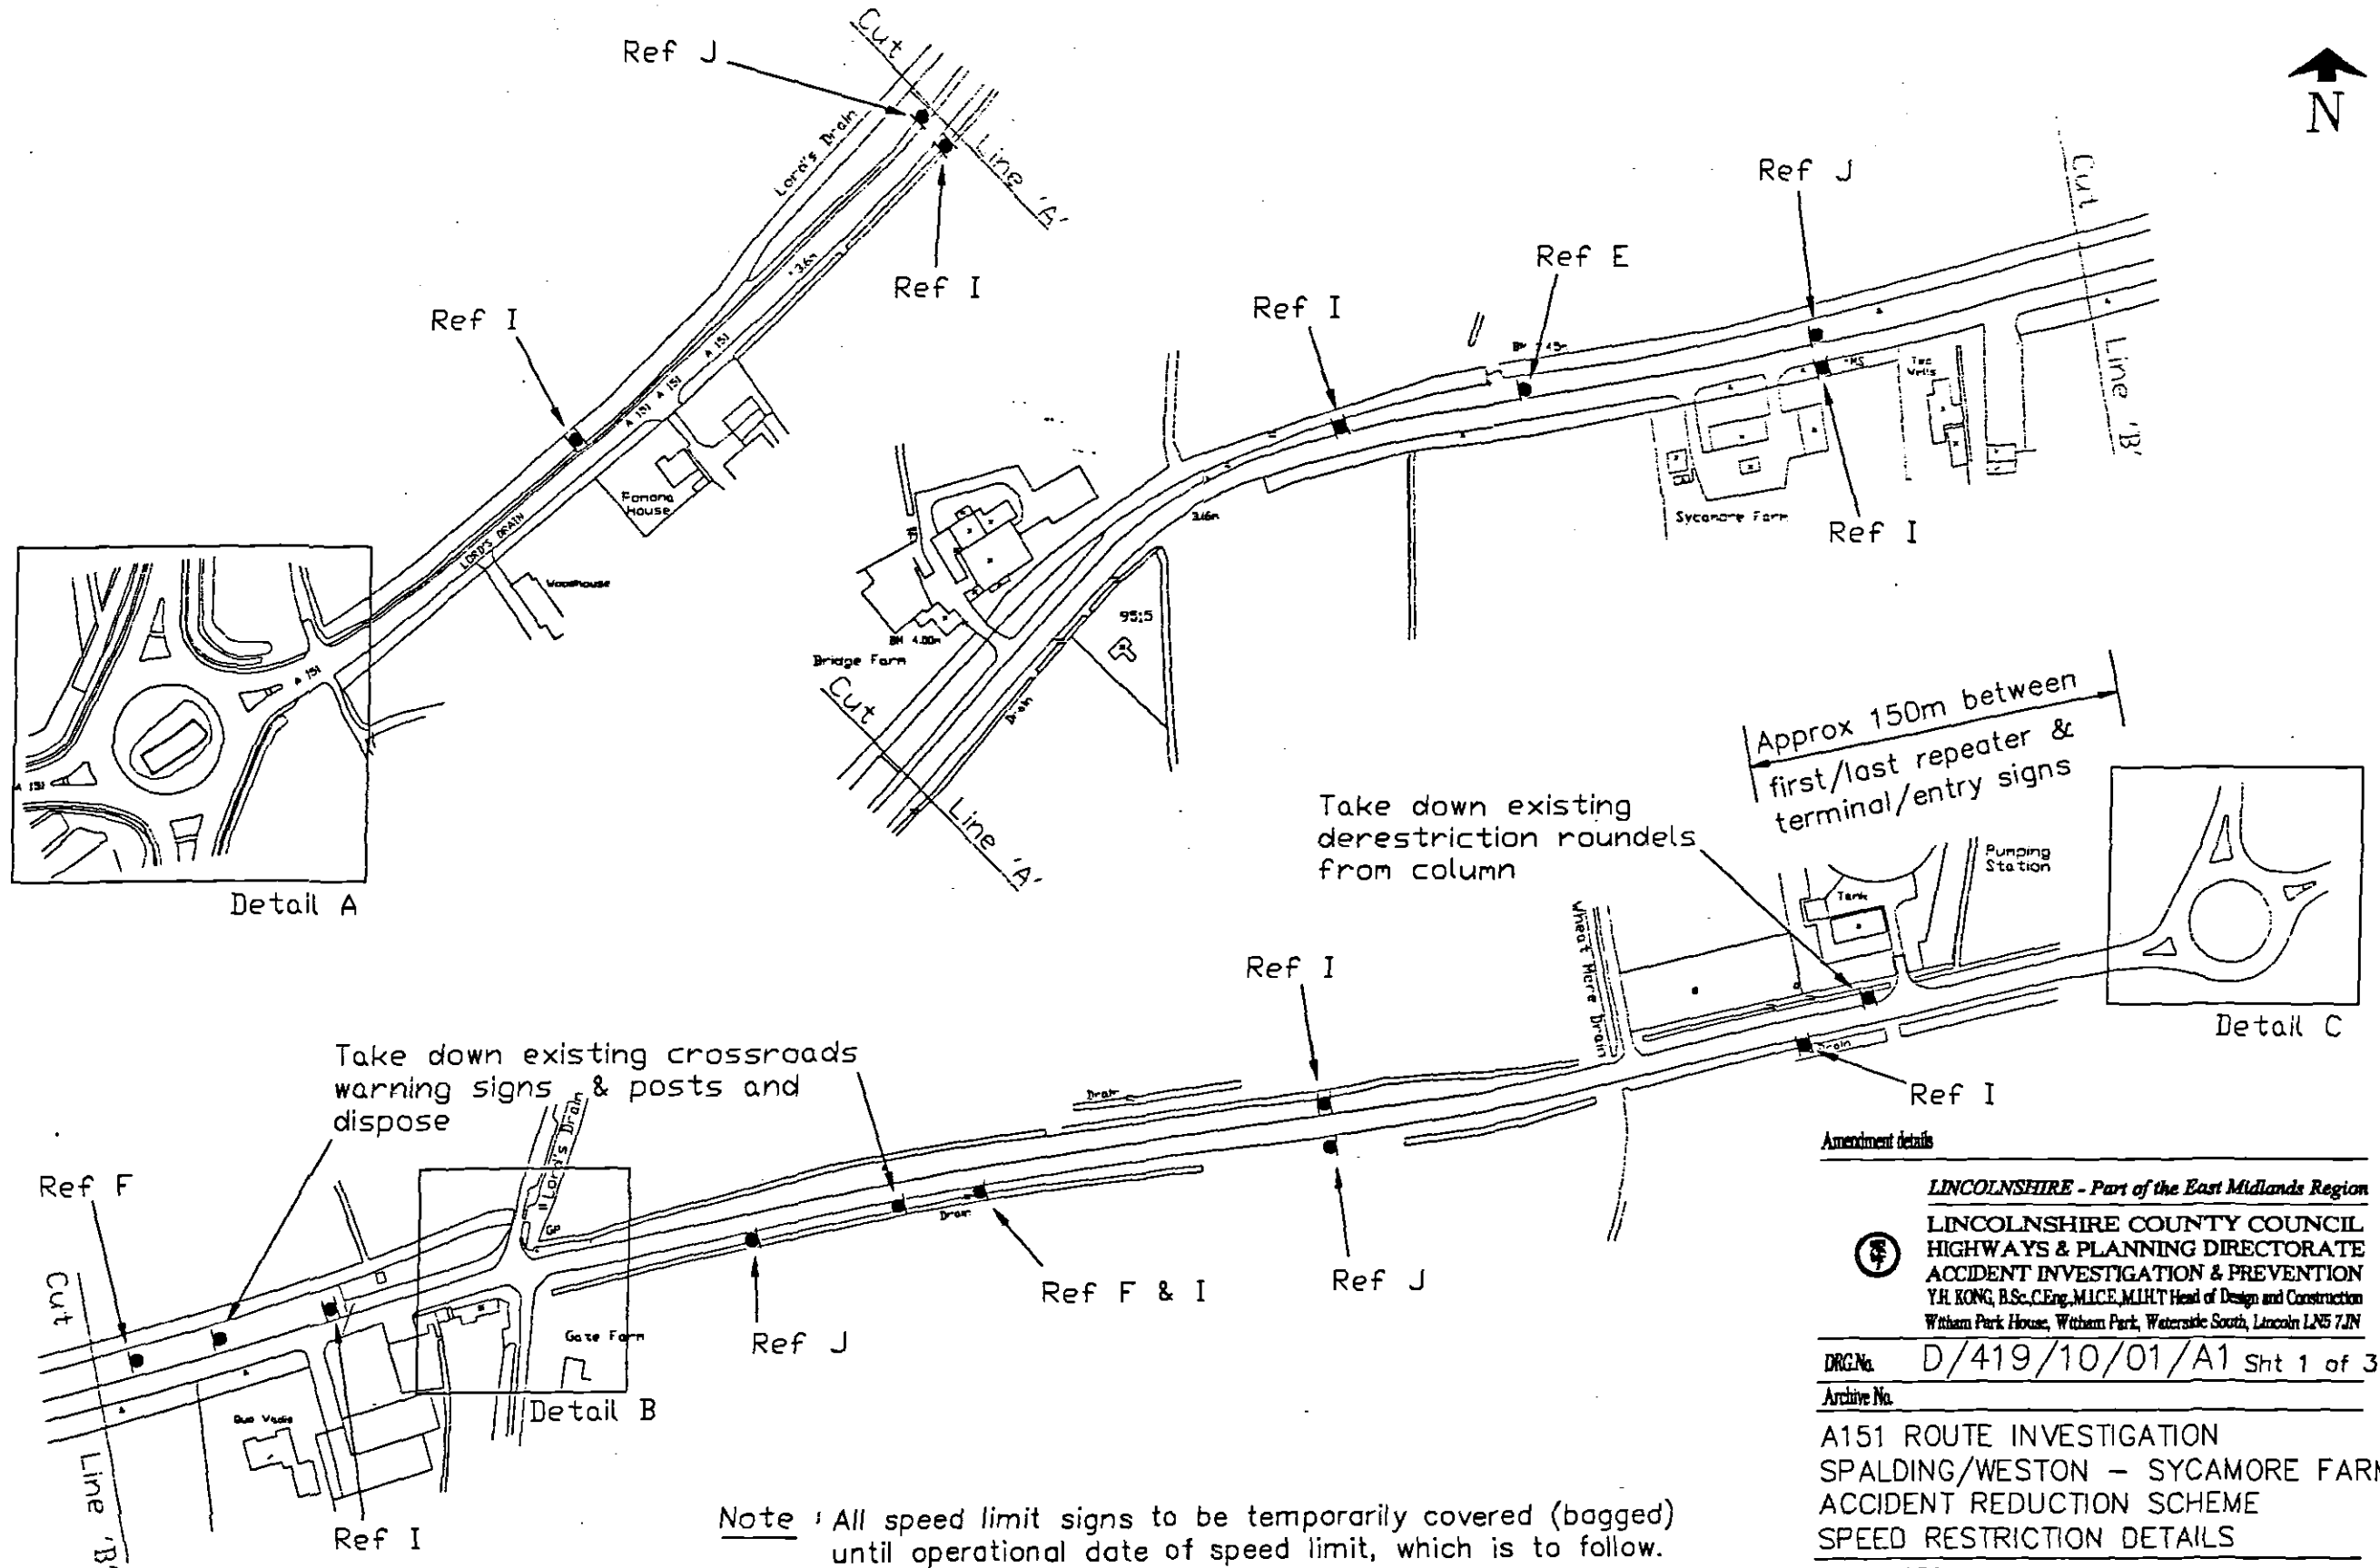

Detail A

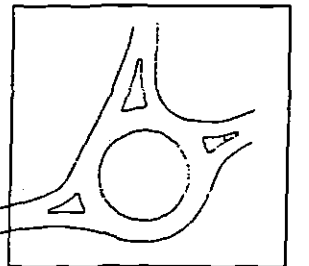

Detail C

Take down existing crossroads warning signs & posts and dispose

Take down existing derestriction roundels from column

Approx 150m between first/last repeater & terminal/entry signs

Amendment details

LINCOLNSHIRE - Part of the East Midlands Region

LINCOLNSHIRE COUNTY COUNCIL
HIGHWAYS & PLANNING DIRECTORATE
ACCIDENT INVESTIGATION & PREVENTION
Y.H. KONG, B.Sc., C.Eng., M.I.C.E., M.I.H.T. Head of Design and Construction
Witham Park House, Witham Park, Waterside South, Lincoln LN5 7JN

DRG No. D/419/10/01/A1 Sht 1 of 3

Archive No.

A151 ROUTE INVESTIGATION
SPALDING/WESTON - SYCAMORE FARM
ACCIDENT REDUCTION SCHEME
SPEED RESTRICTION DETAILS

SCALE: 1:2500 approx.

Drawn: D. Johnstone

Date: 03/03

Drafted: L.M. Stowe

Approved: