
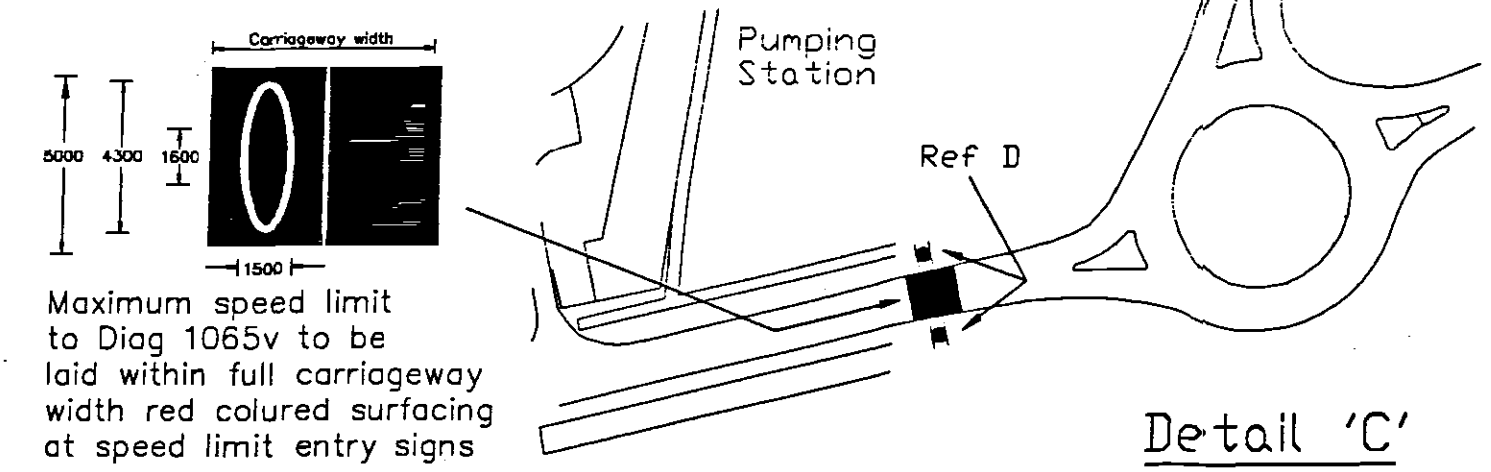
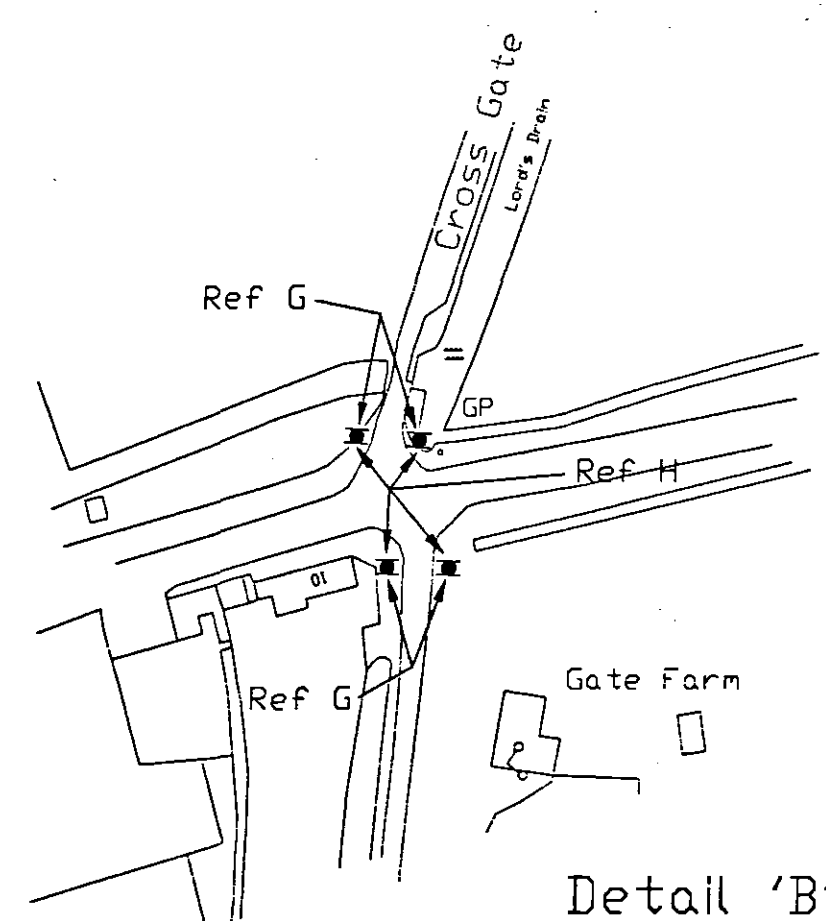


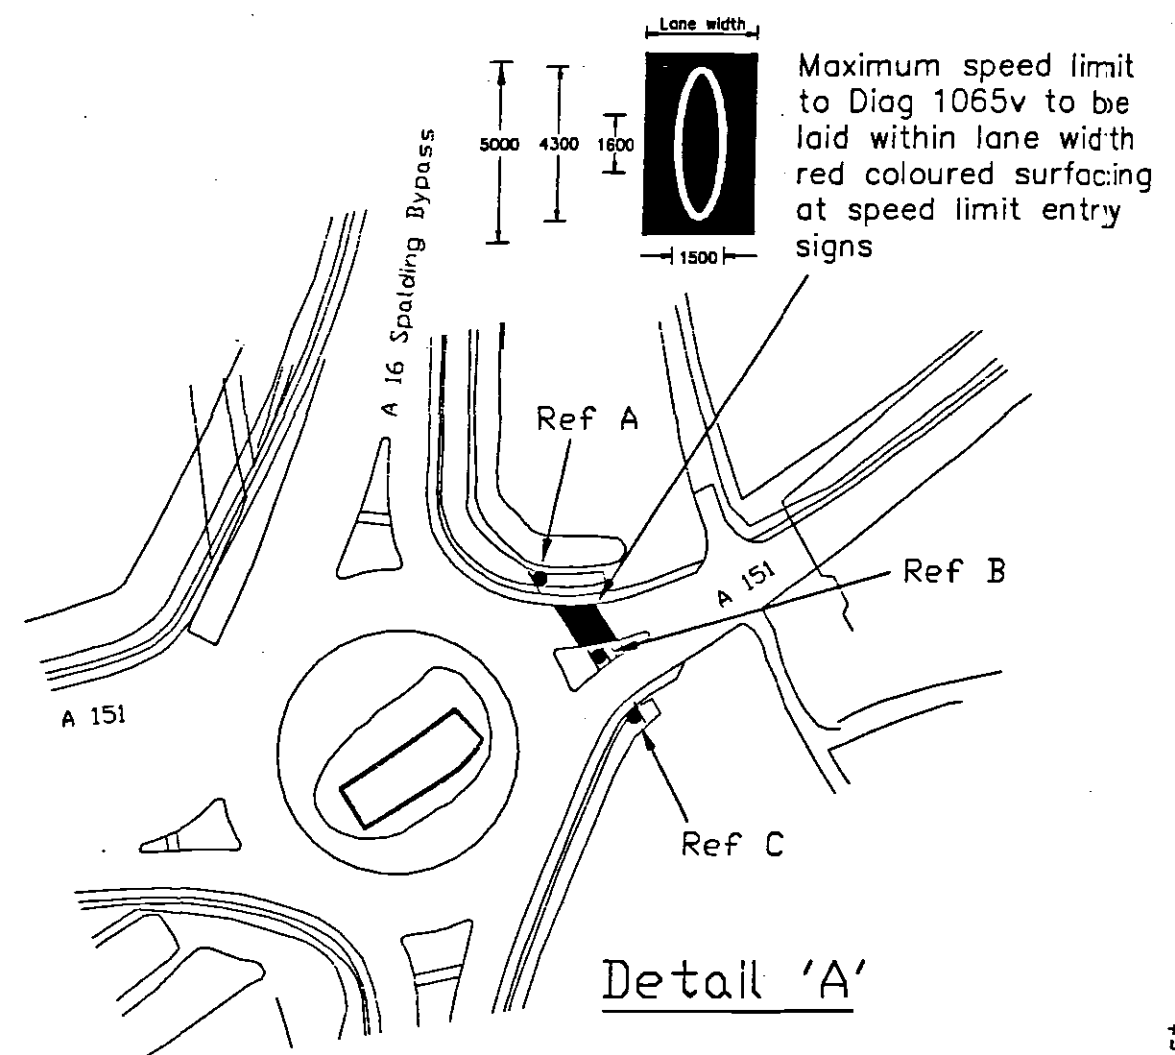

Note : All speed limit signs to be temporarily covered (bagged) until operational date of speed limit, which is to follow.

Amendment details

LINCOLNSHIRE - Part of the East Midlands Region

LINCOLNSHIRE COUNTY COUNCIL
HIGHWAYS & PLANNING DIRECTORATE
ACCIDENT INVESTIGATION & PREVENTION
Y.H. KONG B.Sc., C.Eng., M.I.C.E., M.I.H.T. Head of Design and Construction
Witham Park House, Witham Park, Waterside South, Lincoln LN5 7JN

DRG No. D/419/10/01/A1 Sht 2 of 3
Archive No.

A151 ROUTE INVESTIGATION
SPALDING/WESTON - SYCAMORE FARM
ACCIDENT REDUCTION SCHEME
SPEED RESTRICTION DETAILS

SCALE: Not to scale

Drawn: D. Johnstone Date: 03/03
Drafted: L.M. Stowe Approved: