SHDC
Planning & Development
11 OCT 2011
Ref: 0774-11

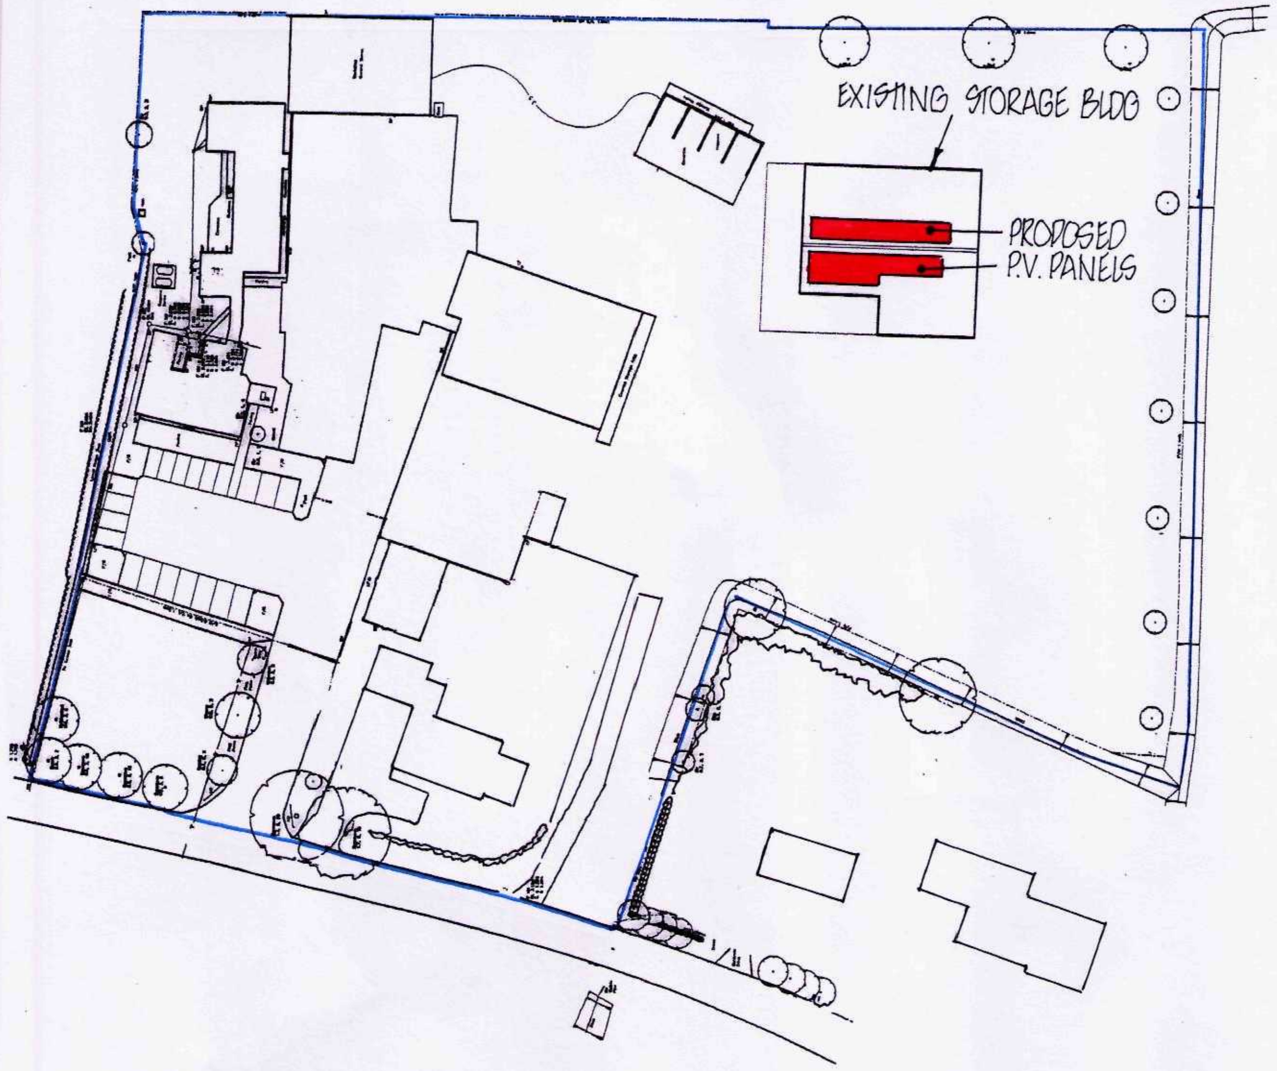
EXISTING STORAGE BLDG
PROPOSED
P.V. PANELS

BLOCK PLAN 1:1000

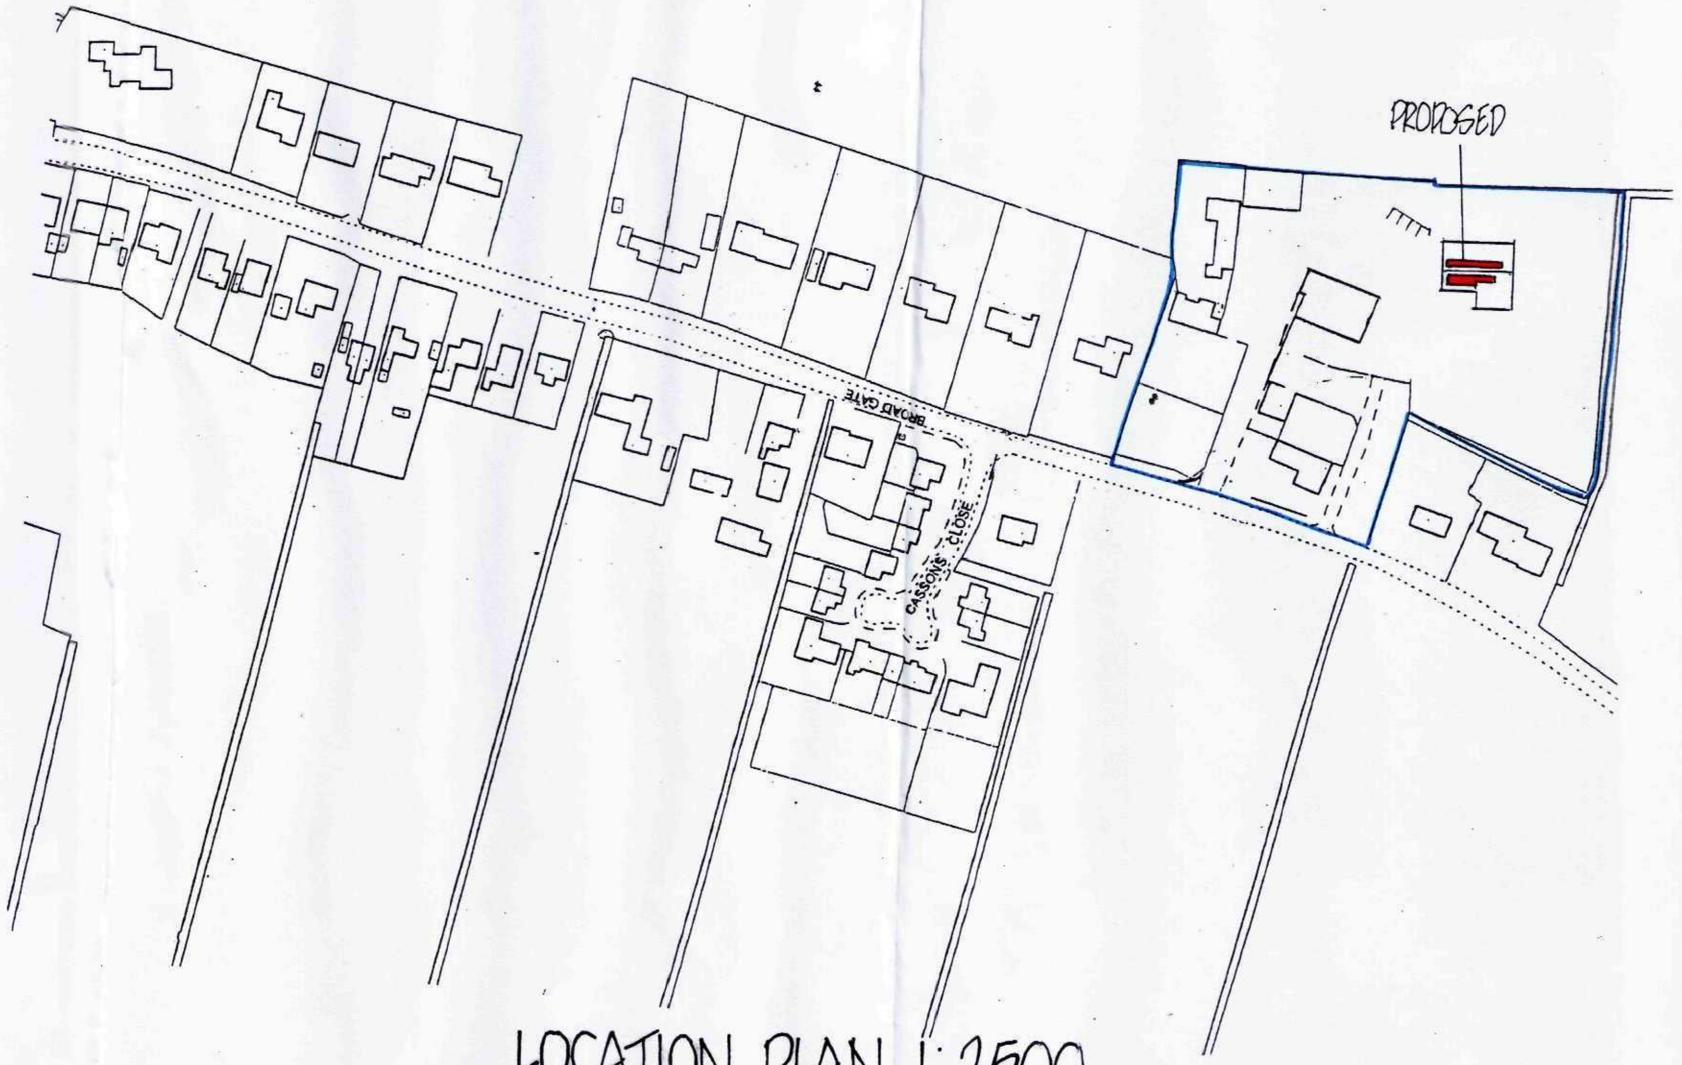
PROPOSED
BROAD GATE
CASSONS CLOSE

LOCATION PLAN 1:2500

PROPOSED INSTALLATION OF PHOTOVOLTAIC (PV) SYSTEM
TO EXISTING STORAGE/OFFICE BUILDING ROOF
BROADGATE HOUSE, BROADGATE, WESTON HILLS,
SPALDING. LINCOLNSHIRE PE12 6DB

DRG N° 1116/1 SCALES: AS SHOWN OCT 2011