
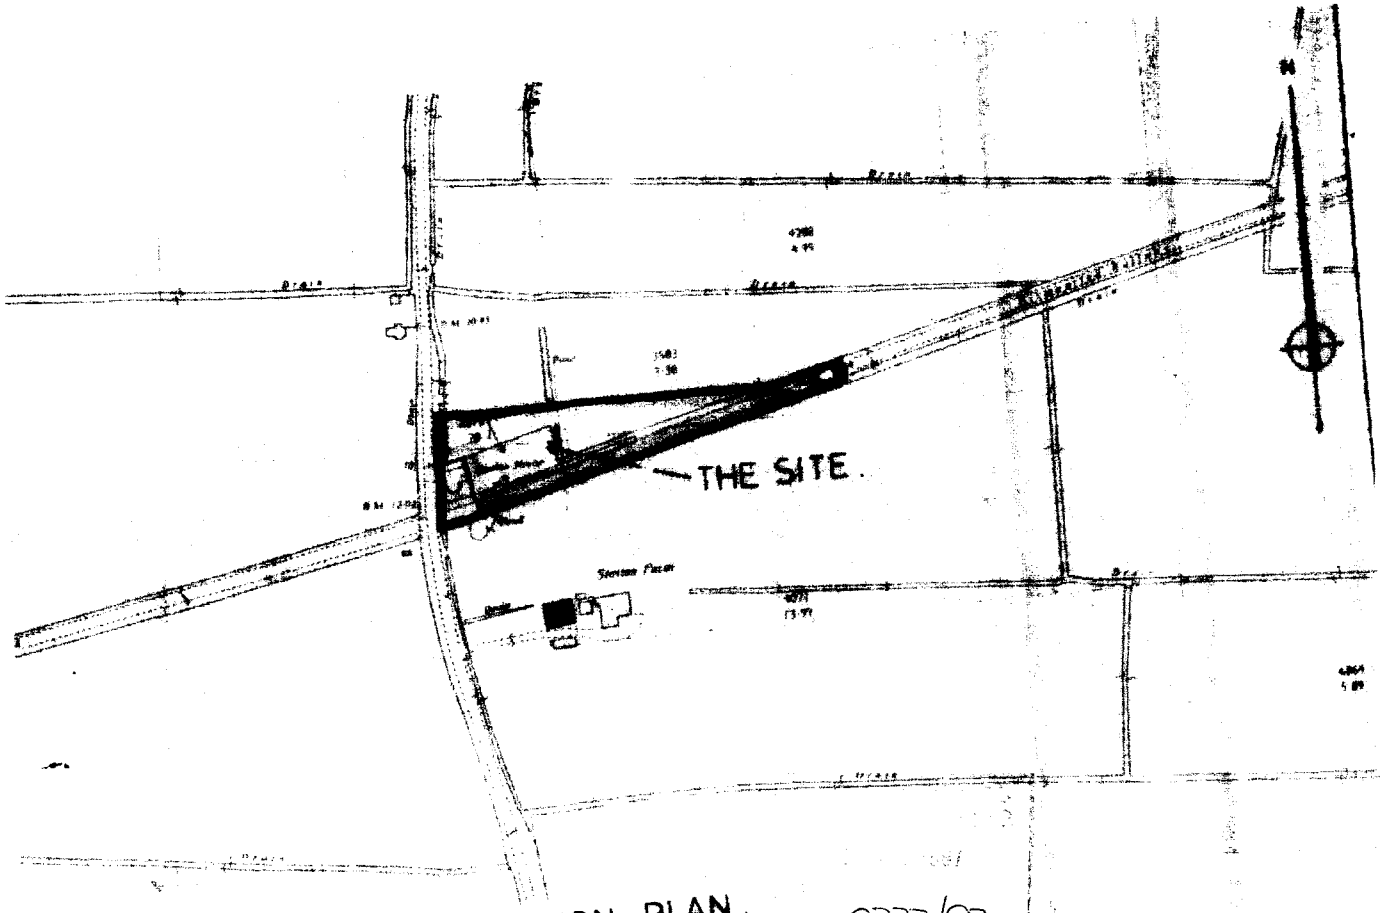



LOCATION PLAN 0777/97

SCALE : 1/2500.

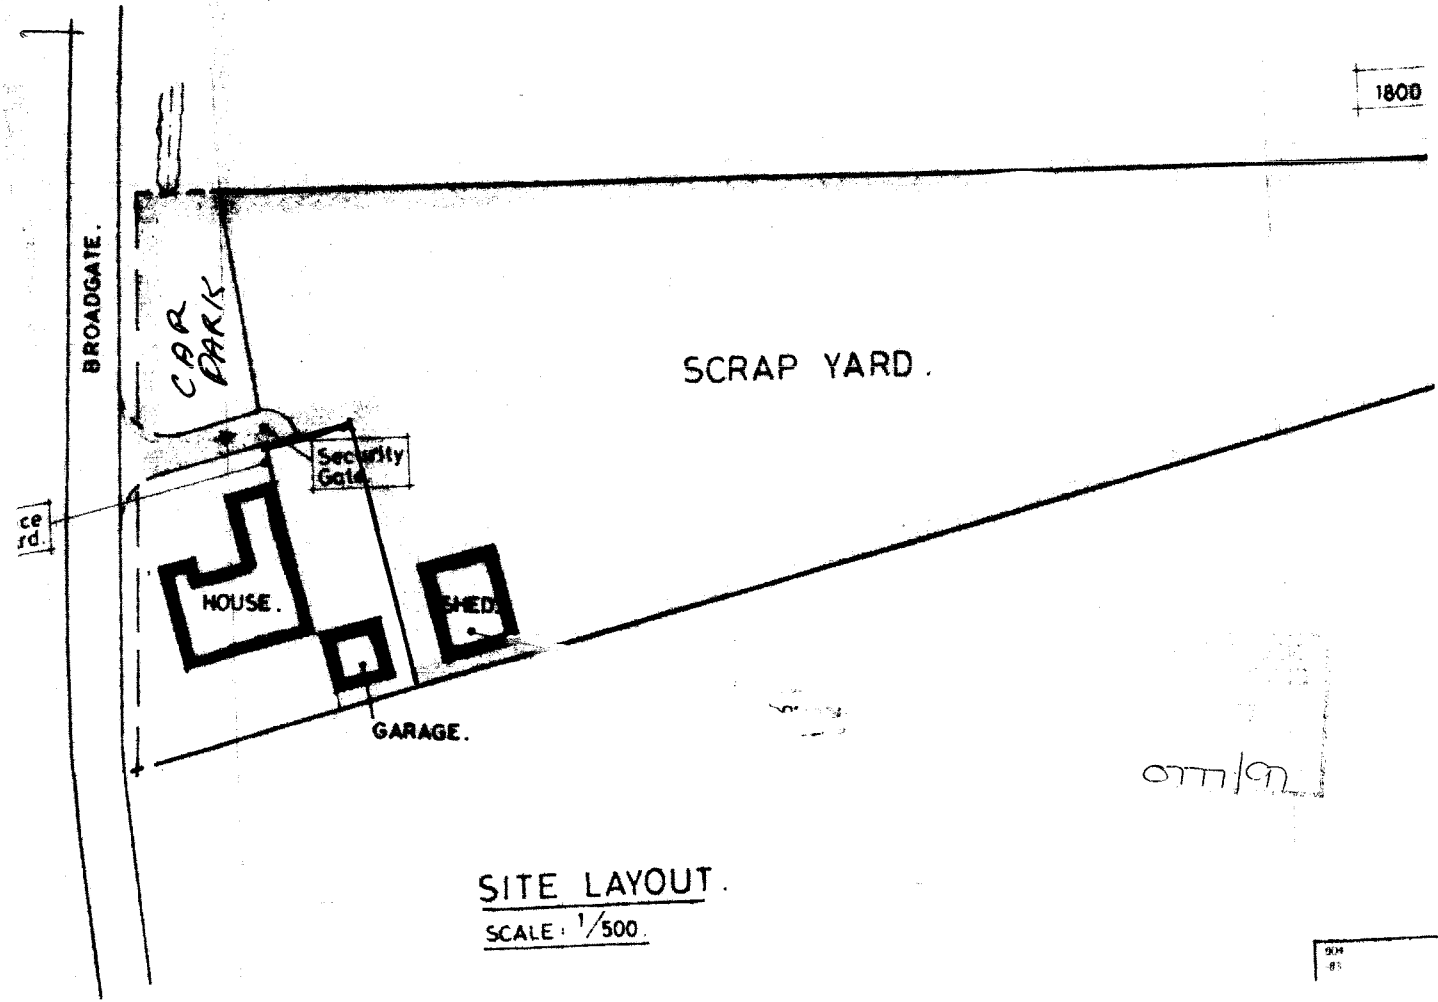

SITE LAYOUT.

SCALE: 1/500.

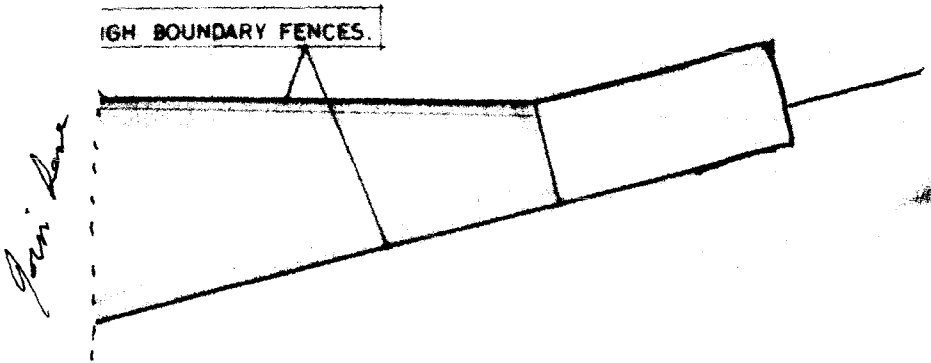
IGH BOUNDARY FENCES.