

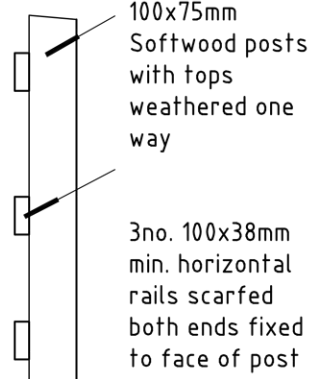
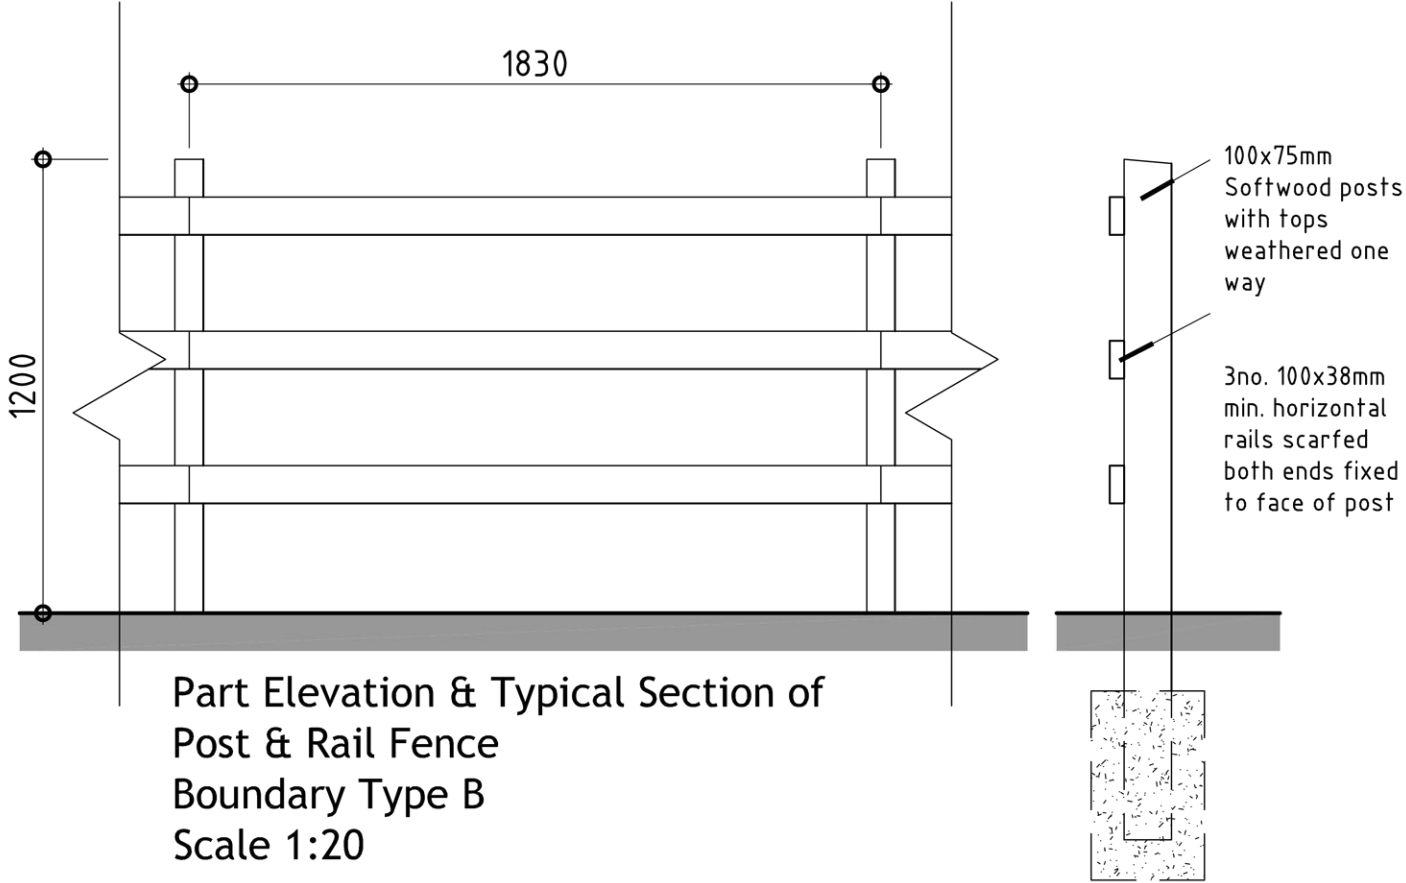


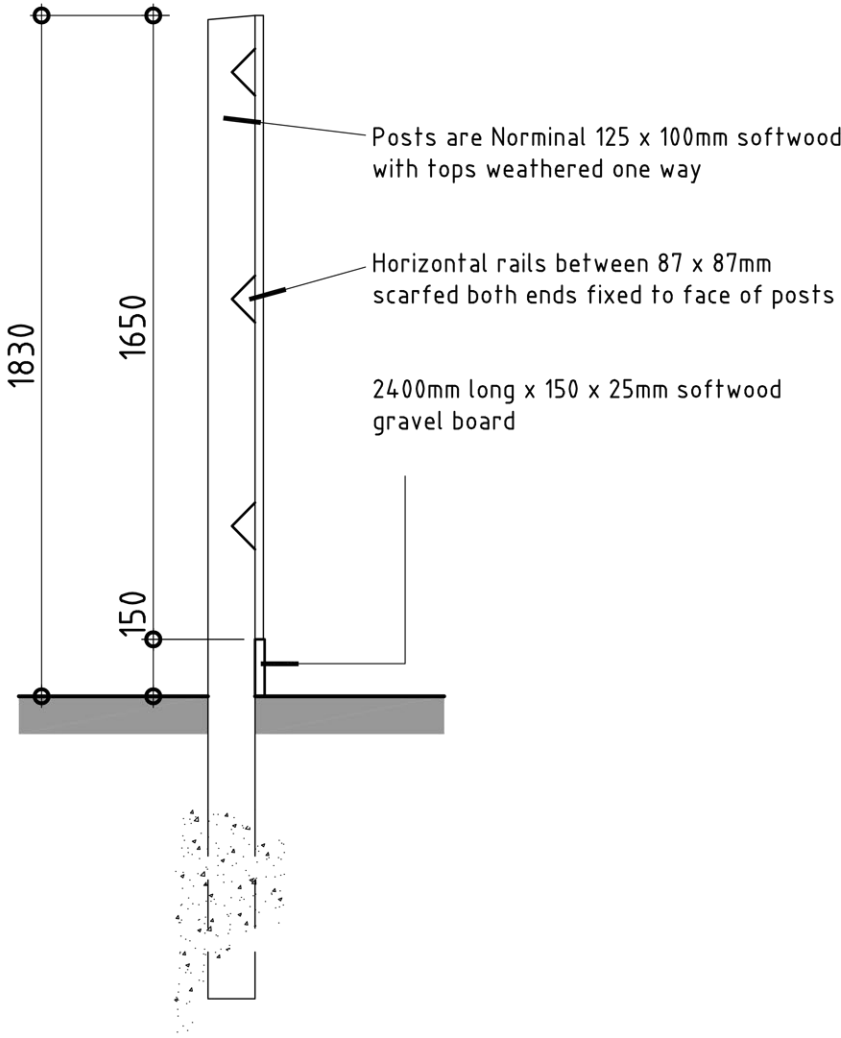

Street Scene Sectional Elevation 'A-A' to High Road

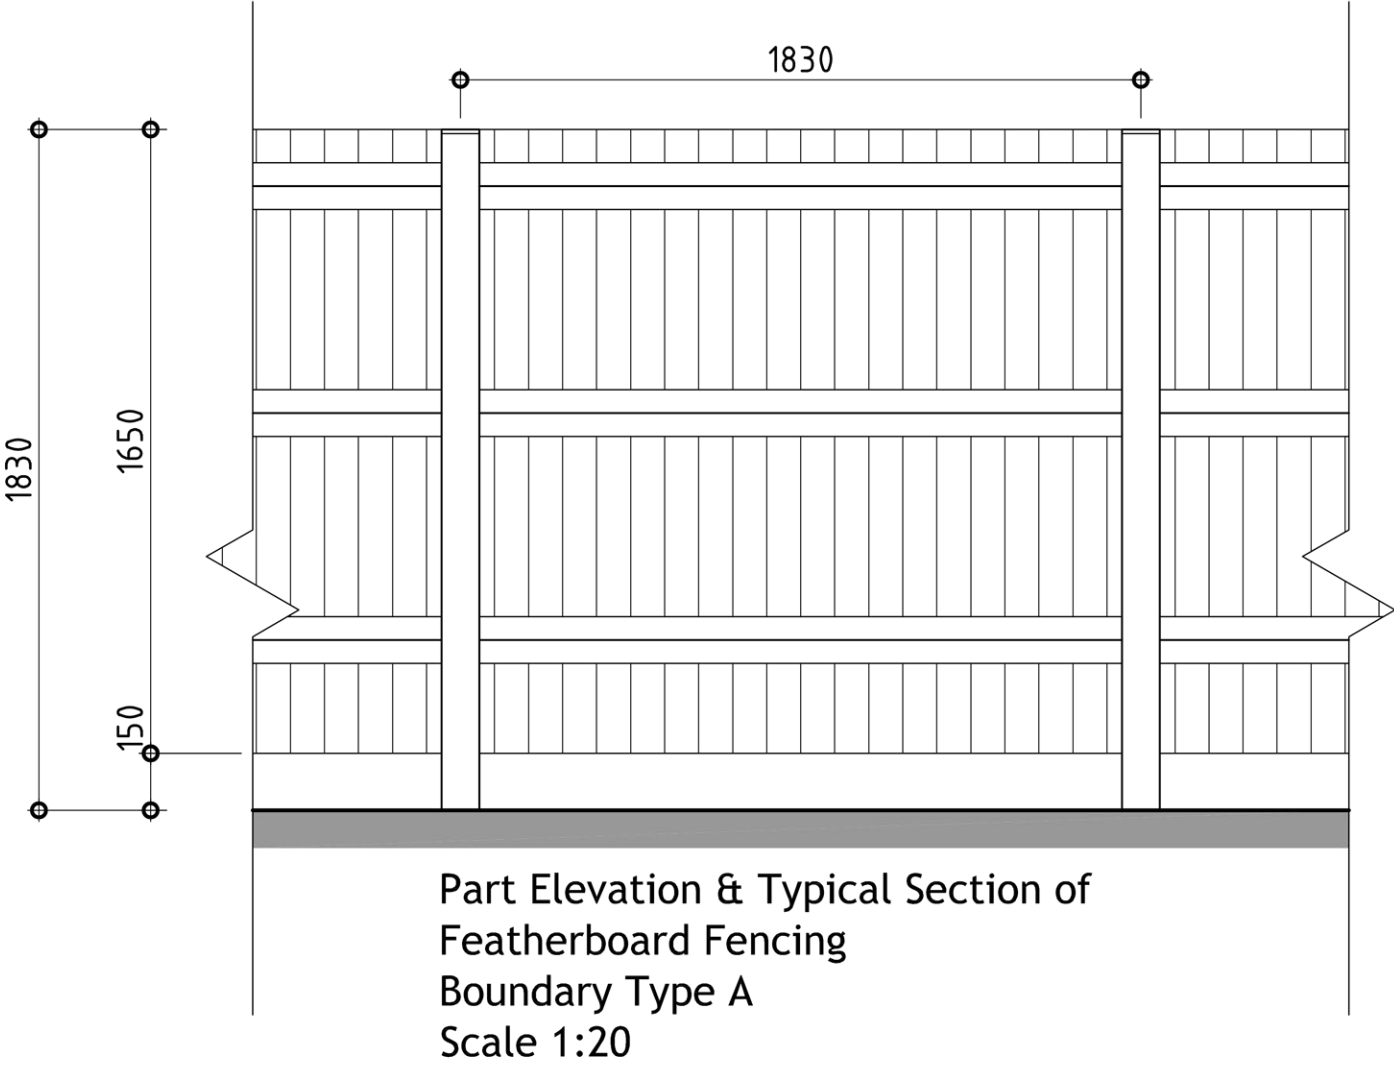

22 SHORE VIEW, PETERBOROUGH CAMBRIDGESHIRE, PE7 8FS E.info@seven22.co.uk - T.07799 585277		
PROJECT RESIDENTIAL DEVELOPMENT HIGH ROAD WESTON SPALDING PE12 6JU		
CLIENT HIGHGROVE HOMES (SPALDING) LTD		
TITLE PROPOSED SECTIONAL ELEVATION & BOUNDARY TREATMENTS		
DRAWING No. 095 P04		
SCALE 1:20 @ A1	DATE AUG 2024	REV