
SHDC
Planning & Development
Rec 08021/03

FORM VICTORIAN DORMER WITH MATCHING TILES ON 38mm X 19mm TILE BATTENS ON UNDERTILE FELT ON 75mm X 38mm RAFTERS. CODE 5 LEAD ON 150mm X 20mm VALLEY BOARDS. STUDWORK FRONT TO DORMER, PLASTERBOARD AND SKIM FINISH. CODE 4 LEAD FLASHING UNDER TILES DRESSED OVER ROOF GLAZING BARS

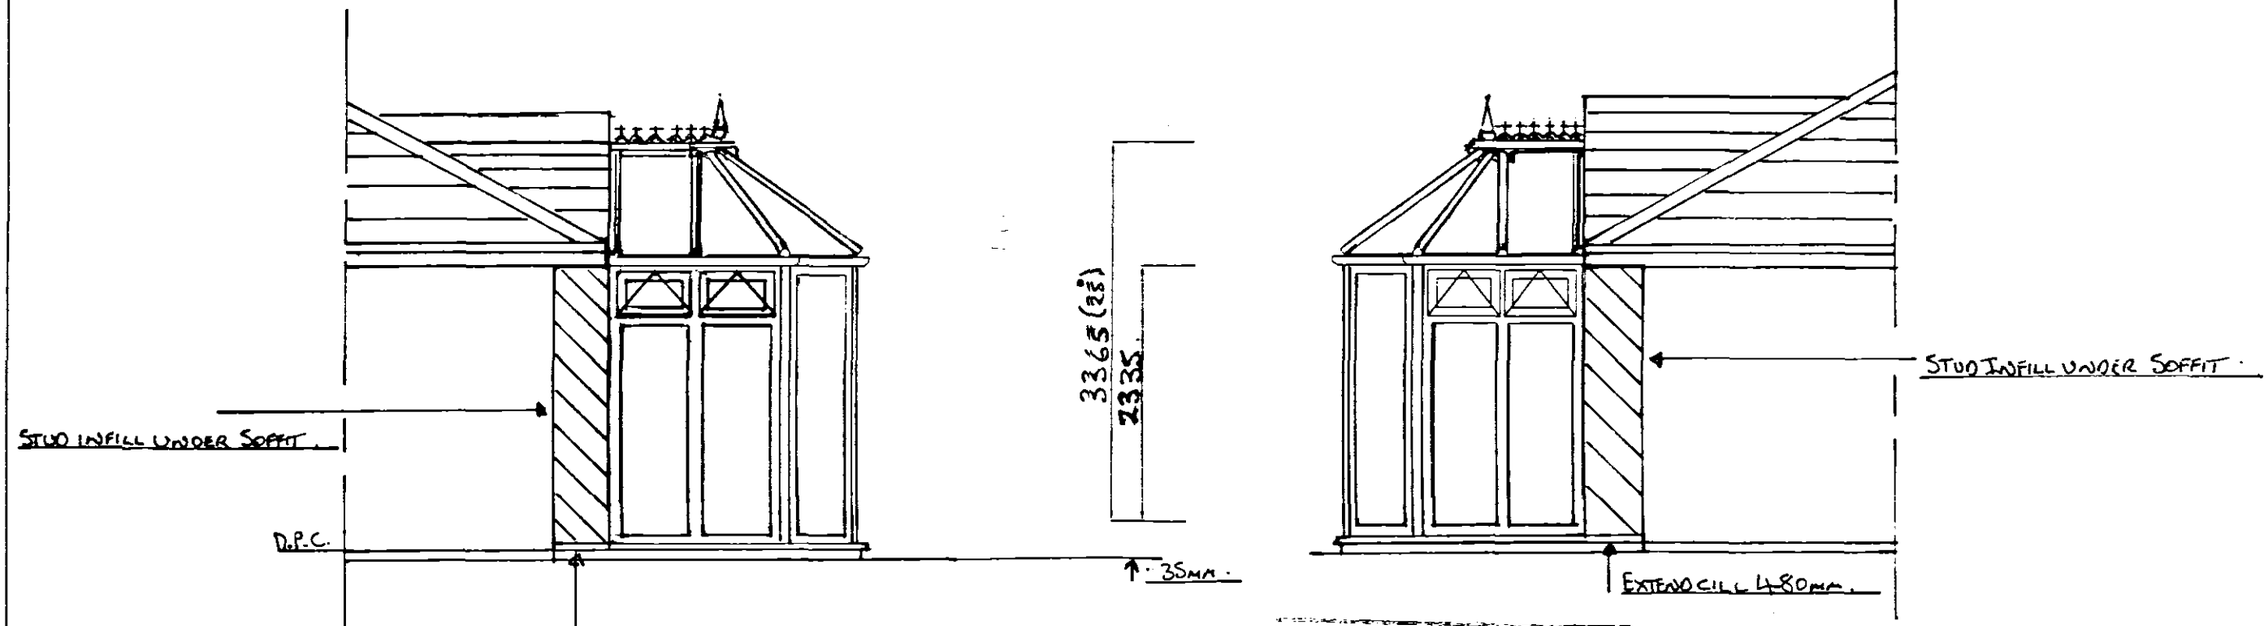

DETERMINED
PLAN

Customers Signature	Date	Drawing No.	Property Elevation:	Unit Elevation:	Scale..	Drawn..
D Wardlaw	5-6-03	099/19036	FRONT SIDES	SIDE ELEVATIONS.	1:50	RJB
					Date.. 29/05/03	Surveyor. JMC