Survey


Superplan®

S99/19036

END

Planning Extract - 1

Site-centred

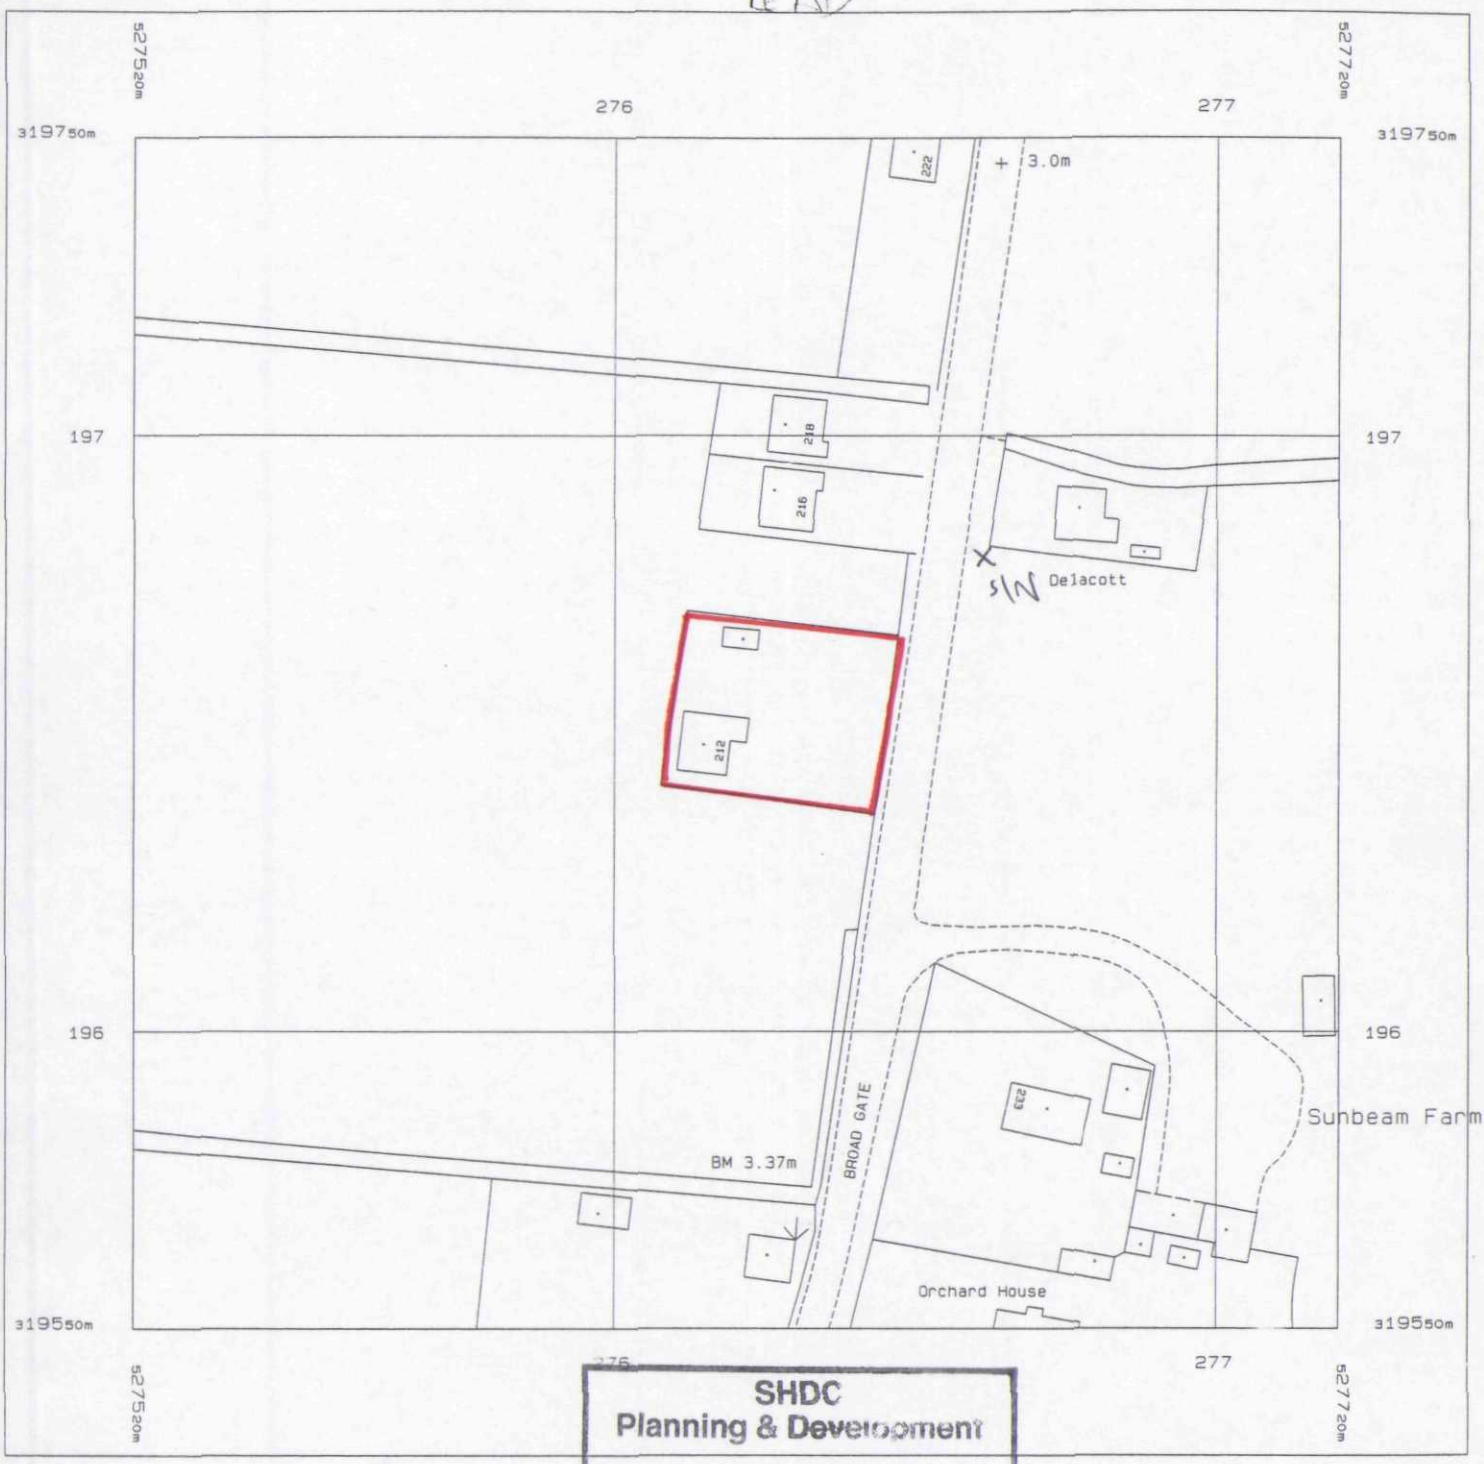

SHDC
Planning & Development
23 JUN 2003
Ref 0802/03

Produced 09 Jun 2003 from Ordnance Survey digital data and incorporating surveyed revision available at this date. © Crown Copyright 2003.

Reproduction in whole or in part is prohibited without the prior permission of Ordnance Survey.

Ordnance Survey, the OS symbol and Superplan are registered trade marks of Ordnance Survey, the national mapping agency of Great Britain.

Part or all of this Superplan is enlarged from mapping produced at one or more of the following scales: 1:1250, 1:2500 & 1:10000

DETERMINED PLAN

Scale 1: 1250

National Grid sheet reference at centre of this Superplan: TF2719

The representation of a road, track or path is no evidence of a right of way.

This Superplan product does not contain all recorded map information.

Centre Coordinates: 527620 319650

Supplied by: National Map Centre

Serial Number: 00006479