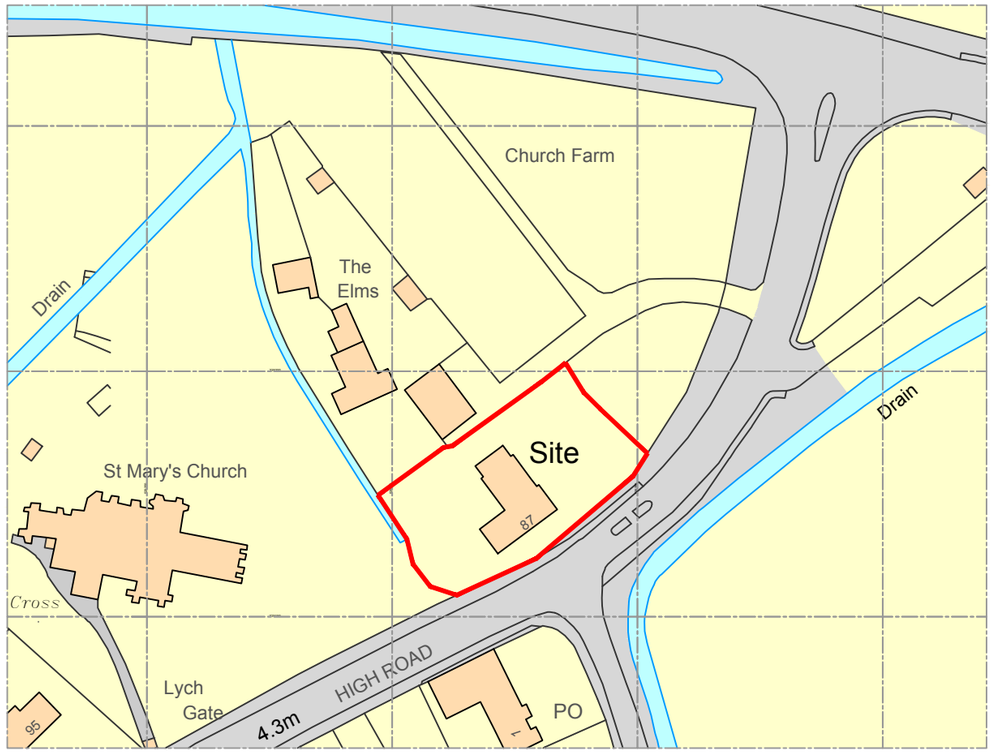

Ordnance Survey, (c) Crown Copyright 2018. All rights reserved. Licence number 100022432

Site location plan as existing

Scale 1 : 1250

SCALE 1 : 1250 10m 20m 30m 40m 50m 60m 70m 80m 90m 100m

SCALE 1 : 1 0m 8mm 16mm 24mm 32mm 40mm 48mm 56mm 64mm 72mm 80mm

N

Client:

Mr P & Mrs H Coleman

Project: **Proposed Swimming pool and Garage/car port at 87 High Road Weston Spalding PE12 6RA**

Date: June 2018

Scale: As Shown @ A3

Drawn by: LS

Checked by: AJO

Drawing No.: **A1307 - 01**

Rev: -

DO NOT SCALE THIS DRAWING. THE CONTRACTOR IS DEEMED TO HAVE CHECKED ALL DIMENSIONS ON SITE AND REPORT ANY DISCREPANCIES TO OGLESBY & LIMB LTD.
THE CONTENTS OF THIS DRAWING ARE COVERED BY COPYRIGHT AND REMAIN THE PROPERTY OF OGLESBY & LIMB LTD. WRITTEN APPROVAL MUST BE OBTAINED FROM OGLESBY & LIMB LTD PRIOR TO DUPLICATION OR REPRODUCTION OF THIS DRAWING OR ITS CONTENTS.
ANY DIMENSIONS NOT SHOWN ARE TO BE CHECKED AND AGREED WITH OGLESBY & LIMB LTD.

Drawing Title:

Site Location Plan
as existing

GENERAL ISSUE

Oglesby & Limb Ltd
Chartered Architect

Suite 1 Market Chambers
12 Market Place, Spalding
PE11 1SL

T: 01775 761196

e-mail: design@o-l-ltd.co.uk

O&L