




Ordnance Survey, (c) Crown Copyright 2018. All rights reserved. Licence number 100022432

Site location plan as proposed
Scale 1 : 1250

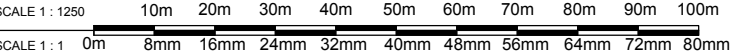

Client:
Mr P & Mrs H Coleman

Project: **Proposed Swimming pool and Garage/car port at
87 High Road
Weston
Spalding
PE12 6RA**

Drawing No.:
A1307 - 10

Rev:
-

Date: **June 2018**
Drawn by: **LS**

Scale: **As Shown @ A3**
Checked by: **AJO**

DO NOT SCALE THIS DRAWING. THE CONTRACTOR IS DEEMED TO HAVE CHECKED ALL DIMENSIONS ON SITE AND REPORT ANY DISCREPANCIES TO OGLESBY & LIMB LTD. THE CONTENTS OF THIS DRAWING ARE COVERED BY COPYRIGHT AND REMAIN THE PROPERTY OF OGLESBY & LIMB LTD. WRITTEN APPROVAL MUST BE OBTAINED FROM OGLESBY & LIMB LTD PRIOR TO DUPLICATION OR REPRODUCTION OF THIS DRAWING OR ITS CONTENTS. ANY DIMENSIONS NOT SHOWN ARE TO BE CHECKED AND AGREED WITH OGLESBY & LIMB LTD.

Drawing Title:
**Site Location Plan
as proposed**
PLANNING APPLICATION ISSUE

Oglesby & Limb Ltd
Chartered Architect

Suite 1 Market Chambers
12 Market Place, Spalding
PE11 1SL

T: 01775 761196

e-mail: design@o-l-ltd.co.uk