


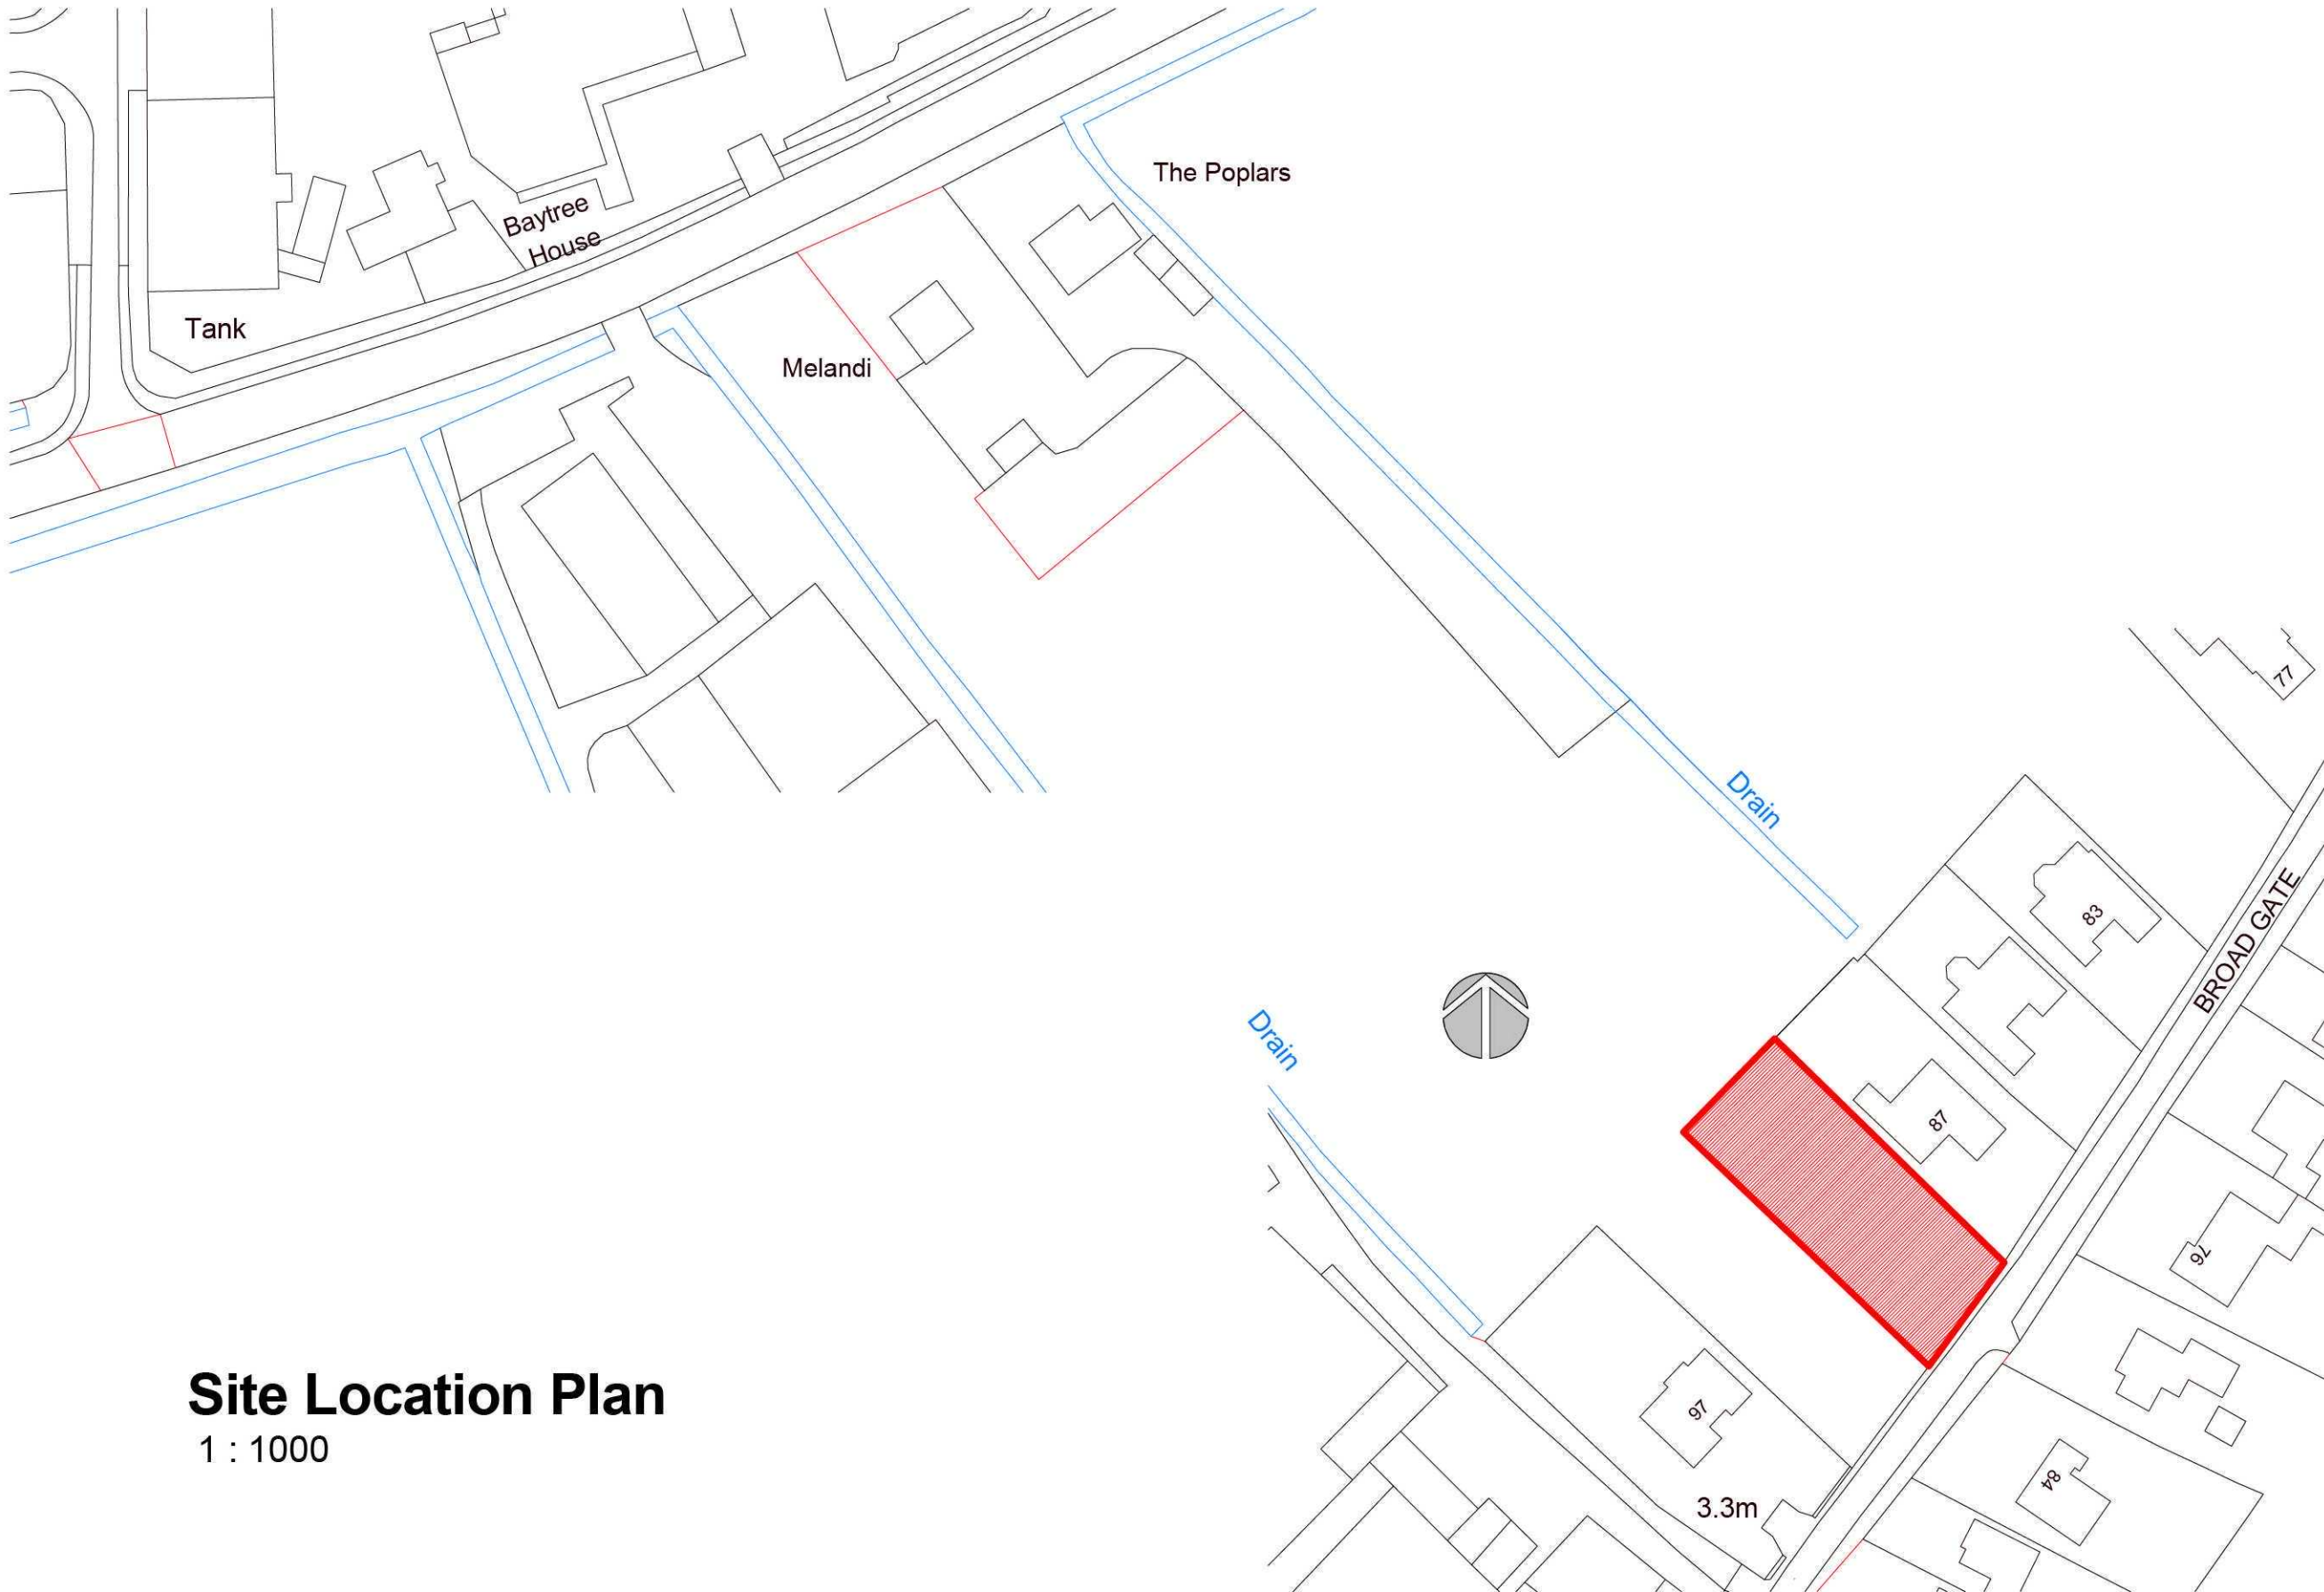

Site Location Plan
1 : 1000

Client: Mr & Mrs G Knipe

Site: Adjacent to:
87 Broadgate
Weston

Drg Title: Location Plan

Contract No 2464

Drg No 007

Revision:



"Treetops", The Raceground, Spalding,
PE11 3AP Tel : 01775 768 921