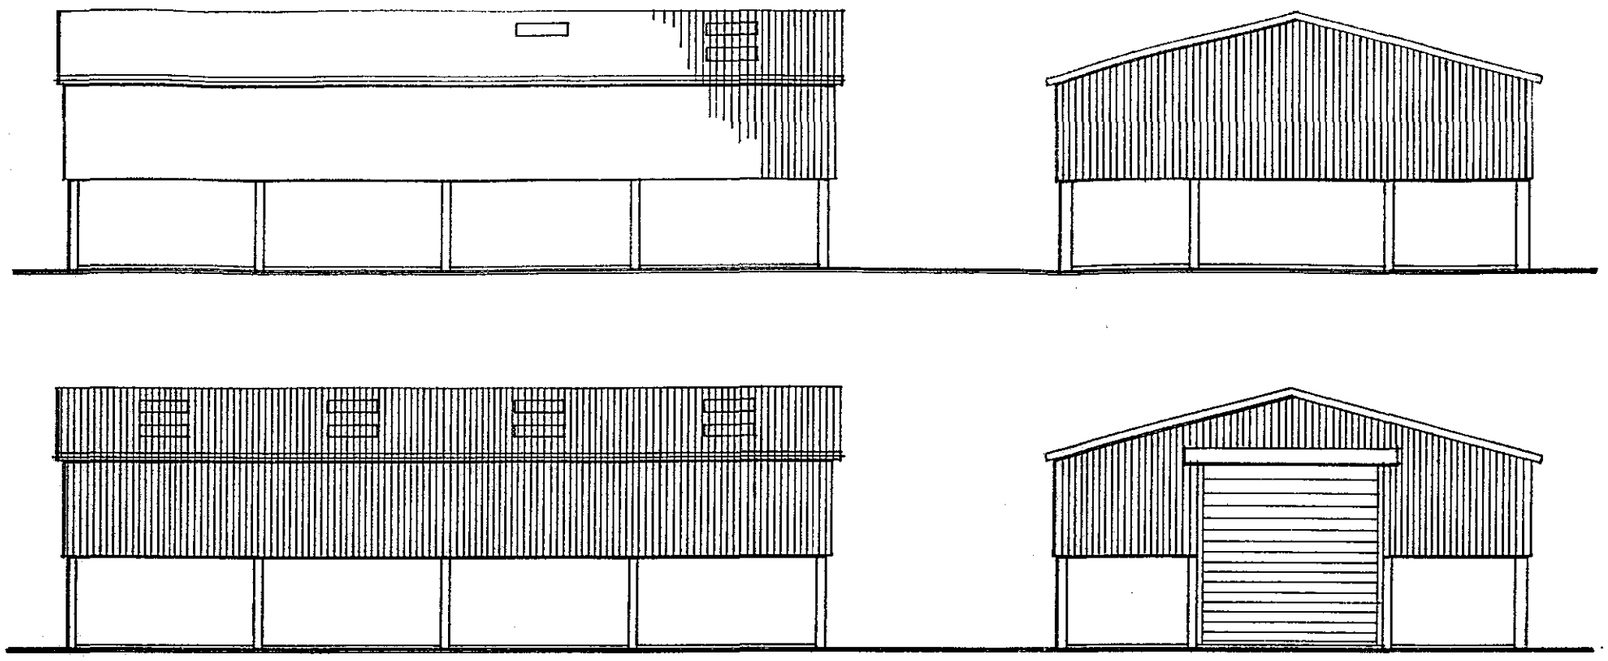

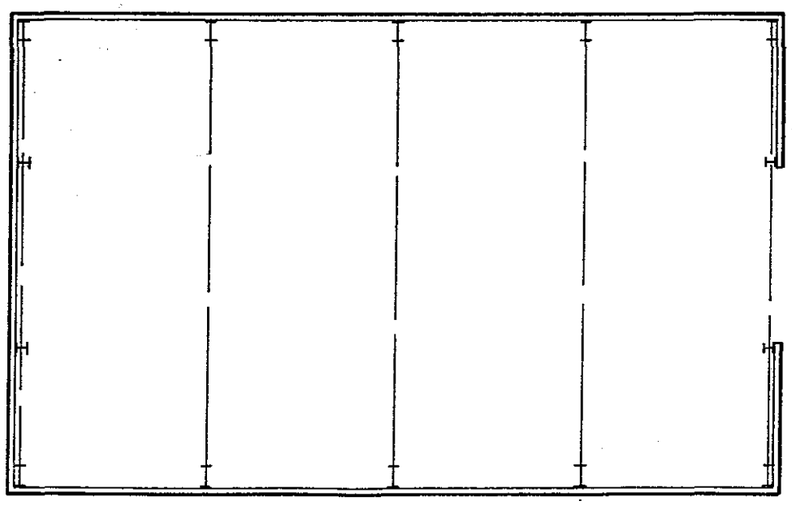

ROOF :- BIG SIX ETERNIT FIBRE CEMENT.

ROOFLIGHTS :- 16 N°

UPPER WALLS :- BOX PROFILE CLADDING

DOOR :- ROLLER SHUTTER.

RC 30/06/04

not to scale

SHDC
Planning & Development
18 JUN 2004
Ref: 817/04

DETERMINED
PLAN

CLIENT
R. GIBSON

SITE ADDRESS
WEST VIEW FARM.
WESTON HILLS.
P.E12. 6D.B.

PROJECT
BS. 5502

TITLE
PLAN
ELEVATIONS

DRG No.

SWIFT ARCHITECTURAL DESIGN
TEL 01722 323234

ABACUS