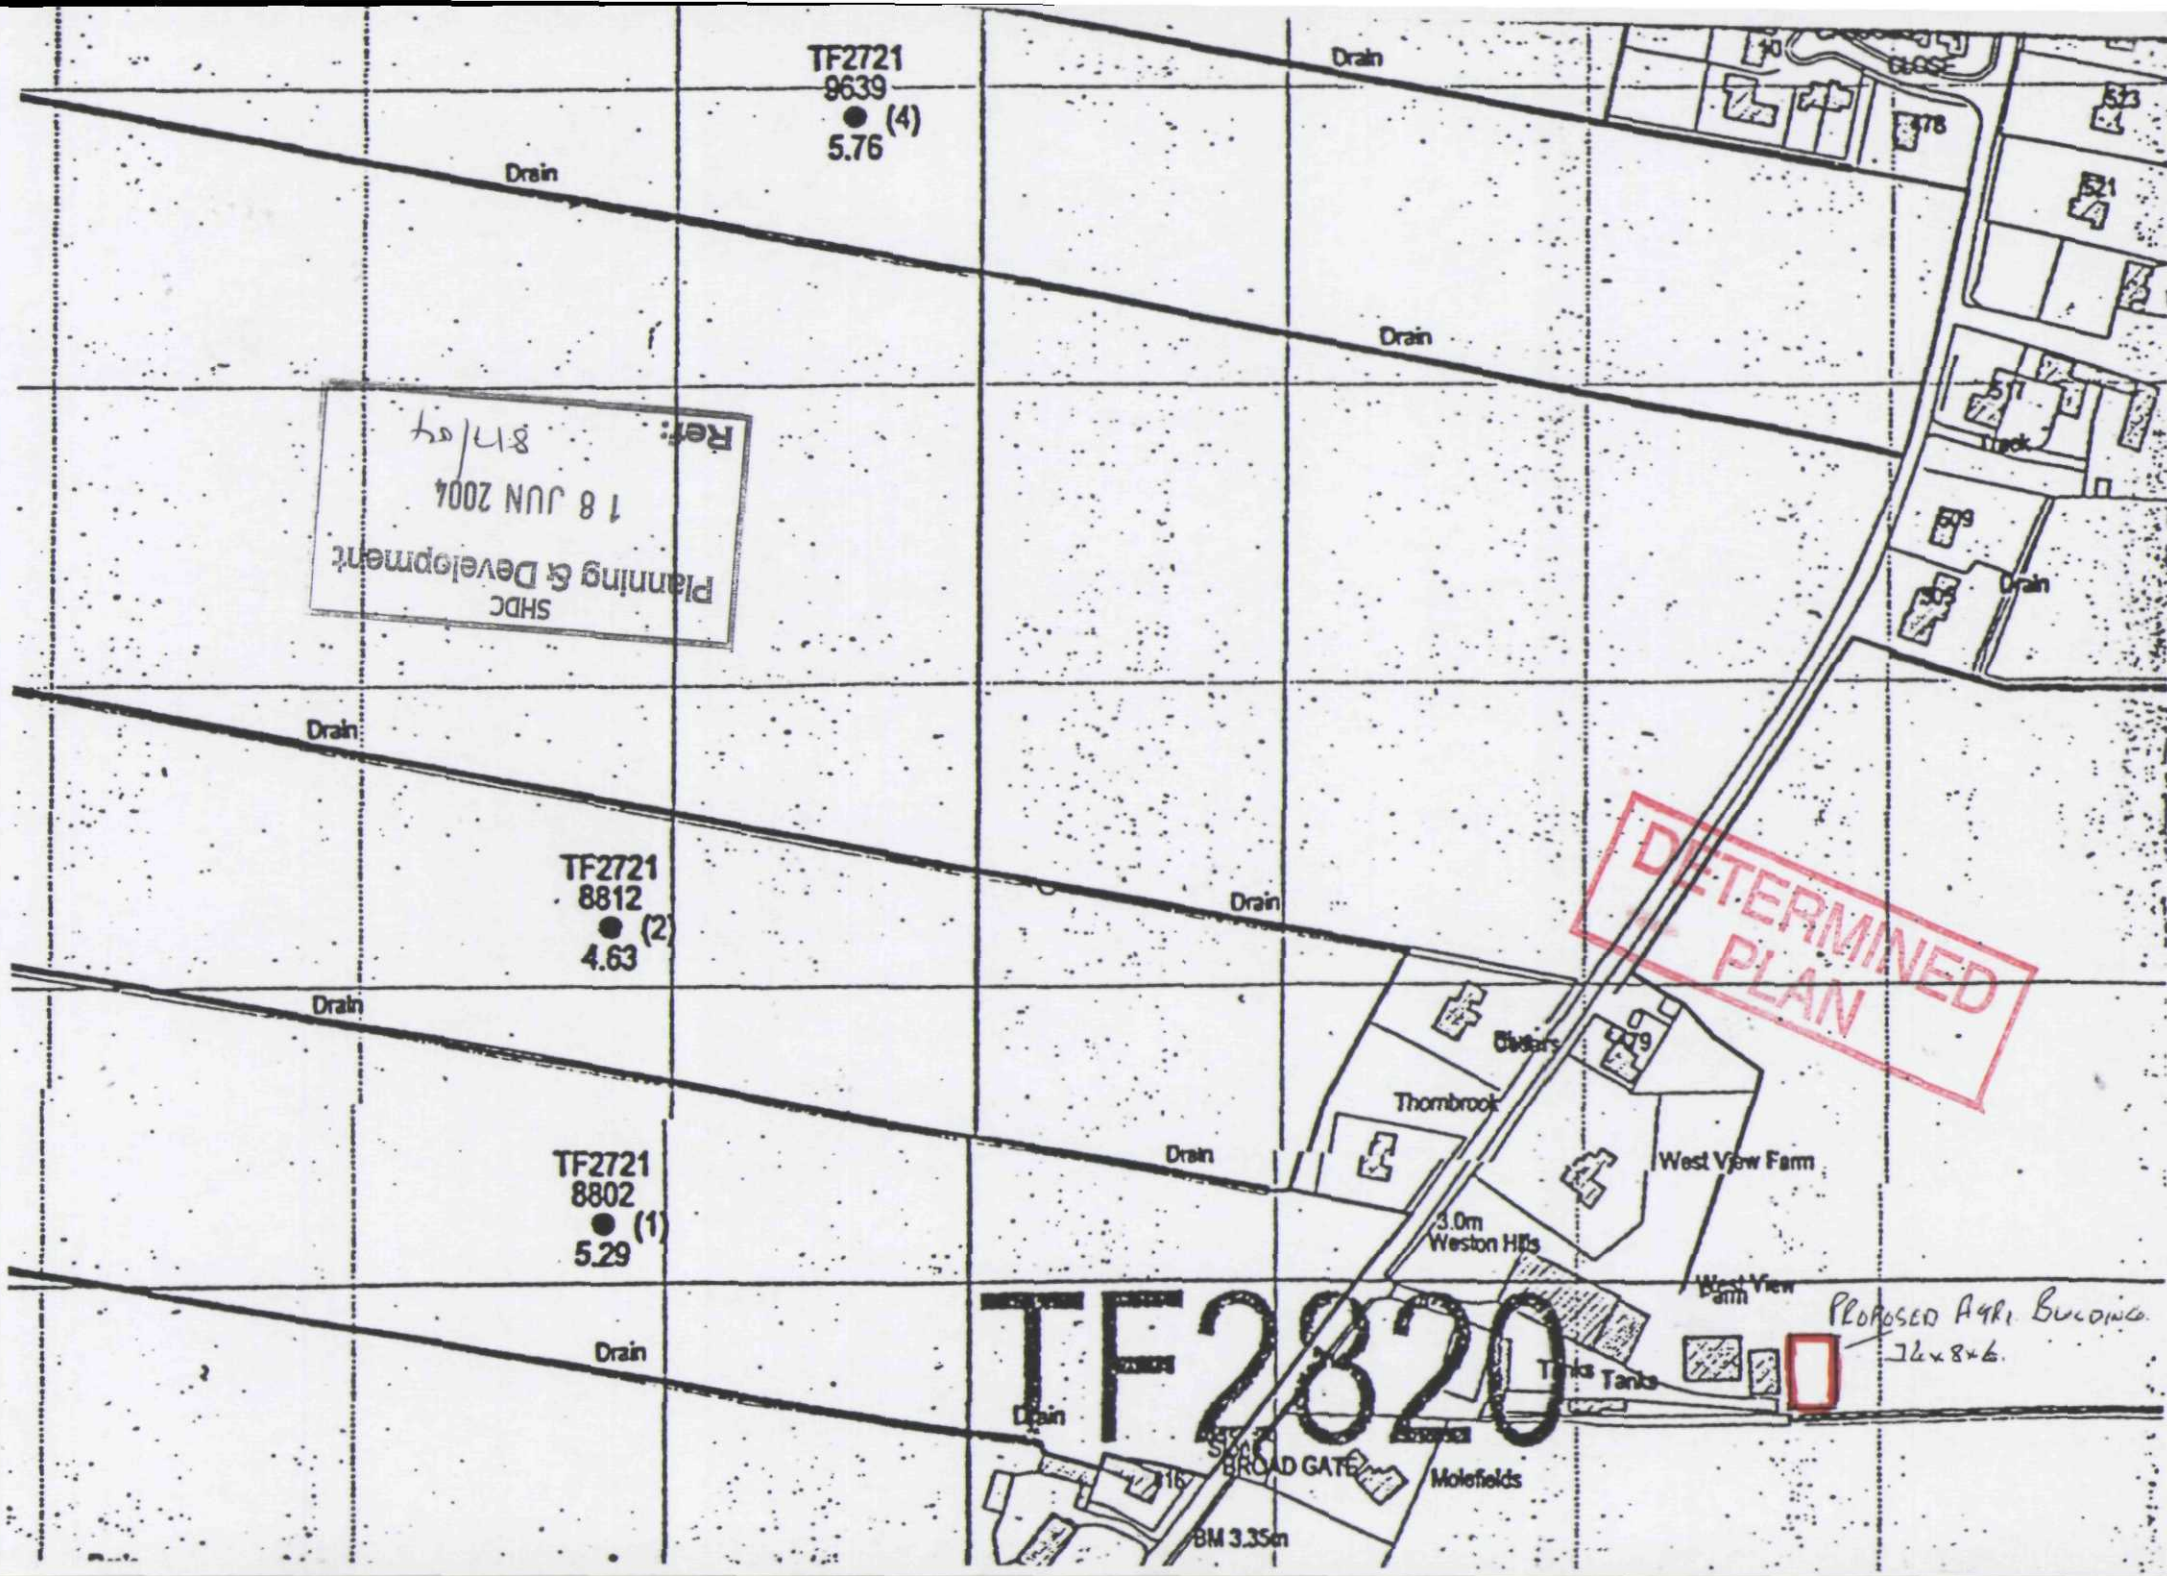
TF2721
9639
(4)
5.76
Drain
Drain
Drain
Drain
Drain
Drain
Drain
Drain
Drain
Drain
Drain
TF2721
8812
(2)
4.63
TF2721
8802
(1)
5.29
Thornbrook
West View Farm
3.0m
Weston Hills
West View Farm
Tanks
Tanks
BROAD GATE
Molefields
BM 3.35m
TF2820
PROPOSED AGRI BUILDING
24x8x6.
DETERMINED PLAN
SHDC
Planning & Development
18 JUN 2004
Ref:
8/7/04