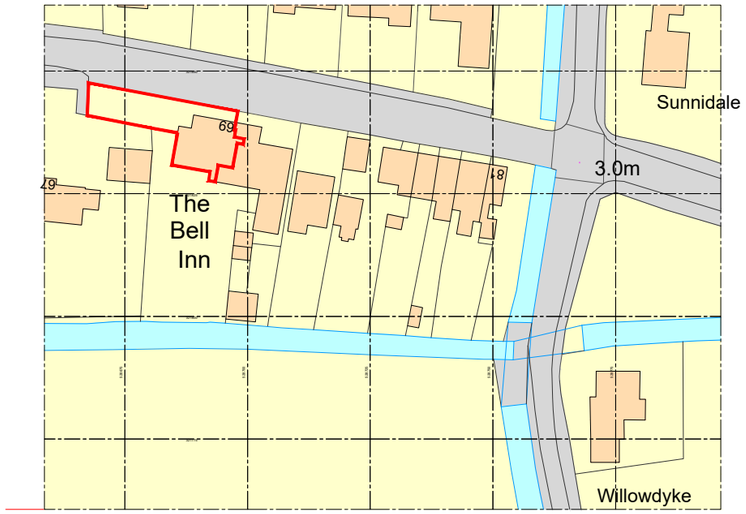


Ordnance Survey, (c) Crown Copyright 2024. All rights reserved. Licence number 100022432

Site Location Plan

Scale 1:1250 @ A3

Site of works proposal outlined in red.


Other land in same ownership/control outlined in blue.

SCALE 1 : 1250

0m 10m 20m 40m 60m 80m 100m 120m

SCALE 1 : 1

0m 8mm 16mm 40mm 56mm 80mm 100mm

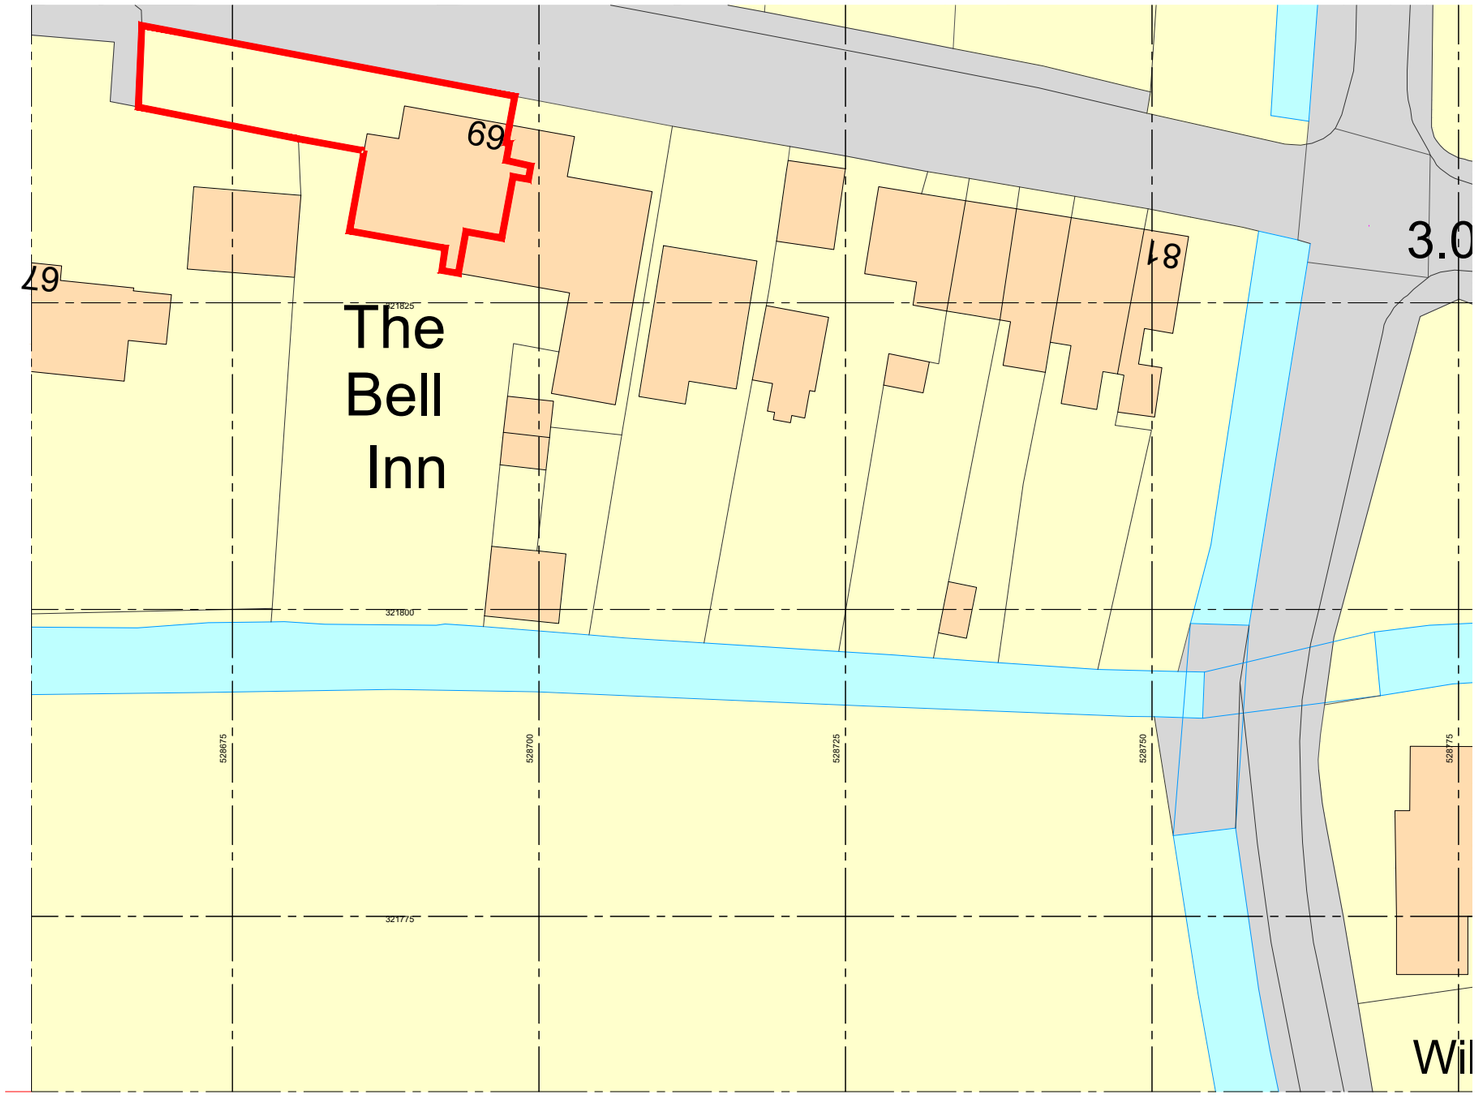

Ordnance Survey, (c) Crown Copyright 2024. All rights reserved. Licence number 100022432

Site Block Plan

Scale 1:500 @ A3

Site of proposed works outlined in red

SCALE 1 : 500

0m 5m 10m 20m 30m 40m 50m

SCALE 1 : 1

0m 10mm 20mm 40mm 60mm 80mm 100mm

Client:

Mr Navaratnam Satheeskumar

Project:

Proposed change of use of part of ground floor of pub to shop at The Bell, 69 Austendyke Road, Weston Hills, Spalding, PE12 6BX

Drawing Number: **A1739-01**

Rev: **P1**

Date: September 2024

Scale: As shown @ A3

Drawn by: AJO

Checked by: AP

DO NOT SCALE THIS DRAWING. THE CONTRACTOR IS DEEMED TO HAVE CHECKED ALL DIMENSIONS ON SITE AND REPORT ANY DISCREPANCIES TO OGLESBY & LIMB LTD.
THE CONTENTS OF THIS DRAWING ARE COVERED BY COPYRIGHT AND REMAIN THE PROPERTY OF OGLESBY & LIMB LTD. WRITTEN APPROVAL MUST BE OBTAINED FROM OGLESBY & LIMB LTD PRIOR TO DUPLICATION OR REPRODUCTION OF THIS DRAWING OR ITS CONTENTS.
ANY DIMENSIONS NOT SHOWN ARE TO BE CHECKED AND AGREED WITH OGLESBY & LIMB LTD.

Drawing Title:

Site Location Plan & Block Plan as existing

PLANNING APPLICATION ISSUE

Oglesby & Limb Ltd
Chartered Architect
Suite 1, Market Chambers
12 Market Place, Spalding, Lincs
PE11 1SL
Tel: 01775 761196
e-mail: design@o-l-ltd.co.uk

O&L