


SHDC
Planning & Development
23 NOV 2011
Ref: 0829-11

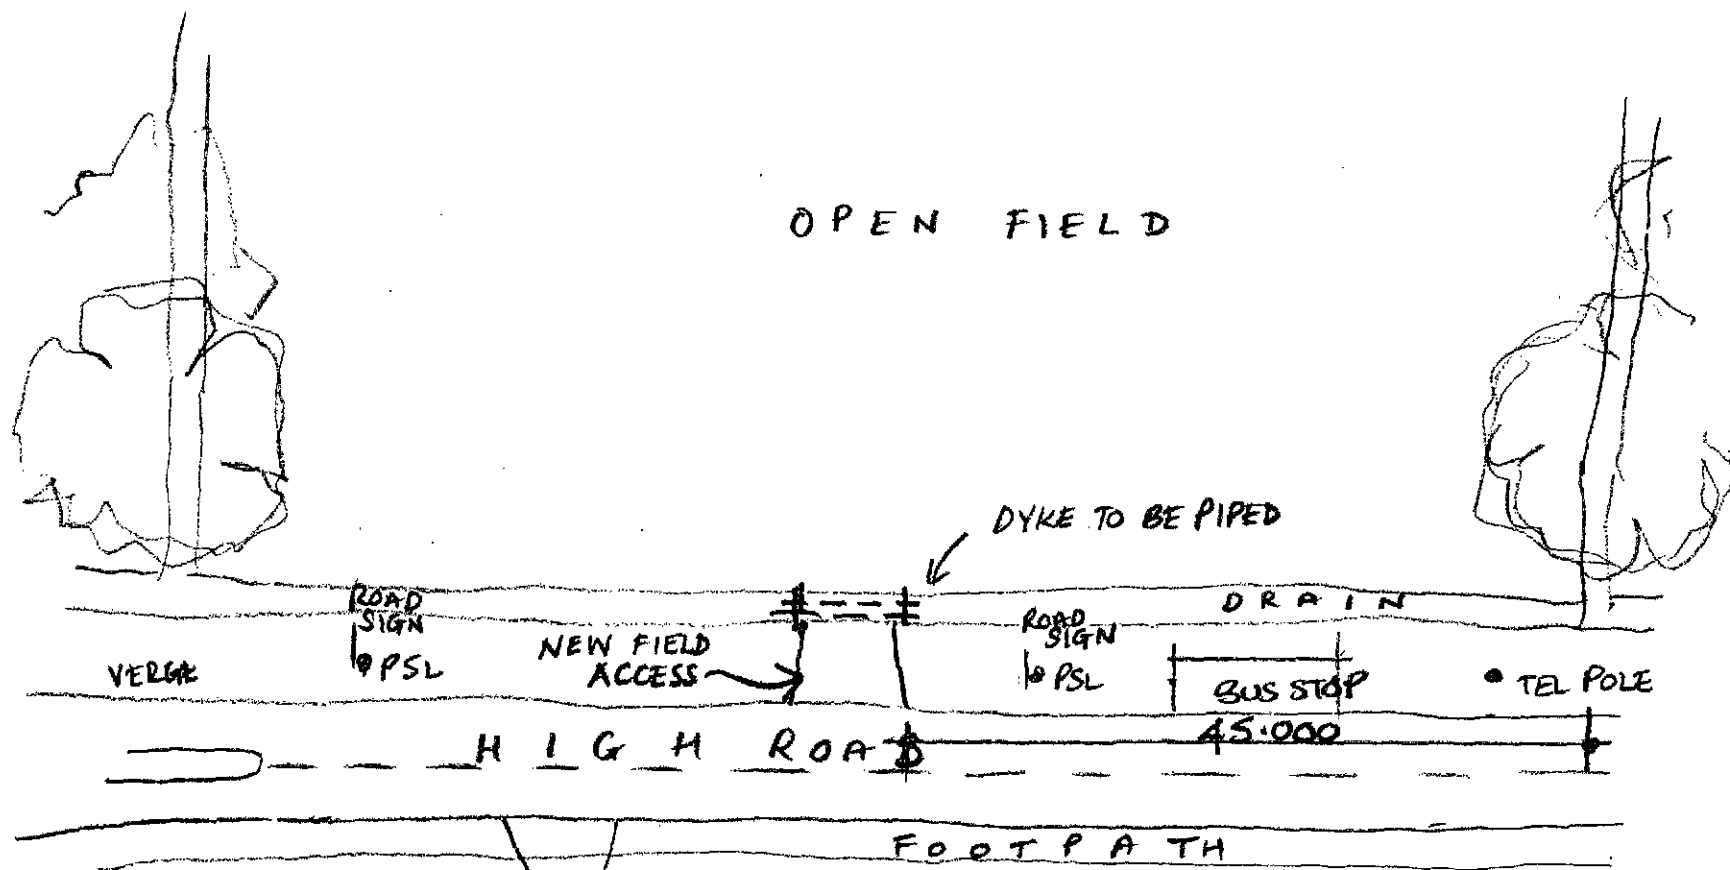

MR & MRS J. FELL

SCALE 1:500