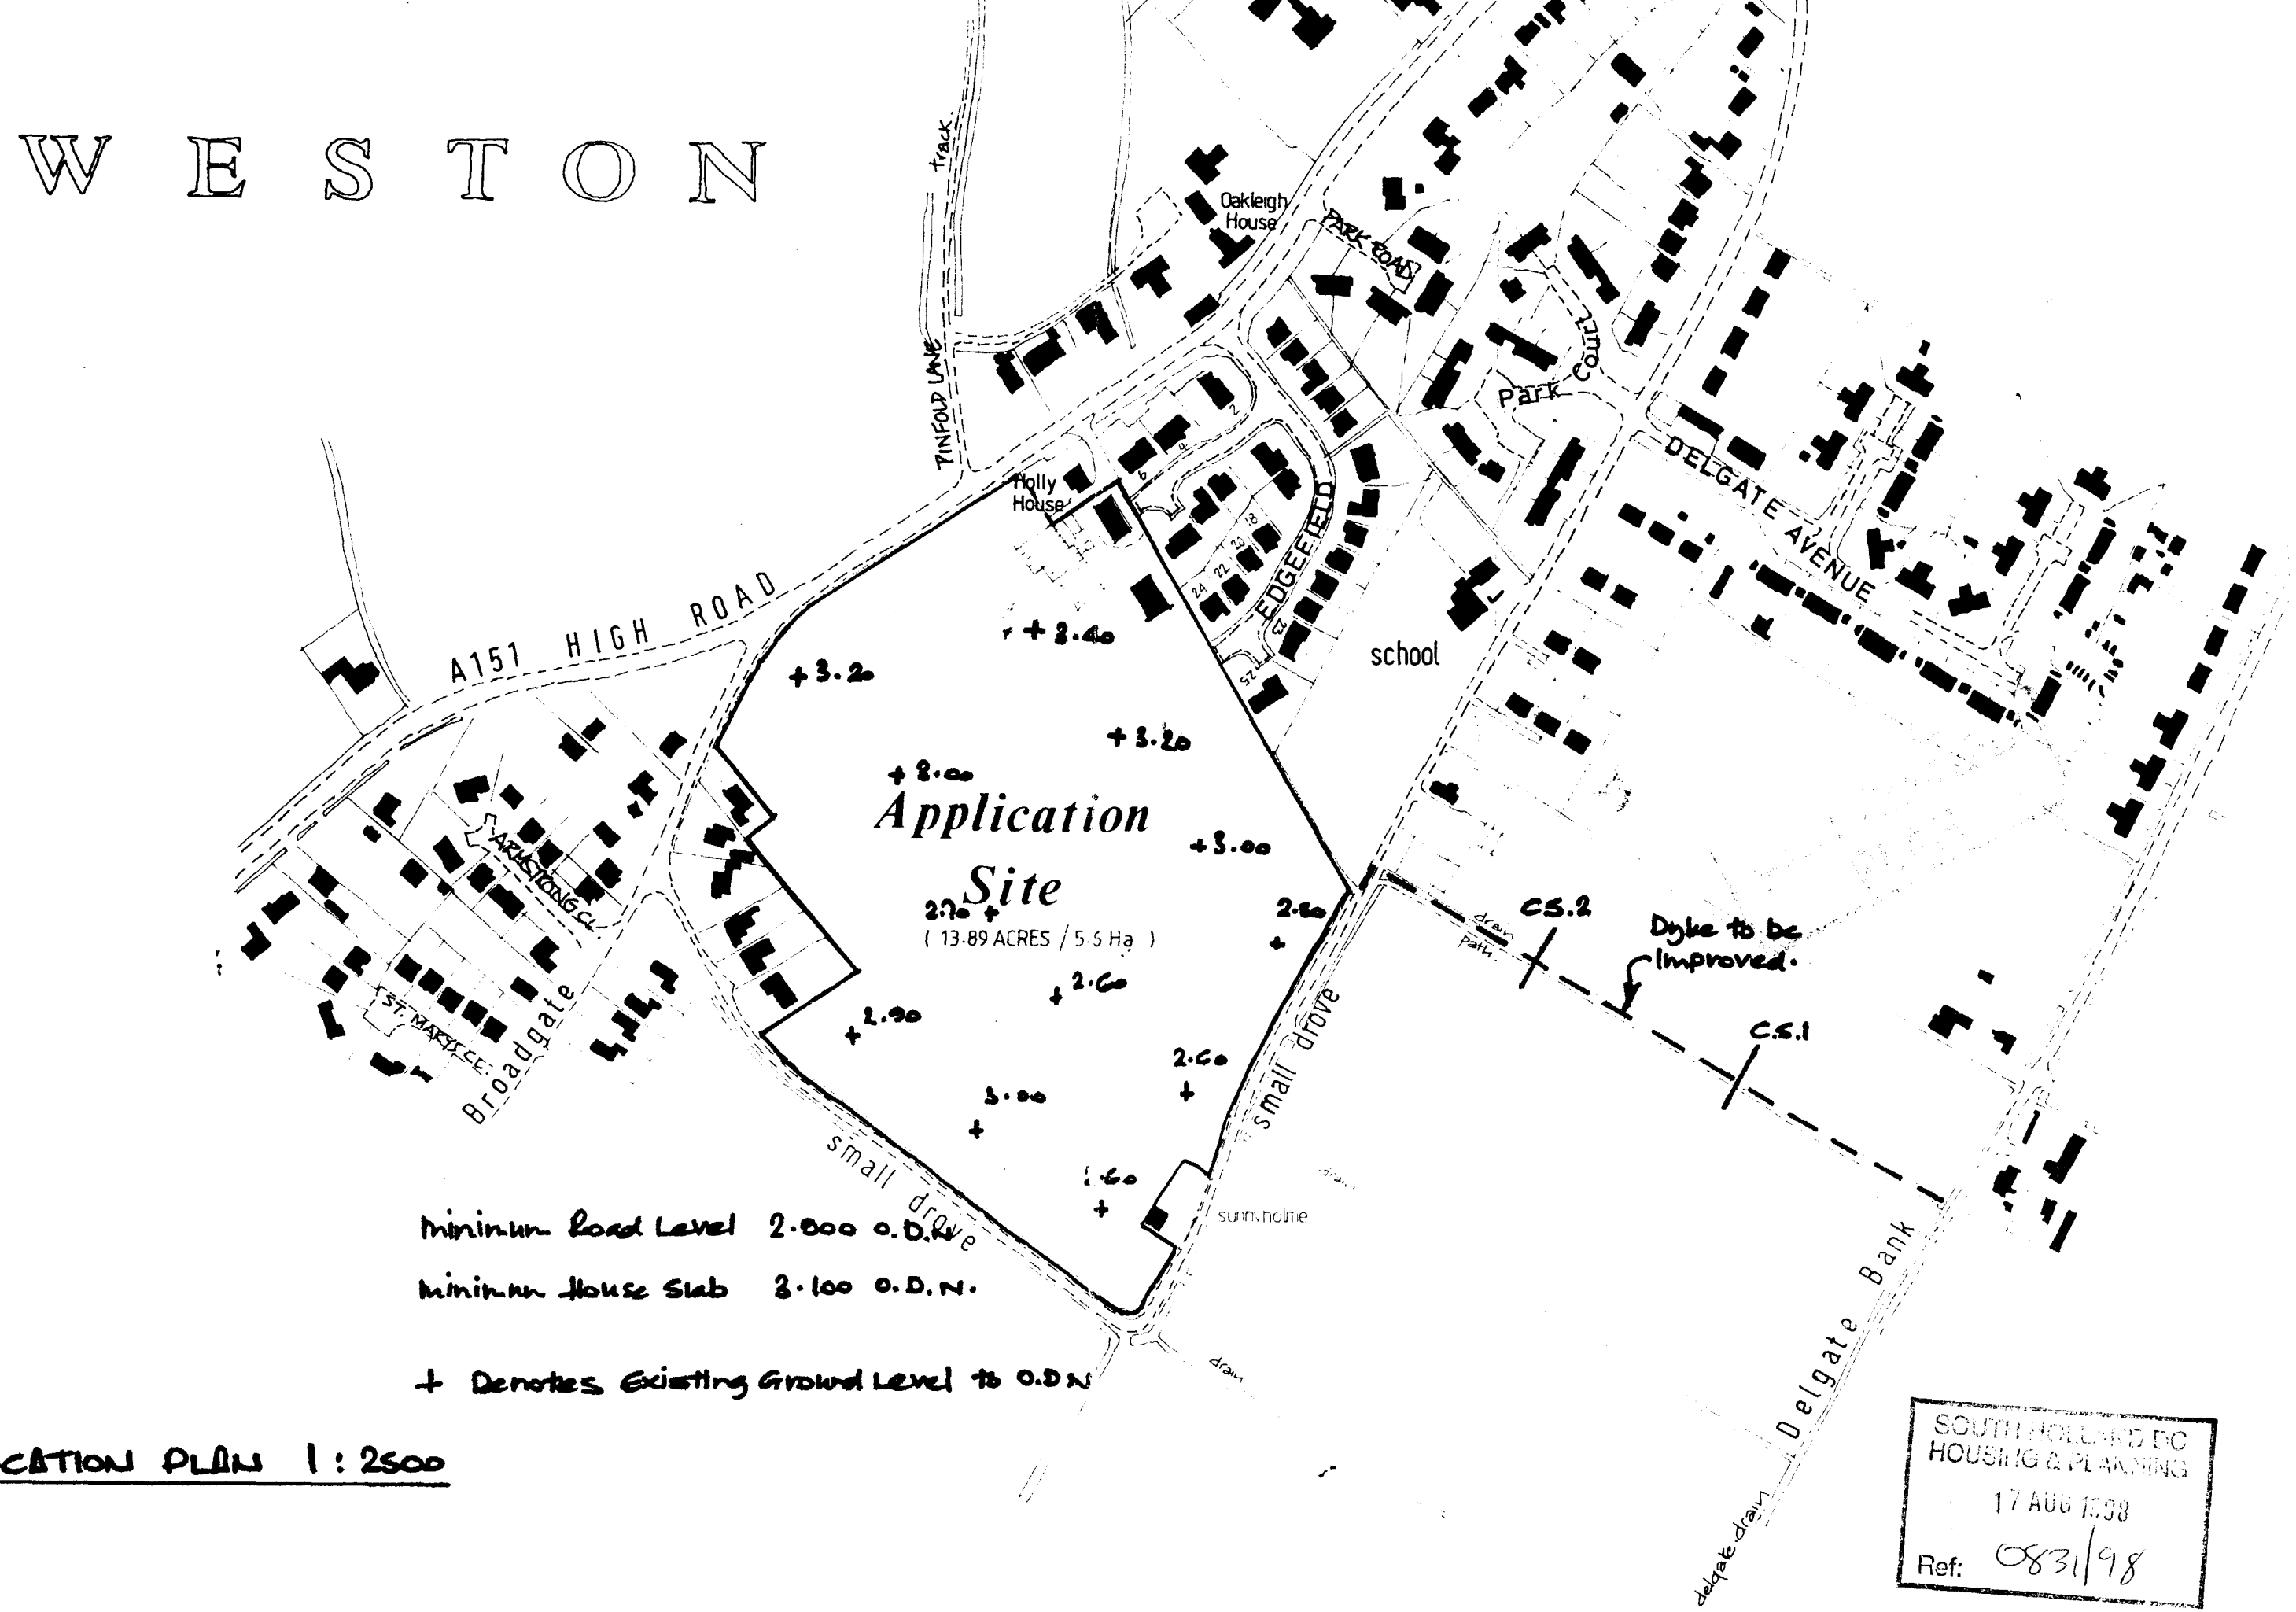
WESTON
Oakleigh House
PARK ROAD
Park Court
DELGATE AVENUE
PINFOLD LANE
track
Holly House
EDGEFIELD
school
A151 HIGH ROAD
ARMSTRONG CL.
ST. MARYS CL.
Broadgate
small drove
Application Site
(13.89 ACRES / 5.6 Ha)
+3.20
+3.40
+3.20
+3.00
+3.00
2.70
2.80
2.60
2.90
2.60
3.00
2.60
CS.2
Dyke to be Improved.
CS.1
drain path
sunnyholme
Delgate Bank
delgate drain
Minimum Road Level 2.000 O.D.N.
Minimum House Slab 3.100 O.D.N.
+ Denotes Existing Ground Level to O.D.N.
LOCATION PLAN 1:2500
SOUTH HOLLAND DC
HOUSING & PLANNING
17 AUG 1998
Ref: 0831/98