




Highways & Planning
Directorate
30 JUN 2004
Planning &
Conservation

Rev.	Date	Description	By	Chk'd
------	------	-------------	----	-------

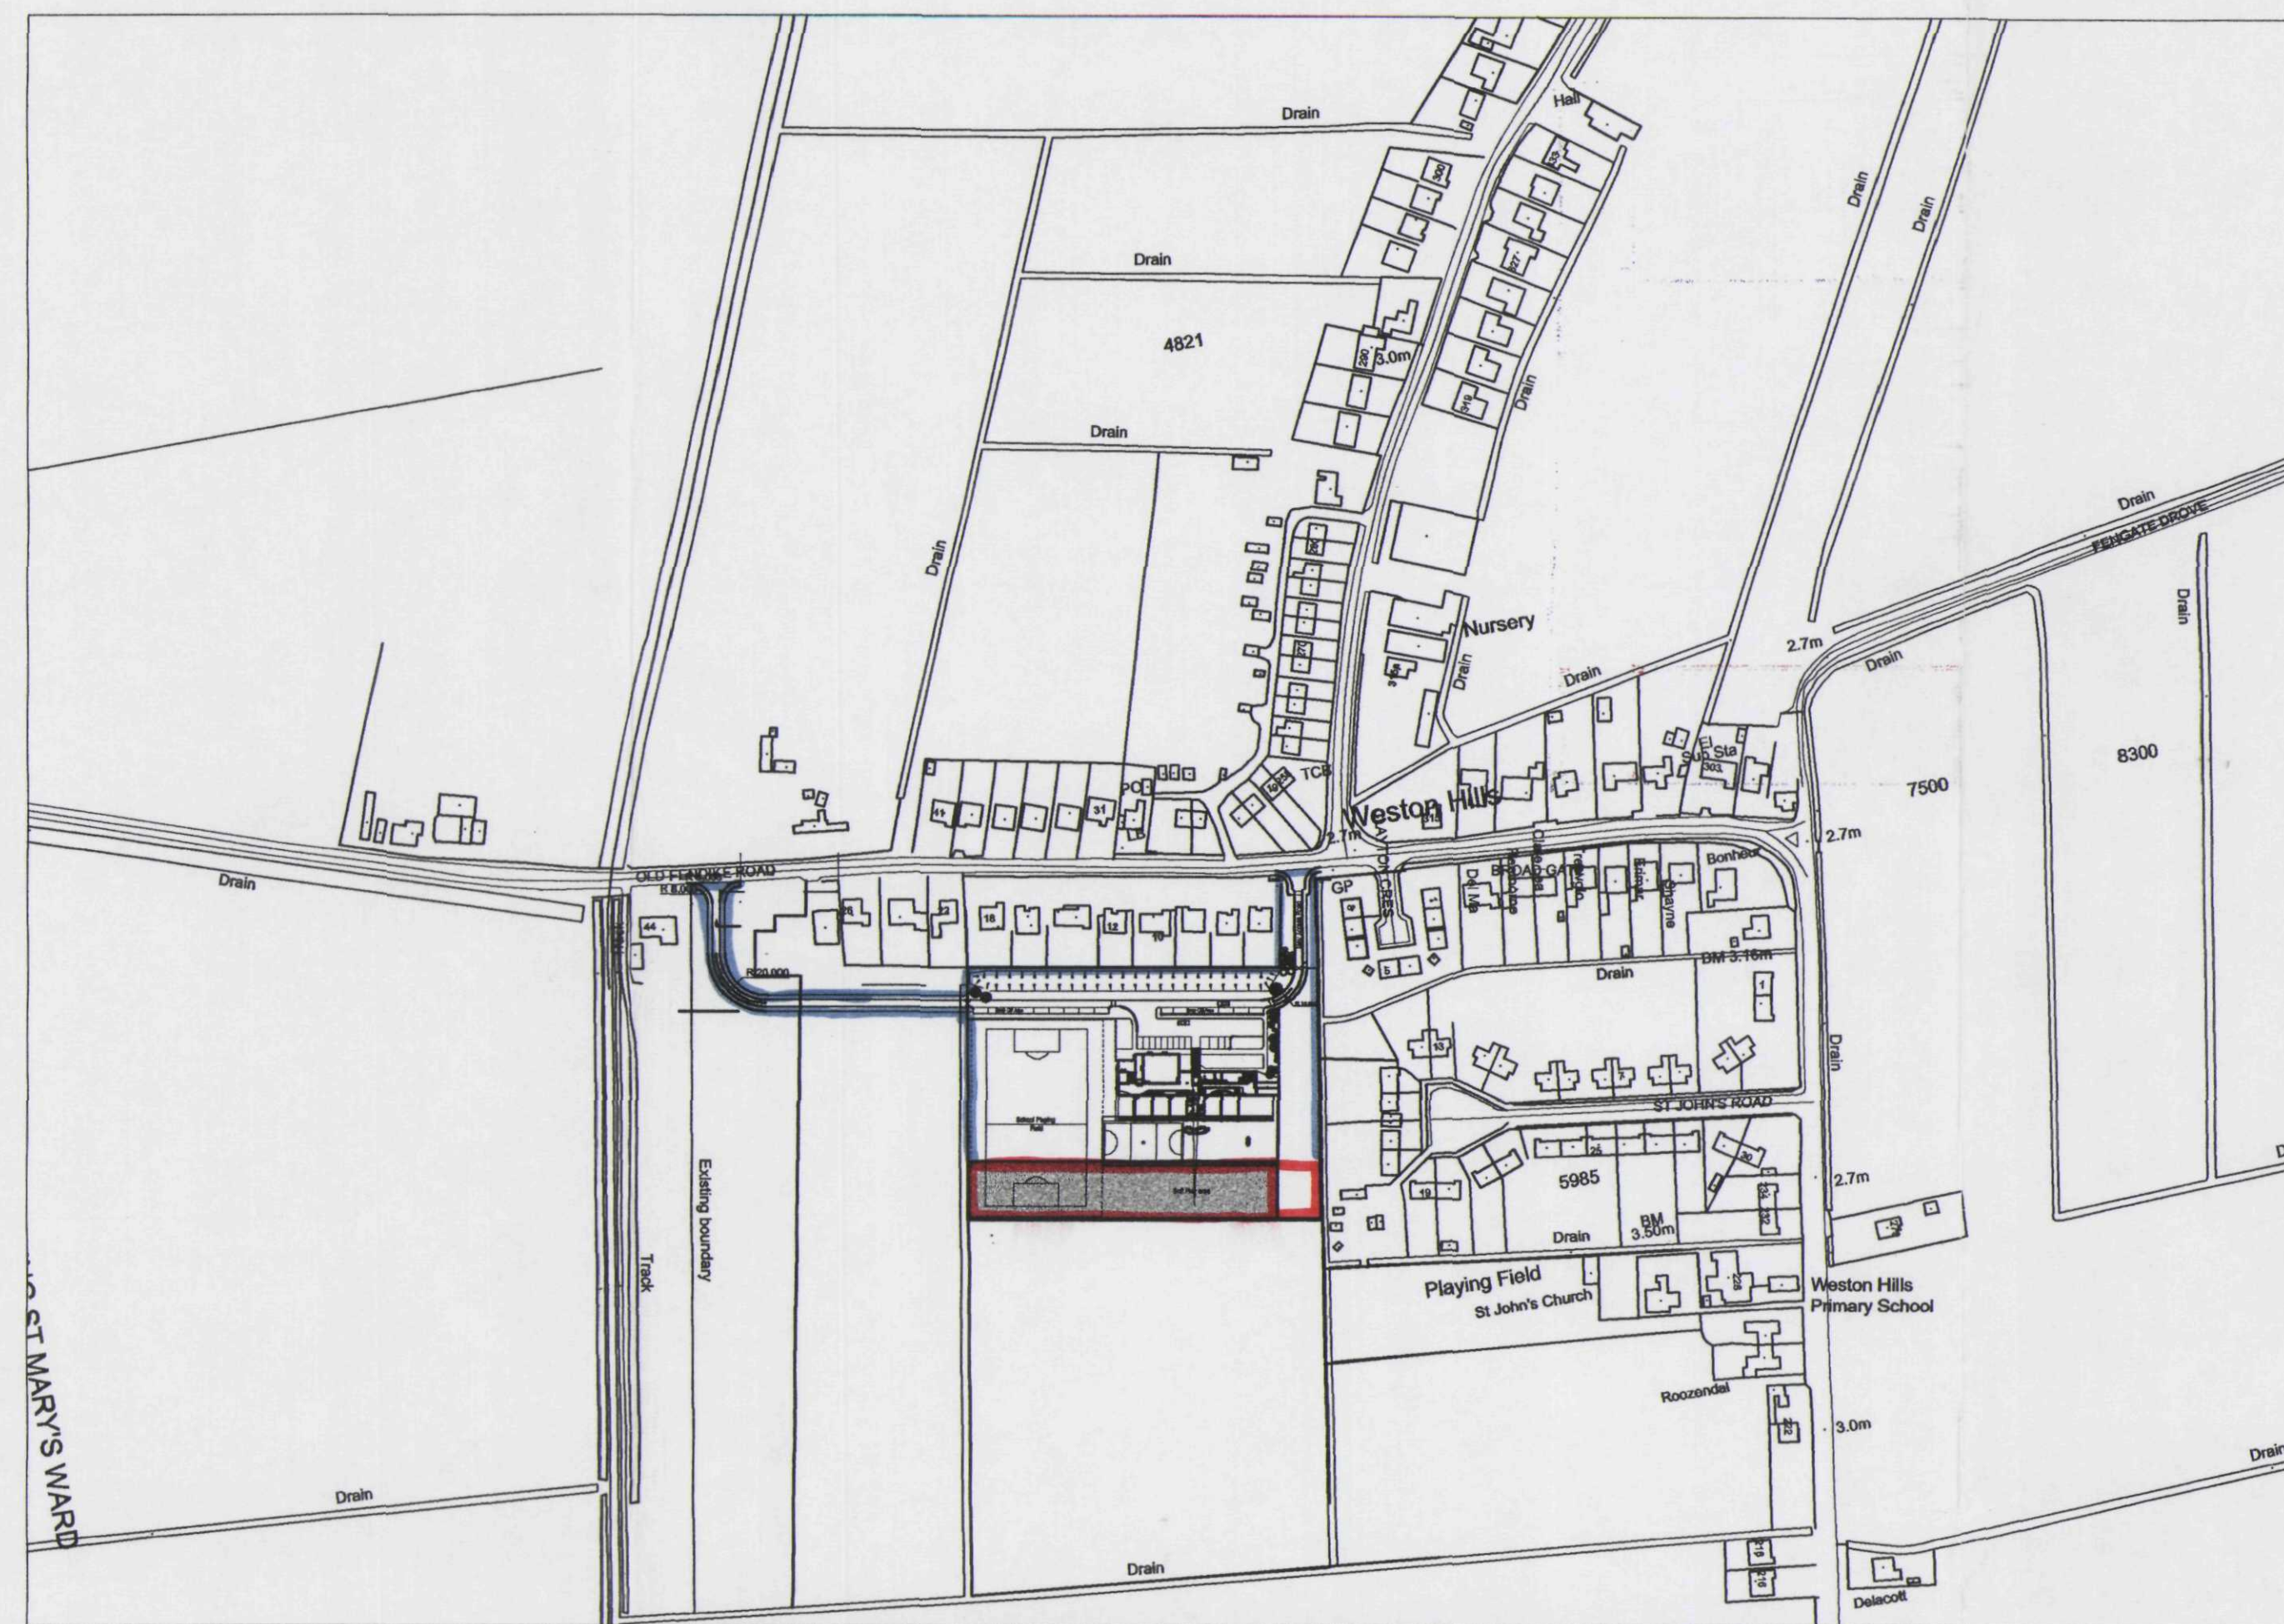

HBS Business Services
Mill House
Brayford Wharf North
Lincoln, LN1 1YT

Tel: 01522 836836
Fax: 01522 516050
Web: www.hbs.uk.com

Client
LCC

Project
Weston Hills
New Primary School feasibility scheme

Drawing Title

Planning application for additional field area

Drawn By
HKB

Checked By
ABC

Scale	Date
Various ref to drwgs	7th May 2004

Project No.	Drawing No.	Revision
DC/573/0003	001a	