



© Design Copyright reserved. Written consent must be obtained before copying or reproducing this drawing. Do not scale from this drawing, use dimensioned figures only. Contractors are responsible for taking and checking site dimensions. Any discrepancy must be reported to Tulip Design immediately.

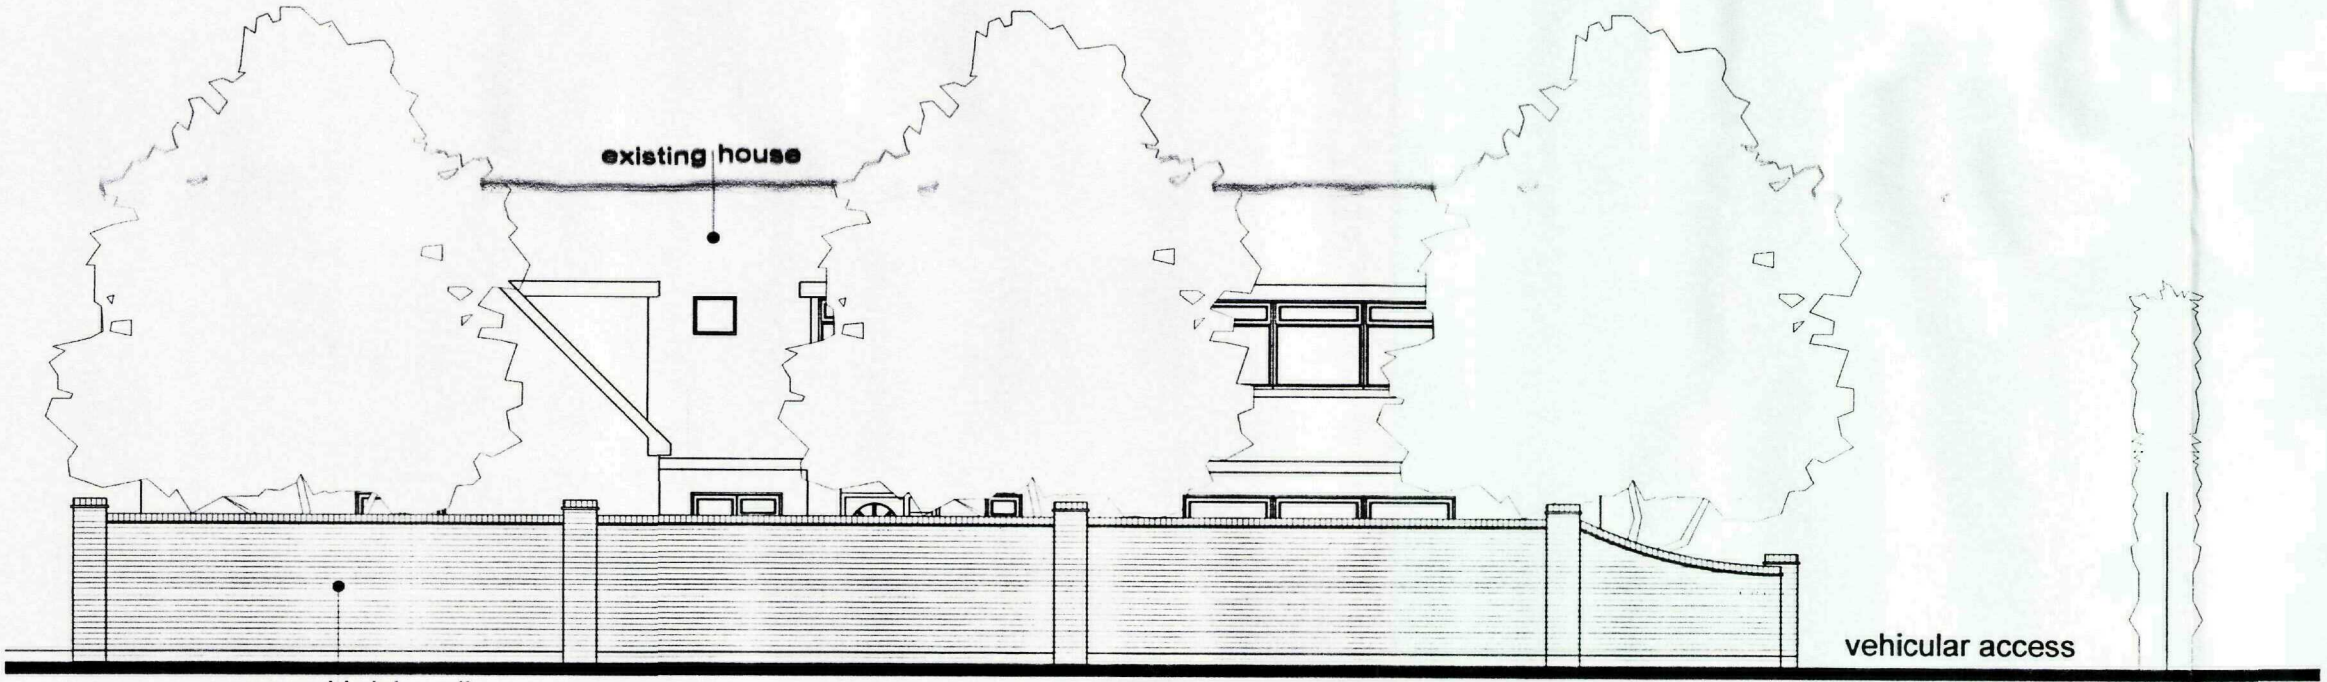

Street Elevation - from Broadgate

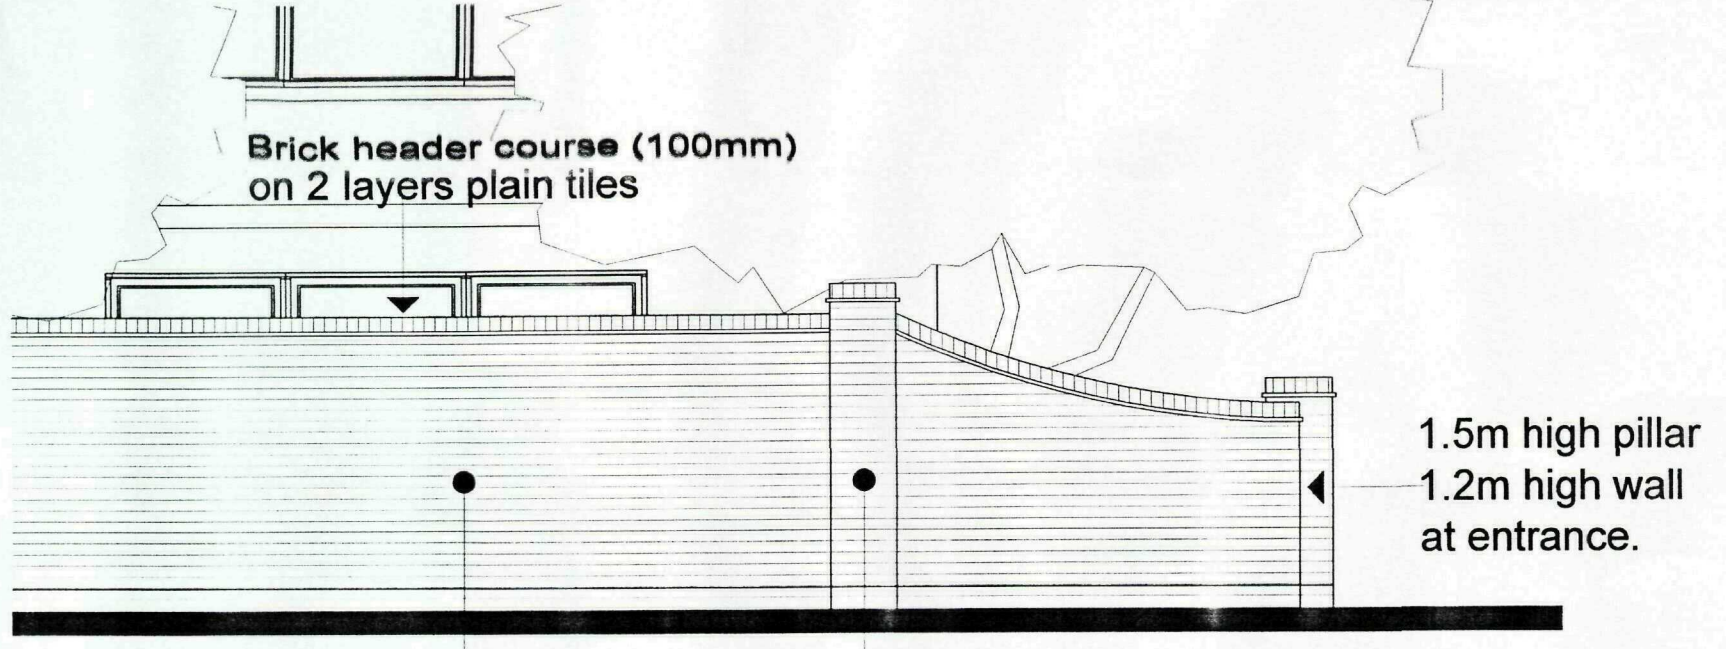

Typical Detail - 1:50 scale



Block Plan - 1:200 scale



Location Plan - 1:1250 scale

SHDC
Planning & Development
28 OCT 2009
Ref: 0852-09

Rev	Description	Date
-----	-------------	------

Tulip Design
Architectural & Building Design Services

6 Tulip Fields, Whaplode, Spalding, Lincs. PE12 6US
Tel: 07500 966039
Email: tulip.design@btinternet.com

Client: **Mr & Mrs P. Issitt** Scale: 1:100, 1:200, 1:1250

Project: **Proposed Frontage Wall at: 523 Broadgate, Weston Hills, Spalding. PE12 6DB** Date: October 2009

Drawing No. 09/012/01

Title: **Planning Drawing** Revision: Elevations, Block & Location Plan.