


REVISIONS

Rev. A - July 2018 - garage revised
Rev. B - Aug 2018 - materials revised

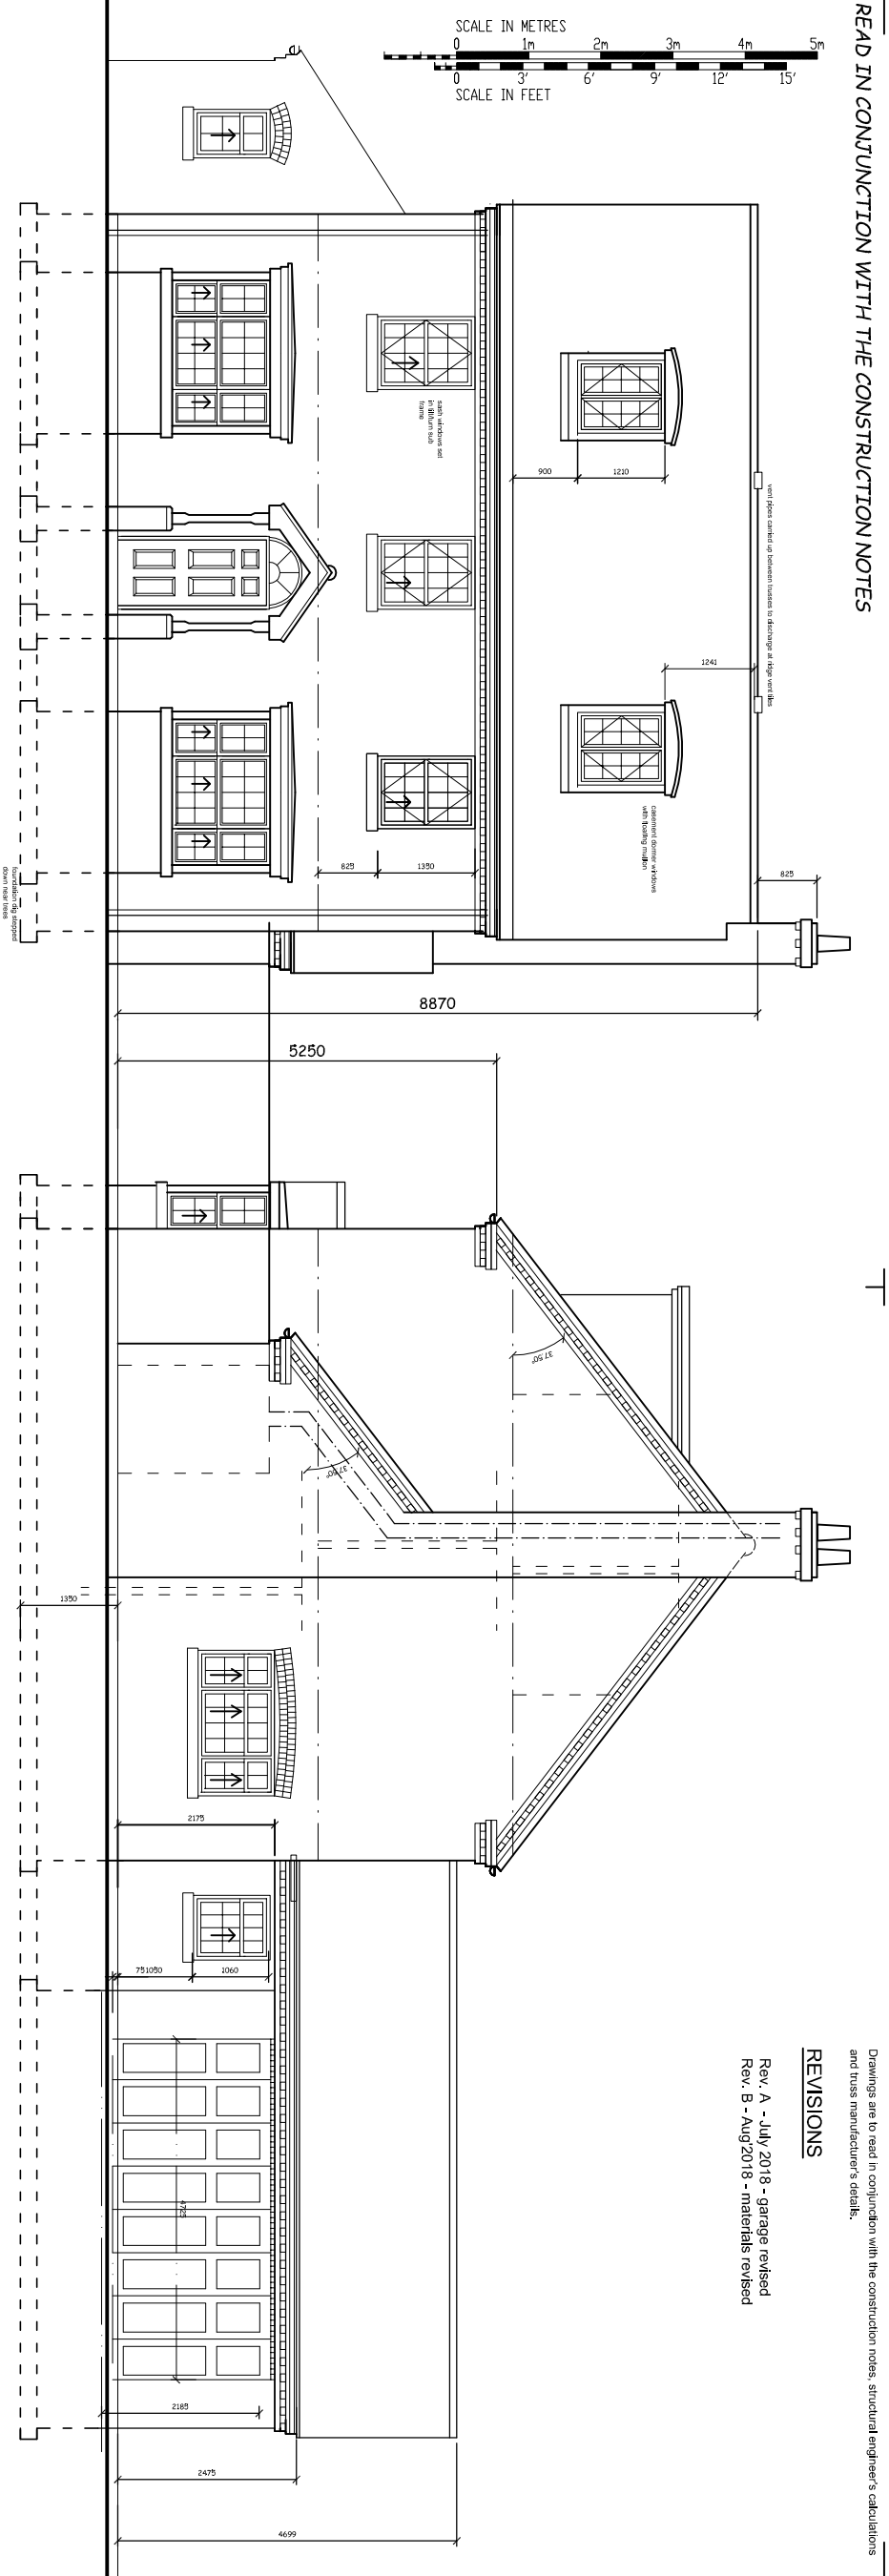


East Elevation [to High Road]

North Elevation

EXTERNAL MATERIALS
Walls - red facing brickwork
Roofs - interlocking imitation slate with red ridge
Sash windows in tilt/turn subframes, back doors, personnel & french doors - white or off-white PVCu frames.
Window heads - brick arch.
Cills to be reconstituted stone or concrete
Clients choice of front and garage doors TBA
House & Garage eaves & gables, corbelled brick detail
Porch fascias, bargeboards & posts - white painted timber purpose made
Bay roof -grey GRP
Rainwater goods - black PVCu
Dormers, lead clad and roof

main roof 37.5°
garage 32.5°

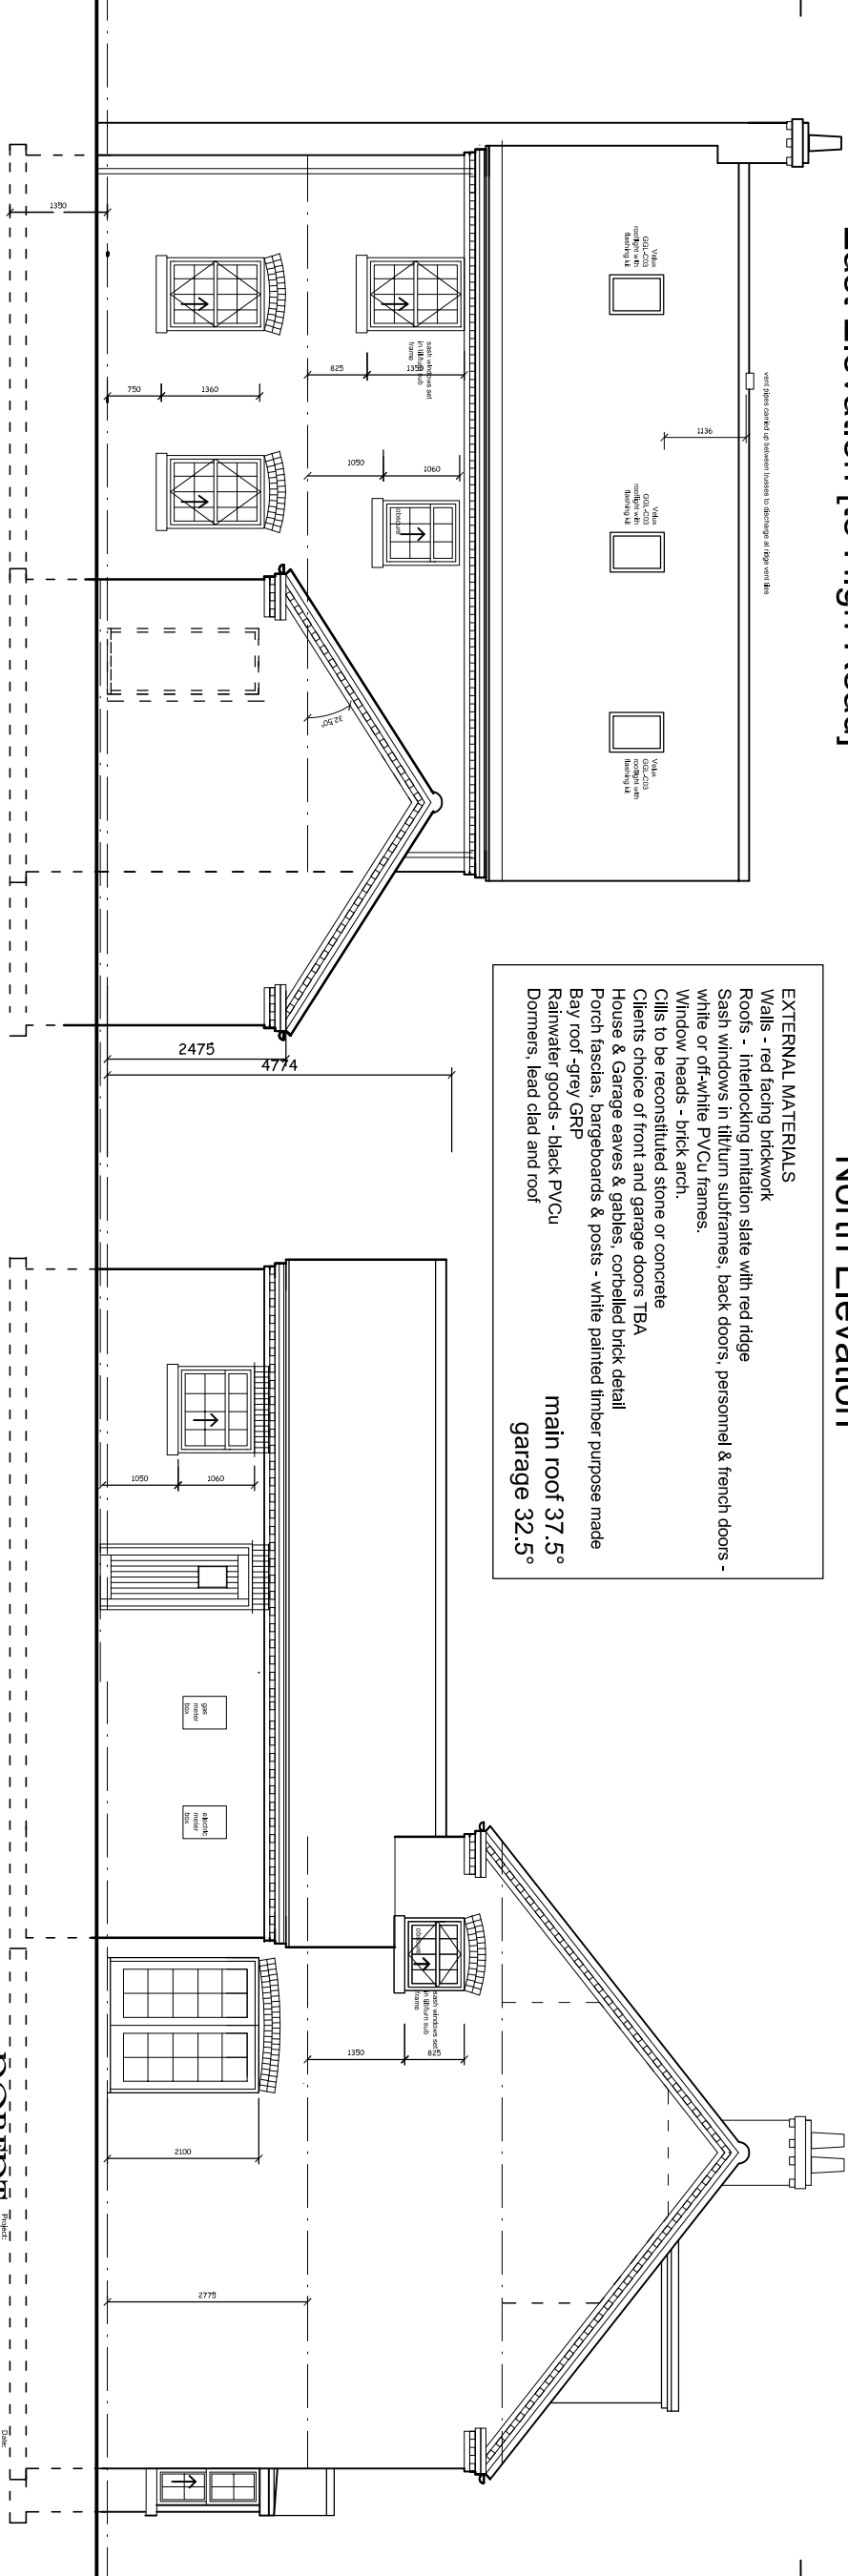

West Elevation

South Elevation