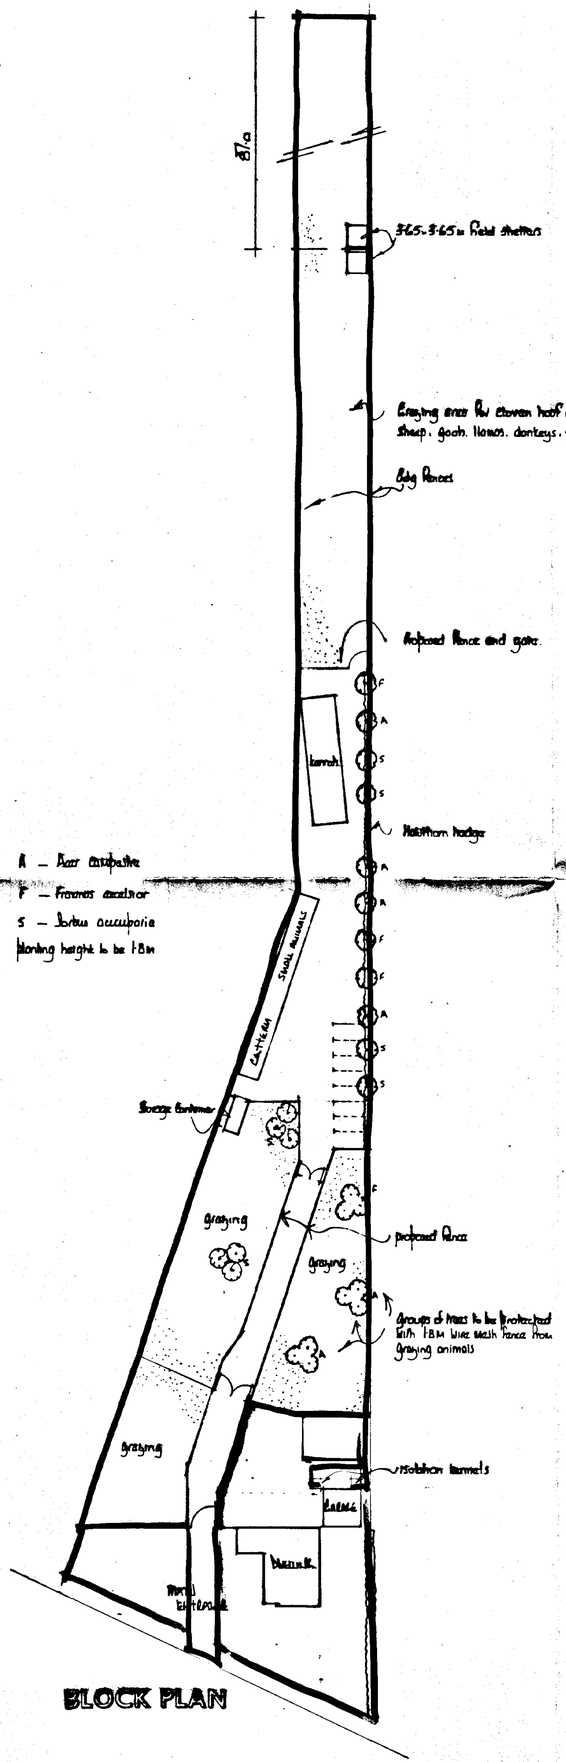

BLOCK PLAN

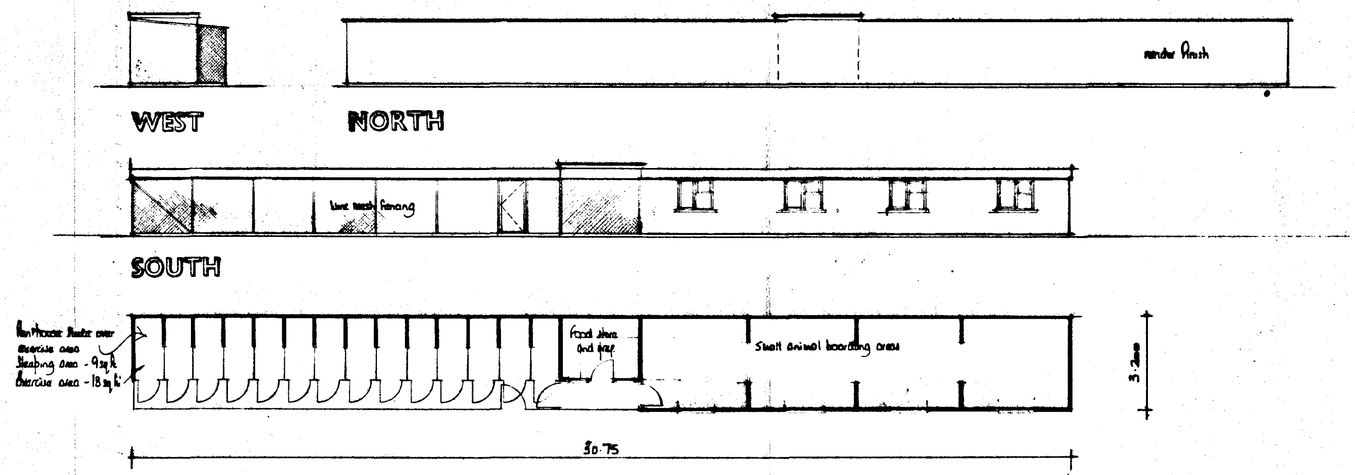

PROPOSED CATTERY AND SMALL ANIMAL HOUSE

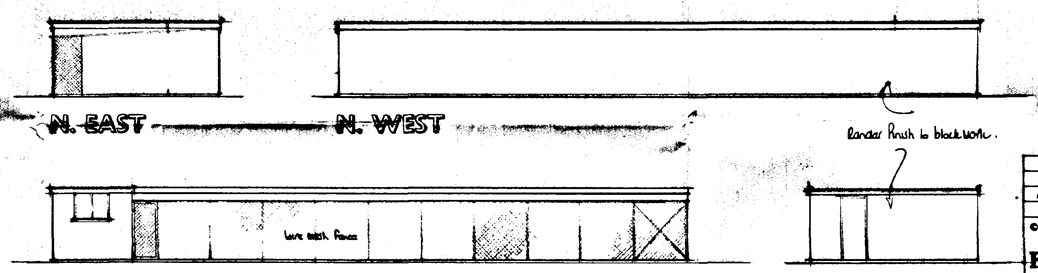

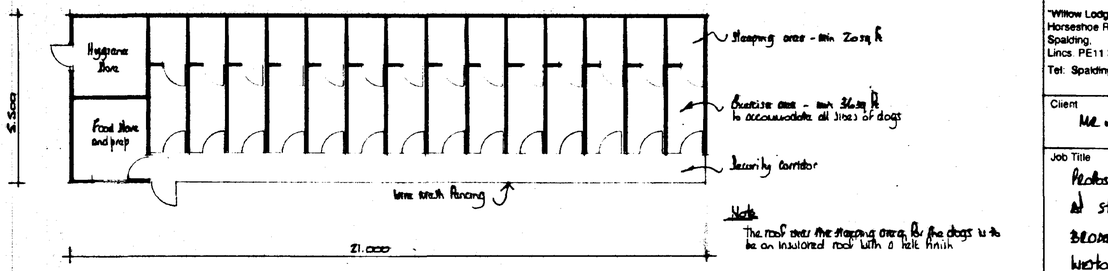

Note
The roof over the sleeping areas for the dogs is to be an insulated roof with a felt finish

PROPOSED KENNELS

DETERMINED PLAN
SOUTH HOLLAND DC
HOUSING & PLANNING
31 AUG 1999
Ref: 0861/99

A		
	Date	Revisions

© copyright

East Midlands Design Associates
"Willow Lodge",
Horseshoe Road,
Spalding,
Lincs. PE11 3JA
Tel: Spalding (01775) 767988

Client
Mr. & Mrs S Lawrenson

Job Title
Proposed All Animal Boarding Cattery
at Station House
Broadgate
Weston
Spalding

Drawing Title
Plans, Elevations of Boarding Kennels, Cattery etc
Block Plan.

Scale 1:100, 1:500

Date August 99 | Drawn by AL

Drg. No. 99/37/01 | Rev

Please read in conjunction with the Design and Access Statement