



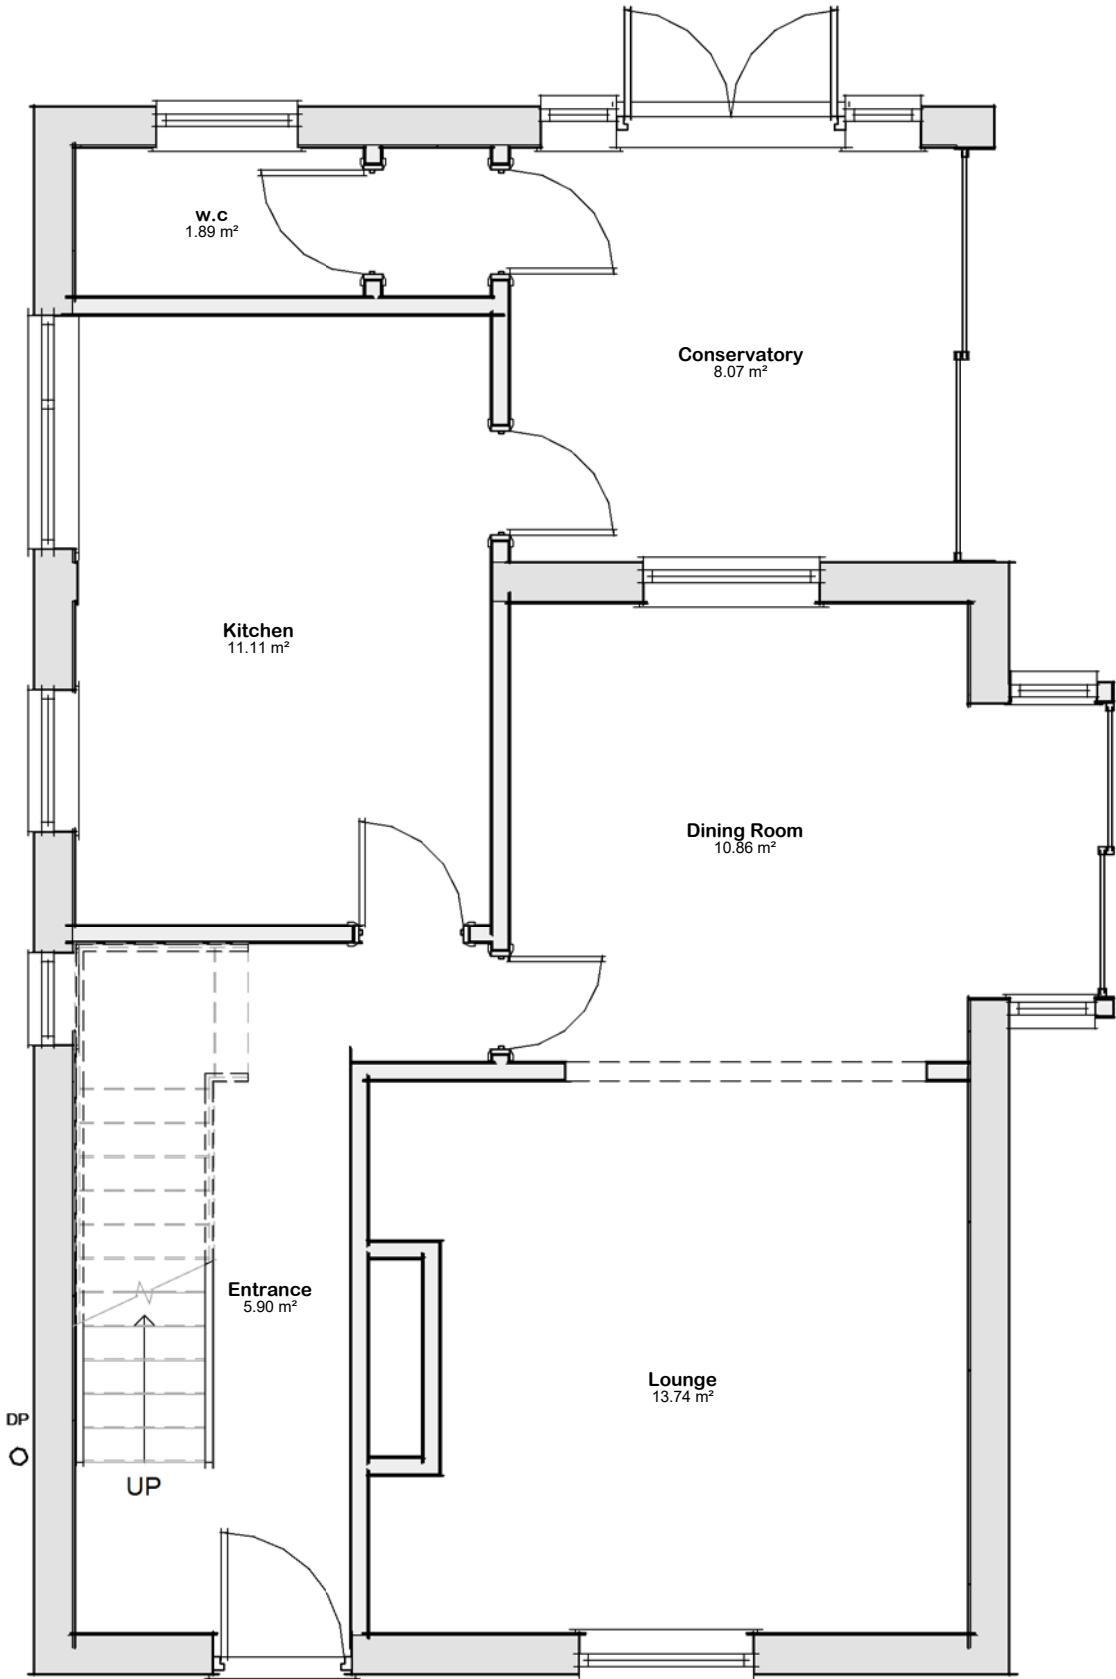

Plan 01 - Ground
1 : 50

Schedule 10 - Total Rooms		
Name	Area	Perimeter
Ground Floor		
Conservatory	8.05 m²	11.4 m
Dining Room	10.85 m²	13.8 m
Entrance	5.90 m²	14.7 m
Kitchen	11.10 m²	13.6 m
Lounge	13.75 m²	16.2 m
w.c	1.90 m²	5.8 m
Ground Floor: 6	51.55 m²	75.4 m
1st Floor		
Bathroom	4.75 m²	8.8 m
Bed 1	13.95 m²	16.2 m
Bed 2	8.80 m²	12.8 m
Bed 3	5.85 m²	9.8 m
1st Floor: 4	33.30 m²	47.6 m
Grand total: 10	84.85 m²	123.1 m

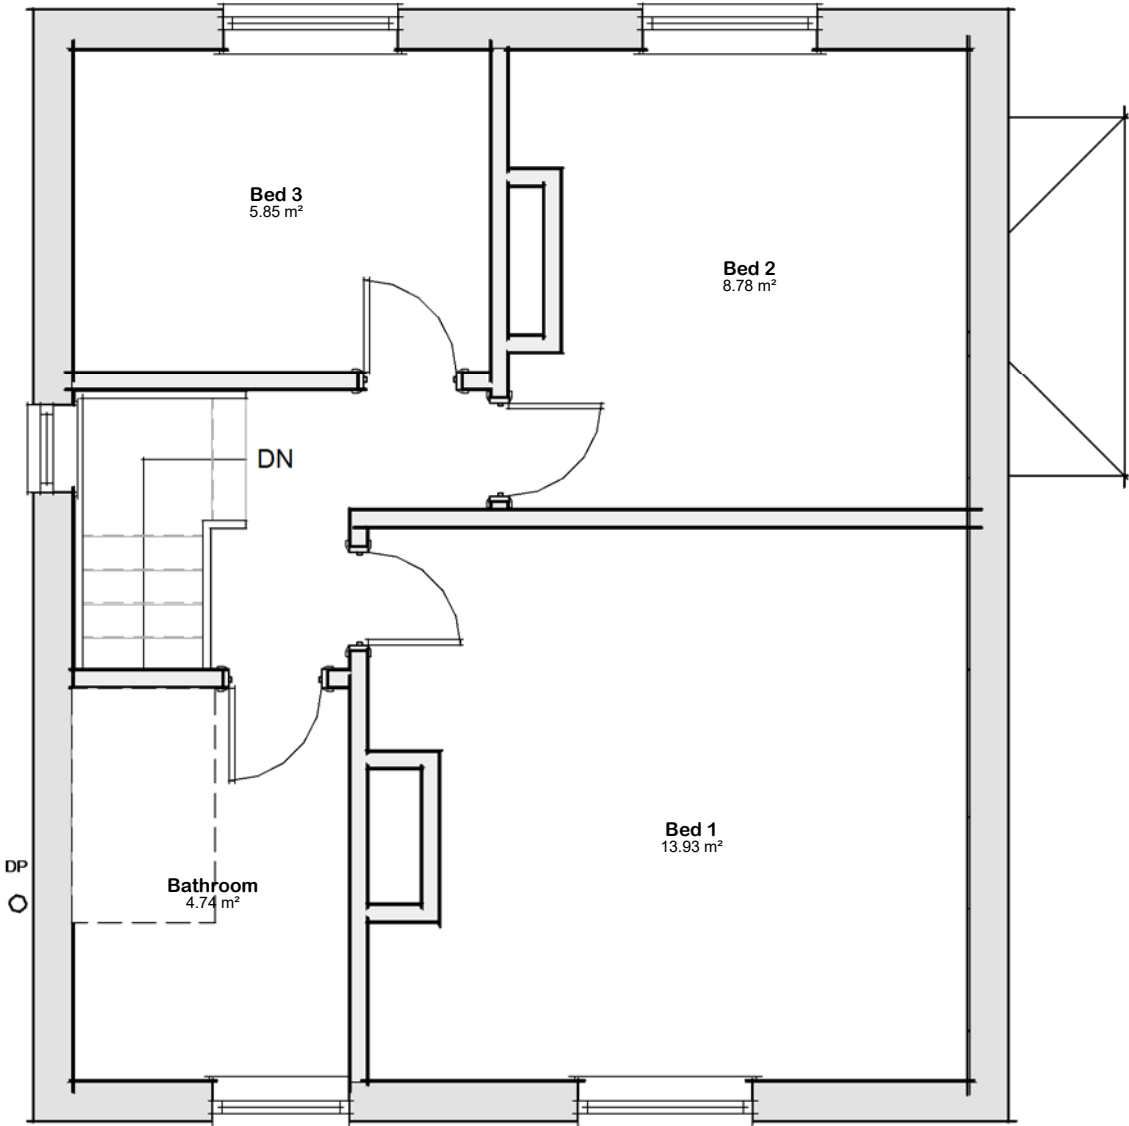

Plan 02 - First
1 : 50