


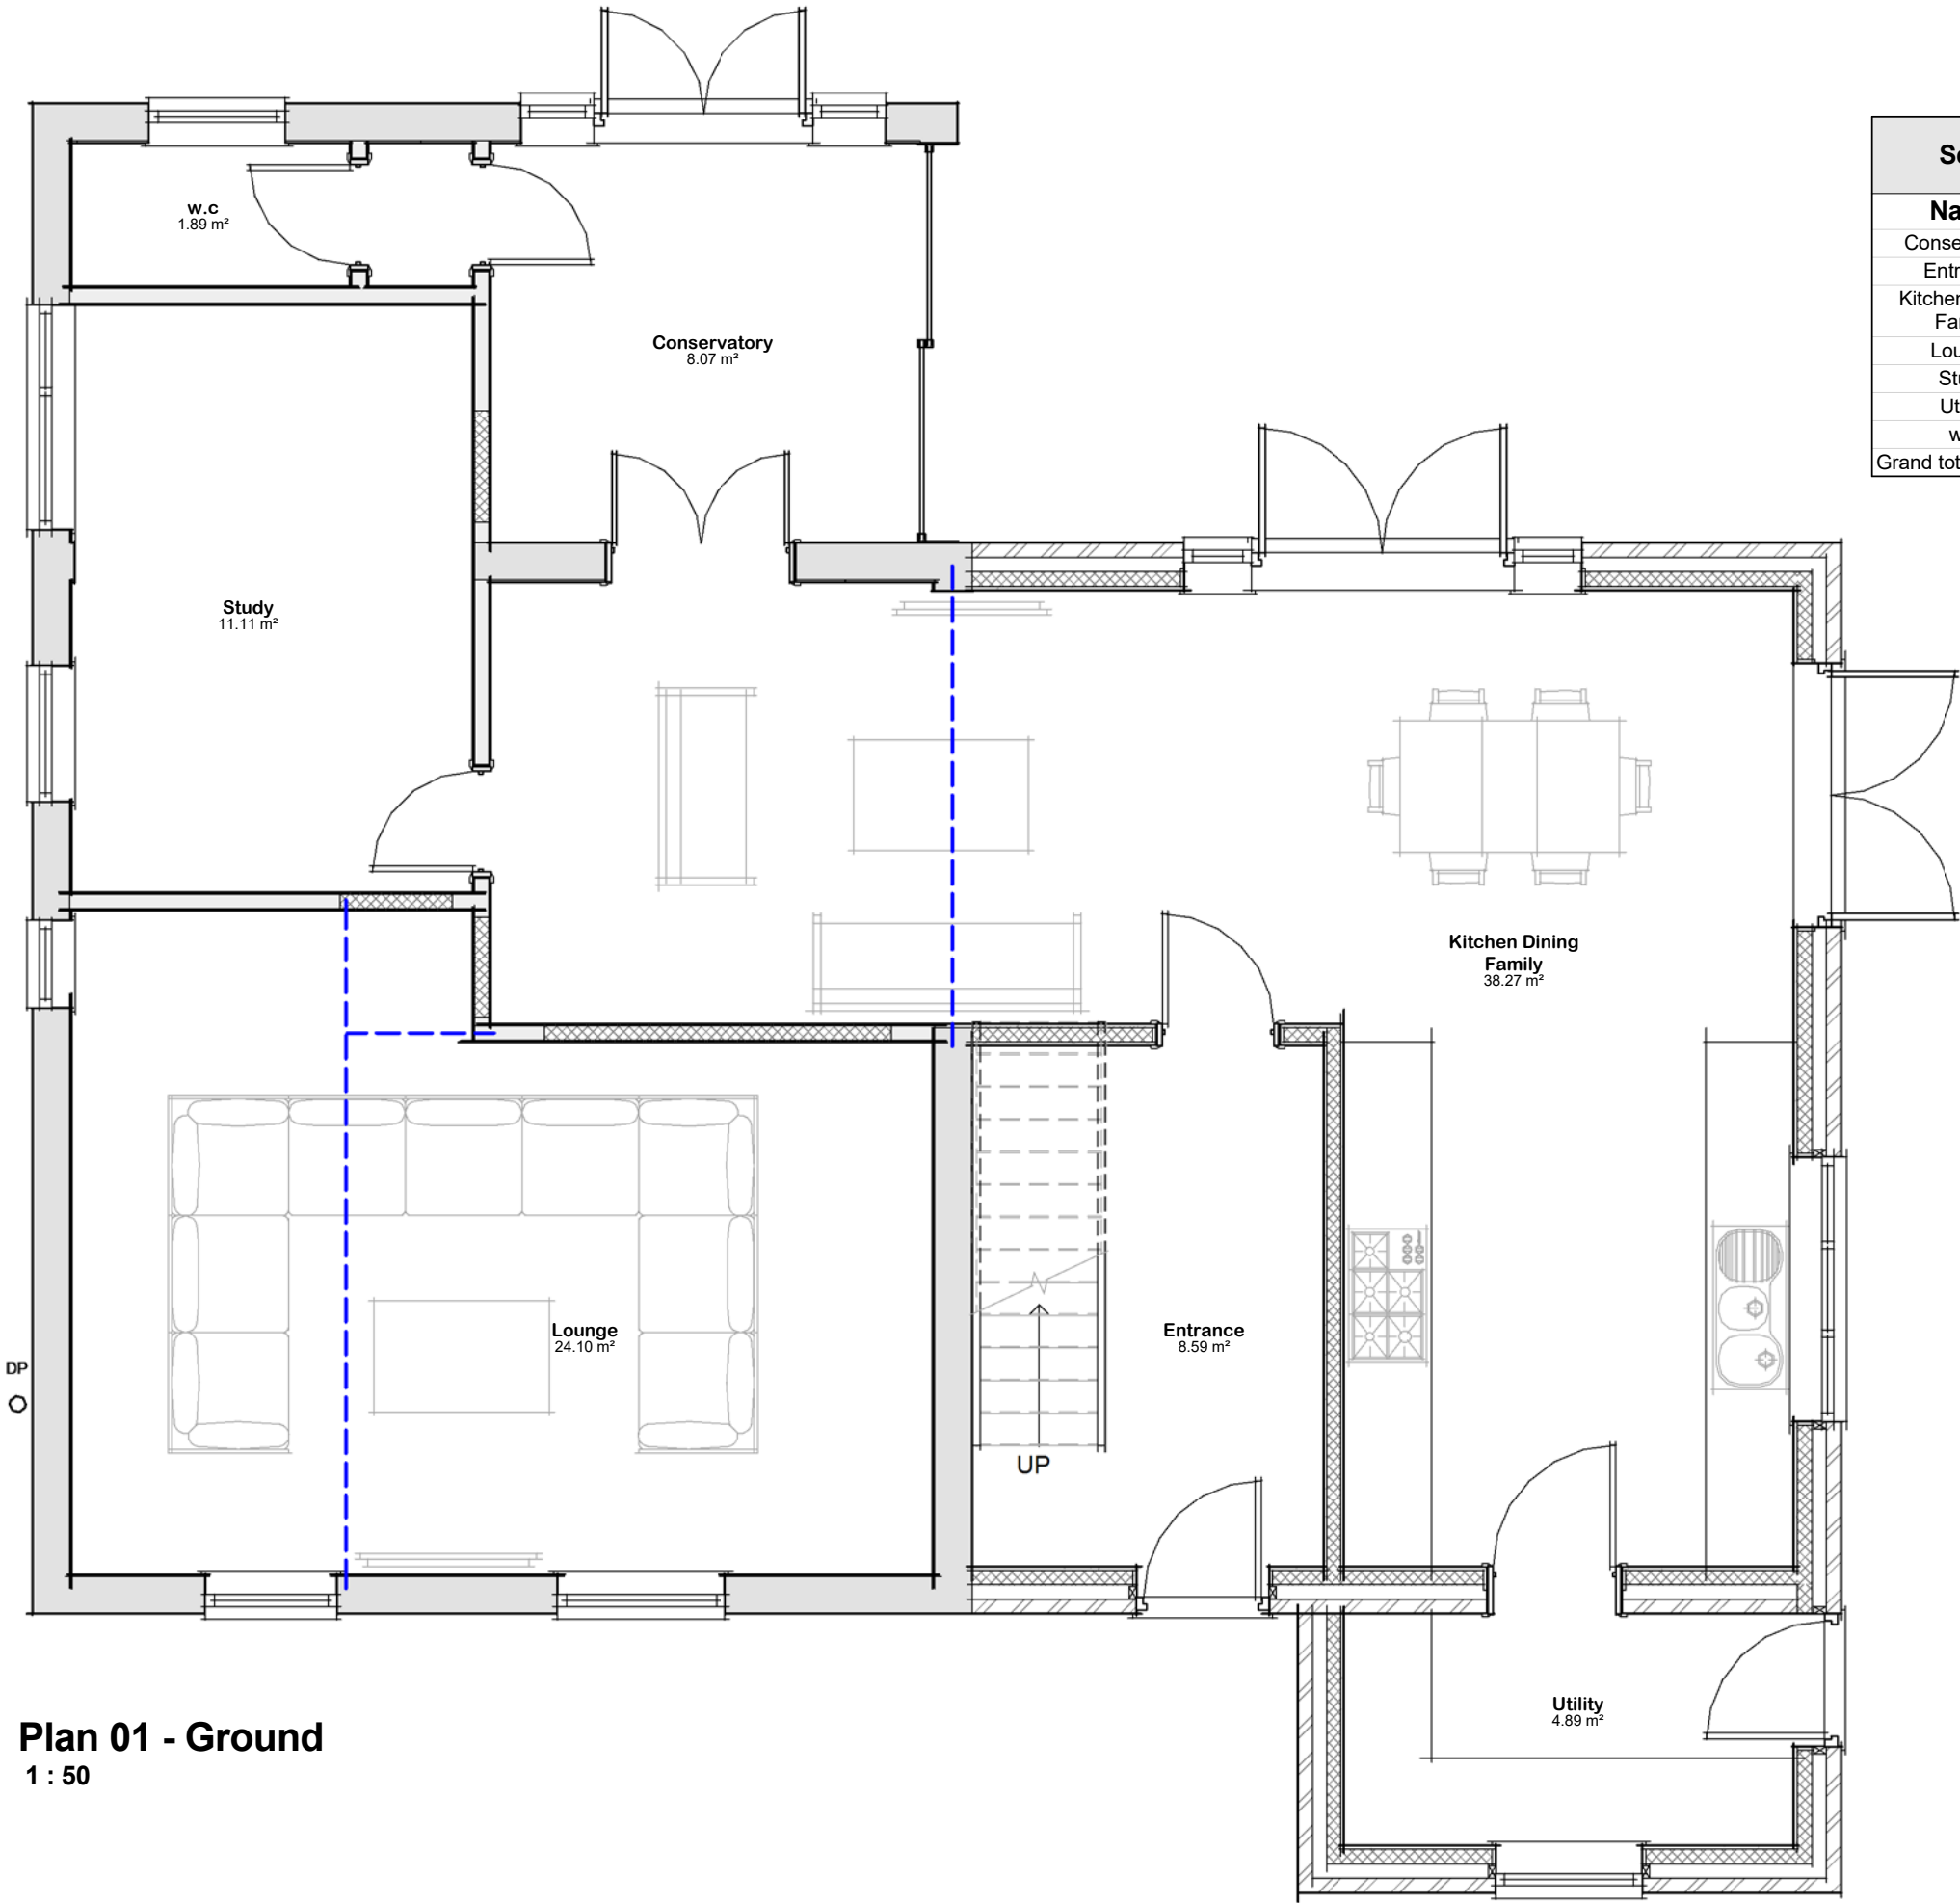

Schedule 08 -Ground Floor Rooms		
Name	Area	Perimeter
Conservatory	8.05 m²	11.4 m
Entrance	8.60 m²	12.0 m
Kitchen Dining Family	38.25 m²	31.4 m
Lounge	24.10 m²	21.0 m
Study	11.10 m²	13.6 m
Utility	4.90 m²	9.3 m
w.c	1.90 m²	5.8 m
Grand total: 7	96.90 m²	104.4 m

Plan 01 - Ground
1 : 50