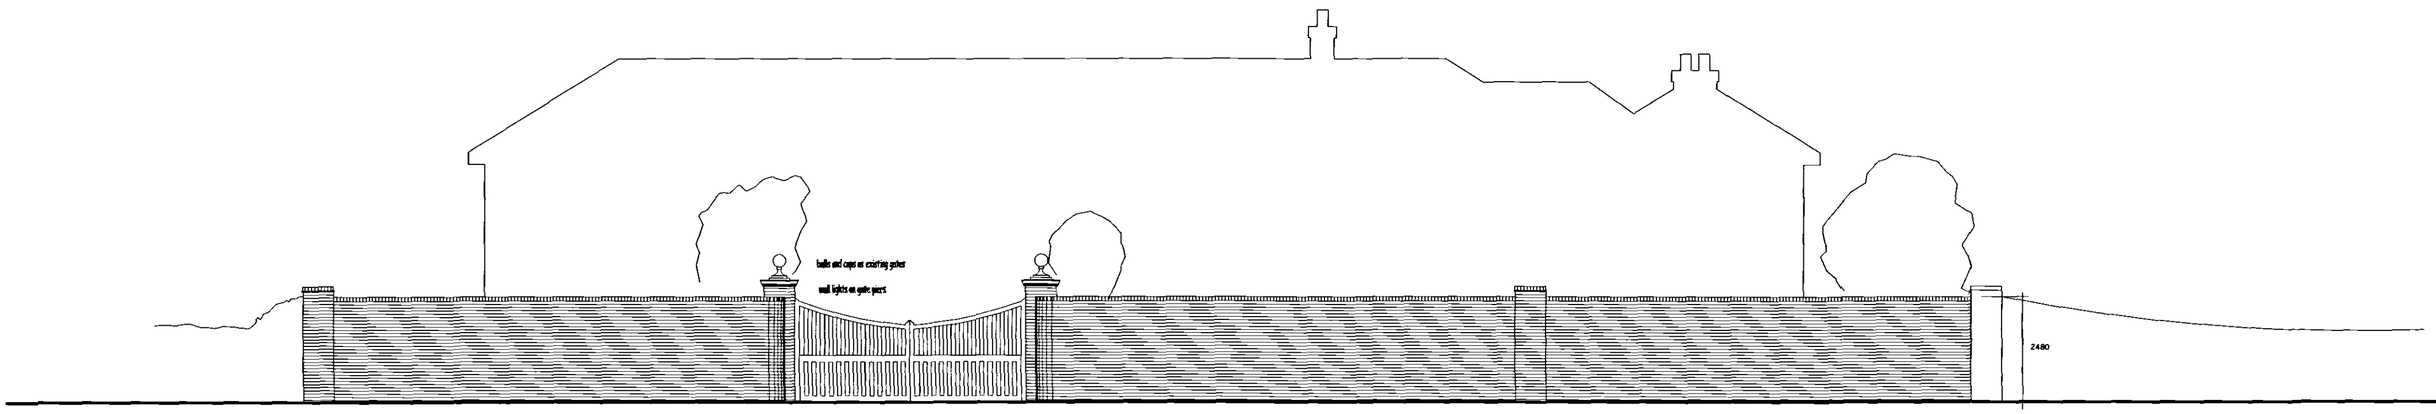

elevation scale 1:100

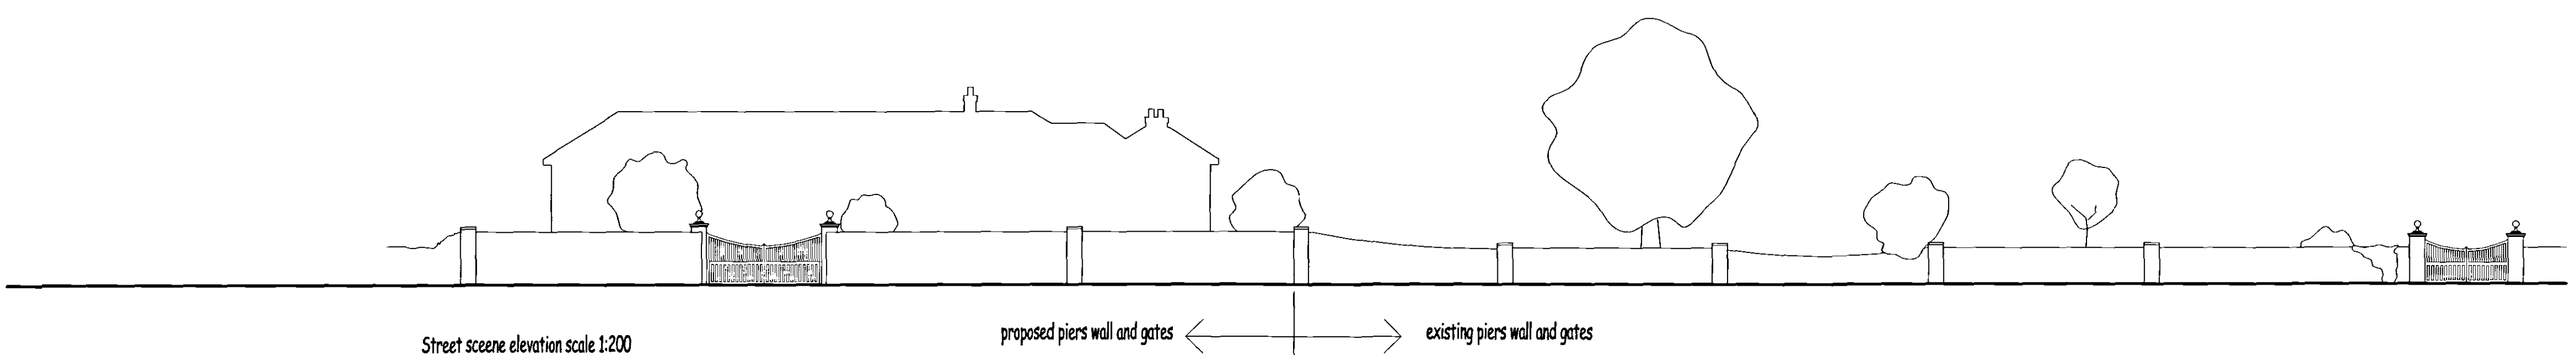

Street sceene elevation scale 1:200

proposed piers wall and gates ⟷ existing piers wall and gates

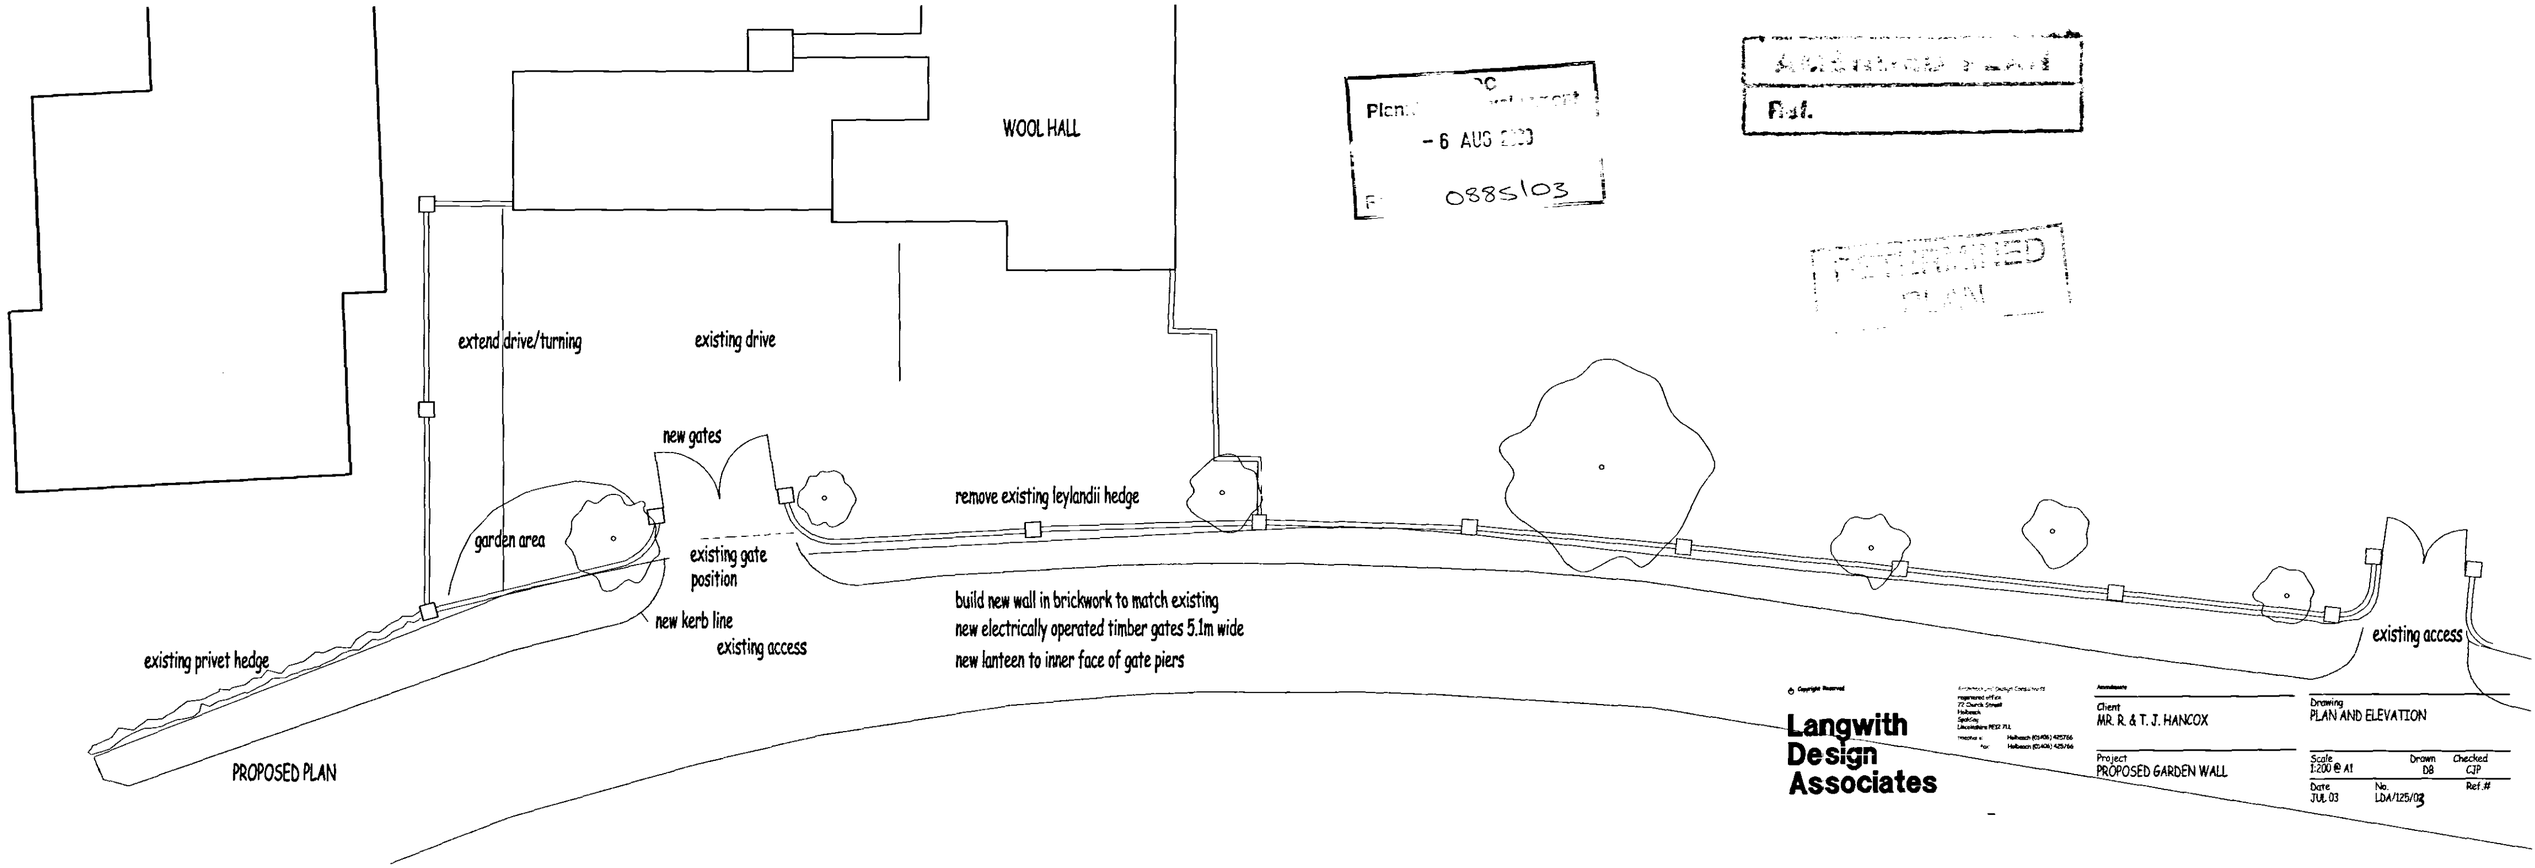

Plan... - 6 AUG 2003 P 0885103

APPROVED PLAN Ref.

PERFORMED PLAN

© Copyright Reserved

Architectural and Design Consultants
registered office
72 Church Street
Hailsham
East Sussex
BN27 1LL
Telephone n° Hailsham (01323) 425766
Fax Hailsham (01323) 425766

Langwith Design Associates

Associates

Client
MR. R. & T. J. HANCOX

Project
PROPOSED GARDEN WALL

Drawing
PLAN AND ELEVATION

Scale	Drawn	Checked
1:200 @ A1	DB	CJP
Date	No.	Ref.#
JUL 03	LDA/125/03	